



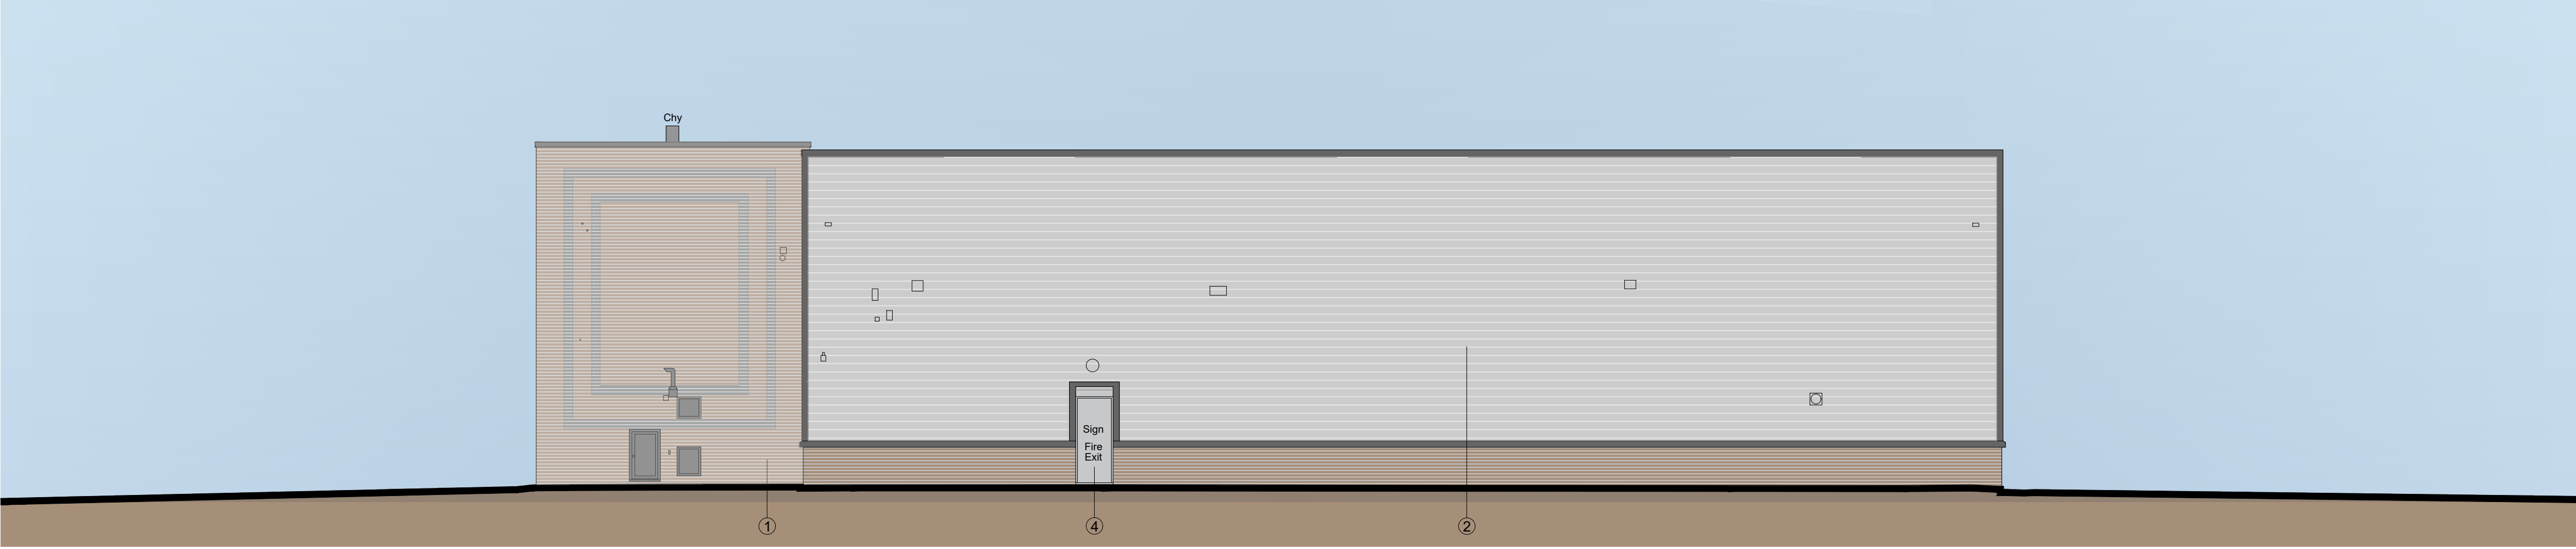

North Elevation

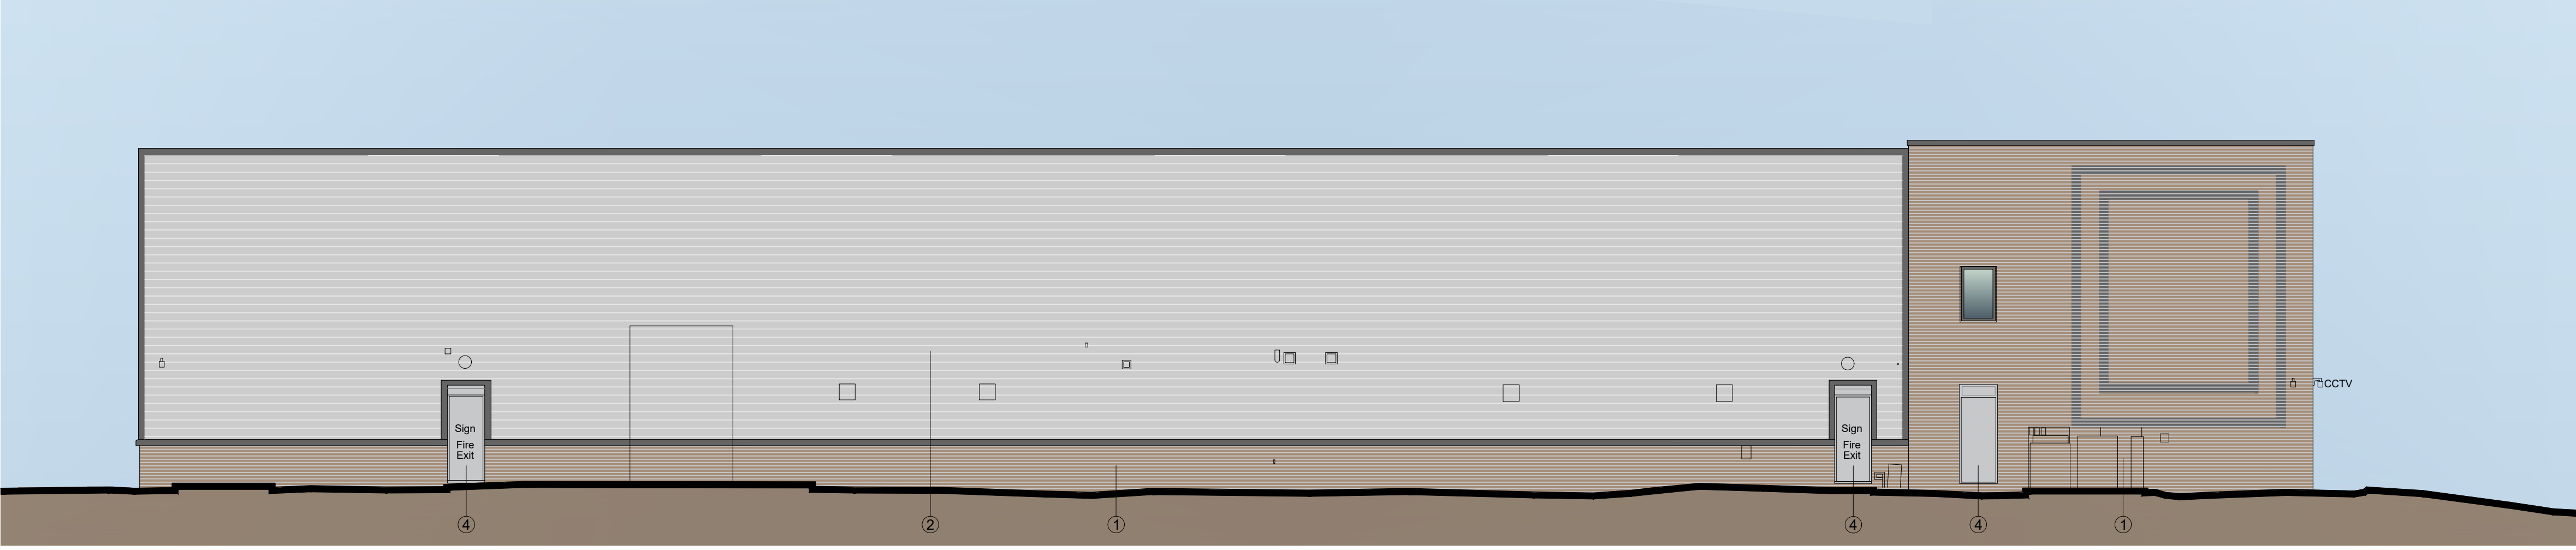

West Elevation



South Elevation




East Elevation

Figured dimensions only are to be used. All dimensions to be checked onsite. Differences between drawings and between drawings and specification or bills of quantities to be reported to the PRC Group.

© The copyright of the drawings and designs contained therein remains vested in the PRC Group

Revisions: Drawn/Chkd: Date:

- KEY:
- ① Existing Brick - Buff colour
 - ② Existing Cladding - Light grey colour
 - ③ Curtain Wall - Dark grey and red colours
 - ④ Personnel Door - White colour
 - ⑤ Window - Dark grey colour
 - ⑥ Entrance Glazed Door - Red colour
 - ⑦ Loading Door - White colour
 - ⑧ Entrance Canopy - Red colour

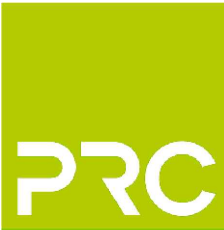

PRC

Architecture
Landscape
Town Planning
Masterplanning
Urban Design

London 0203 5953540
info@prc-group.com

Milton Keynes 01908 305246
prc-group.com

Client: HATHAWAY OPPORTUNITY FUND /
CUBE REAL ESTATE LTD.

Project: LOGISTICS HOUSE, BURGESS HILL

Drawing Title: EXISTING ELEVATIONS

Job No:	11765	Project Stage:	PL	Status:	PLANNING
First Issue Date:	JUL 26	Scale:	@A1	Lead/Checker:	ME

Project:	Originator:	Zone:	Level:	Type:	Rev:
11765 - PRC	- XX	- XX	- XX	- X	- 004 - XX

BIM File Name: