




Figured dimensions only are to be used. All dimensions to be checked onsite. Differences between drawings and between drawings and specification or bills of quantities to be reported to the PRC Group.

© The copyright of the drawings and designs contained therein remains vested in the PRC Group

Revisions:	Drawn/Chkd:	Date:
A. Notes revised and building section added	SB/ME	AUG 26

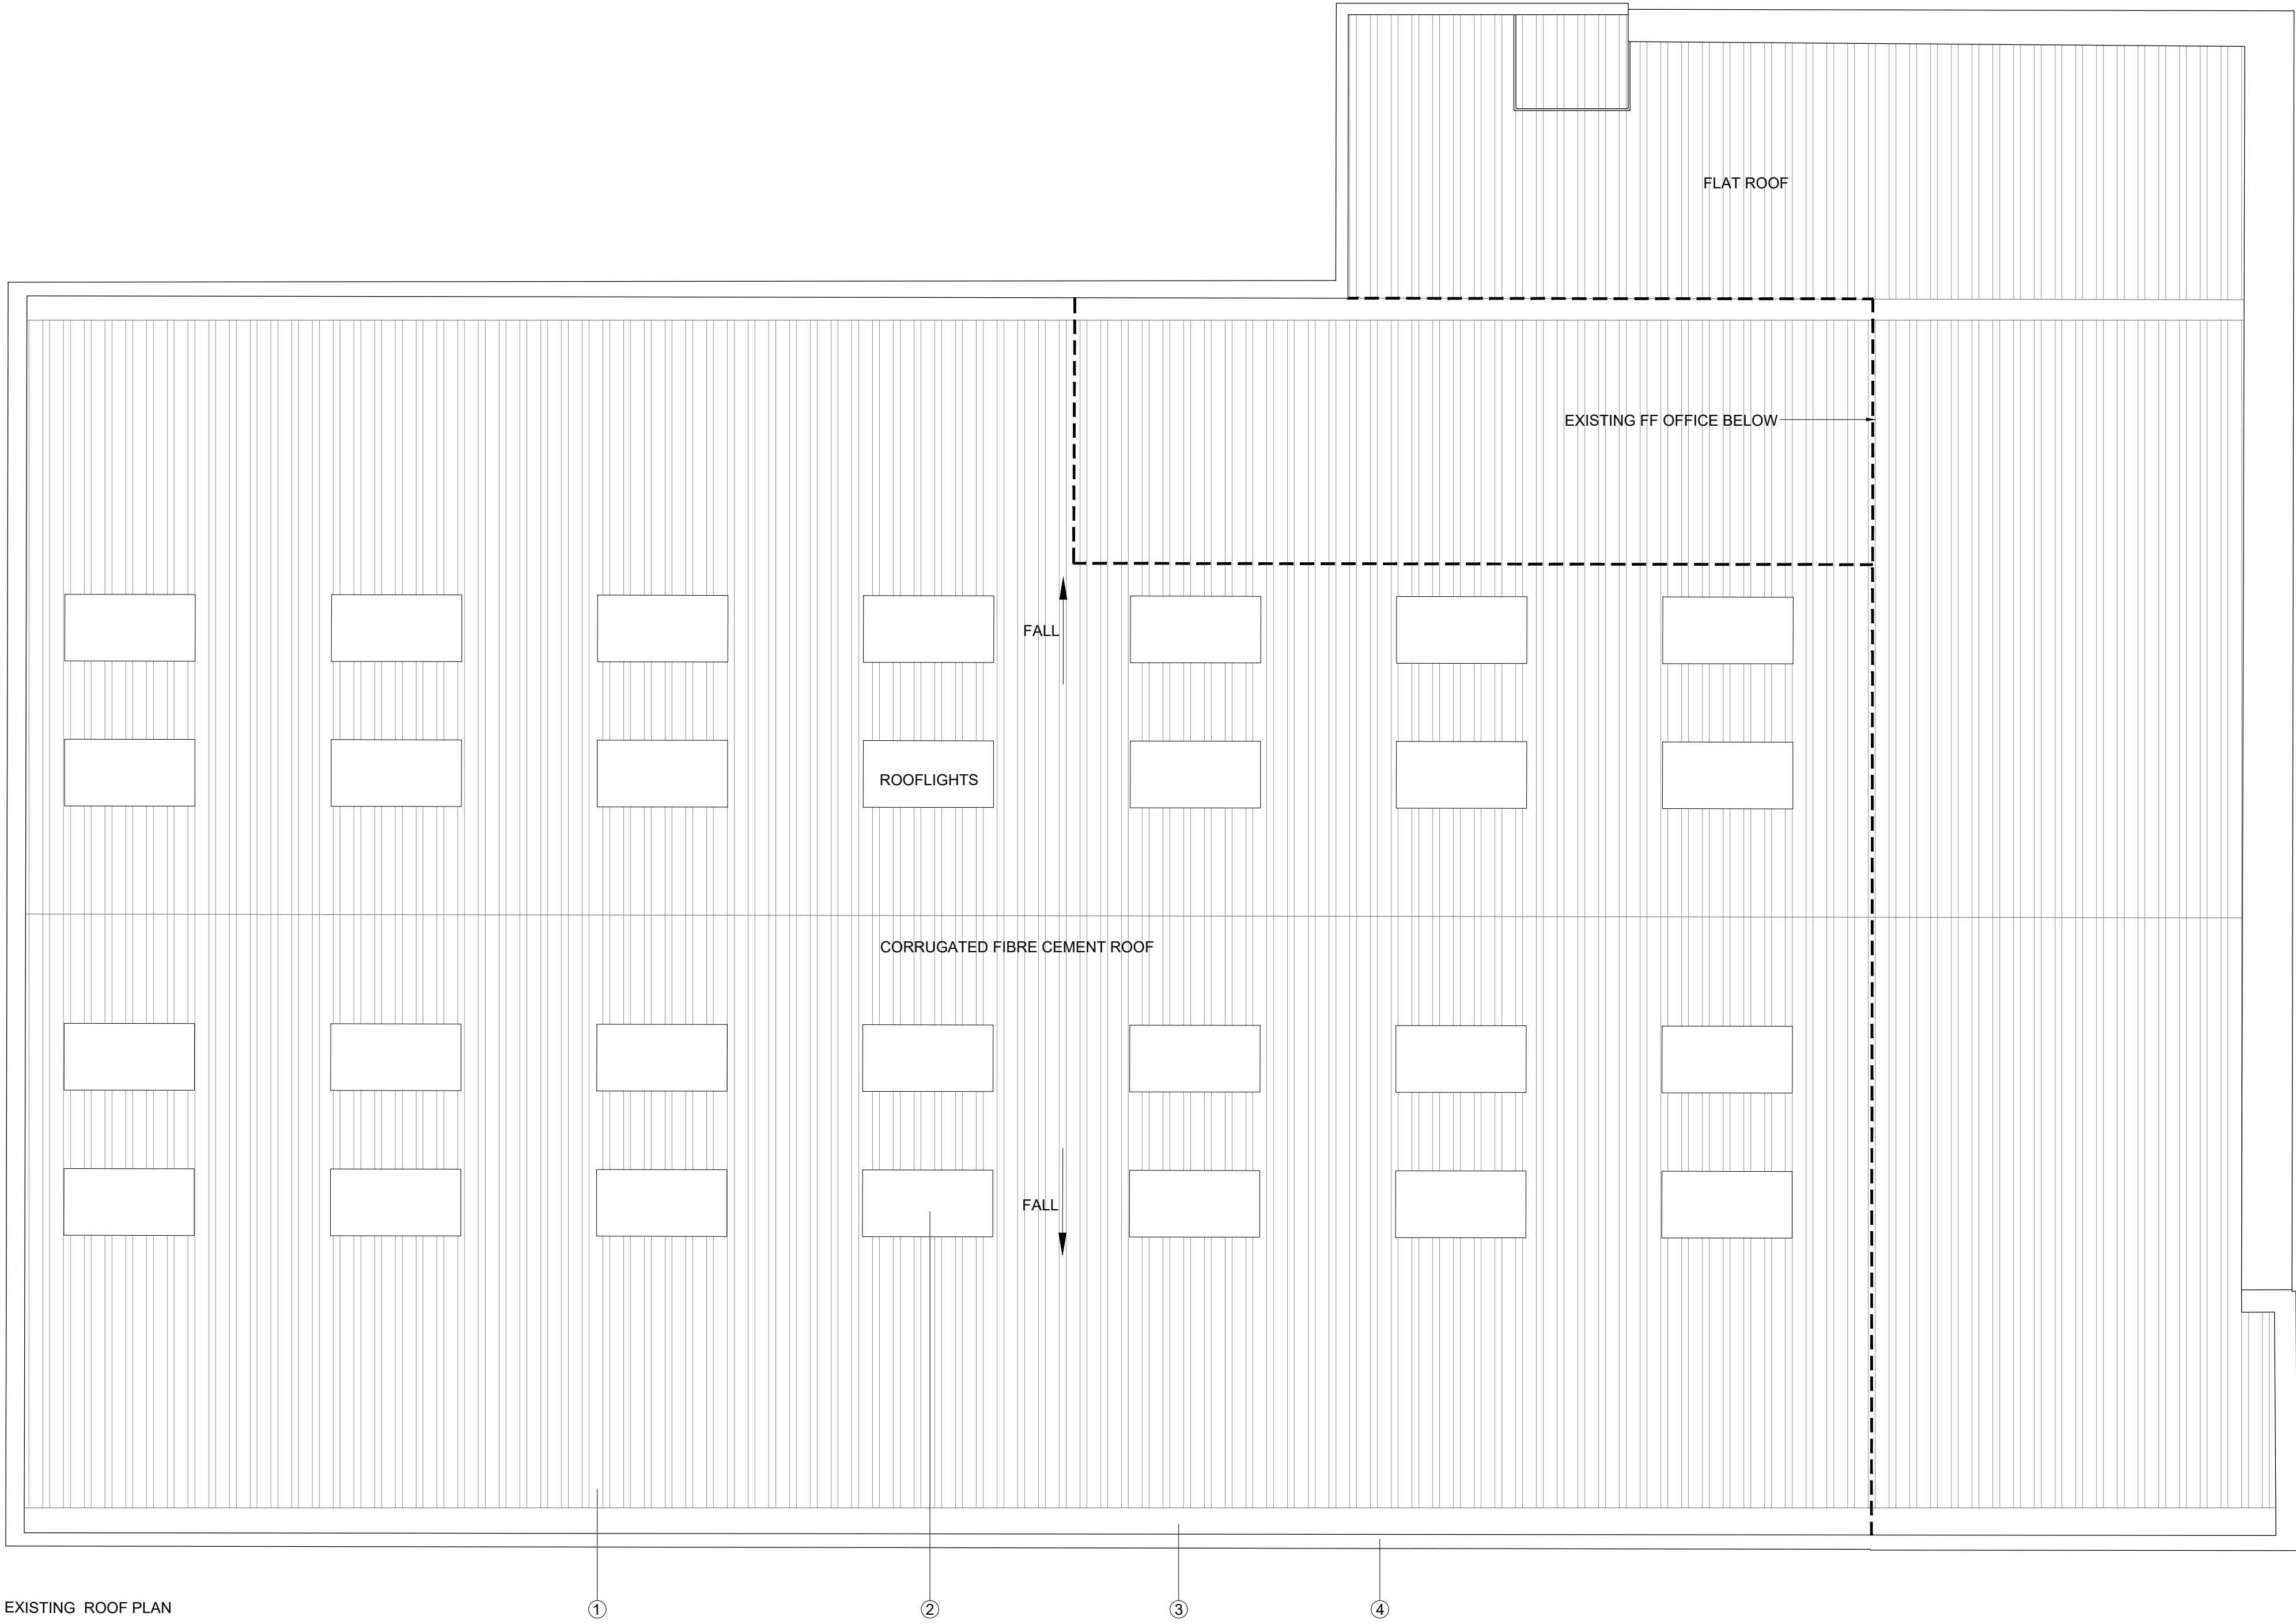

- KEY:
- ① CORRUGATED FIBRE CEMENT ROOF
 - ② ROOFLIGHTS
 - ③ GUTTER
 - ④ PARAPET

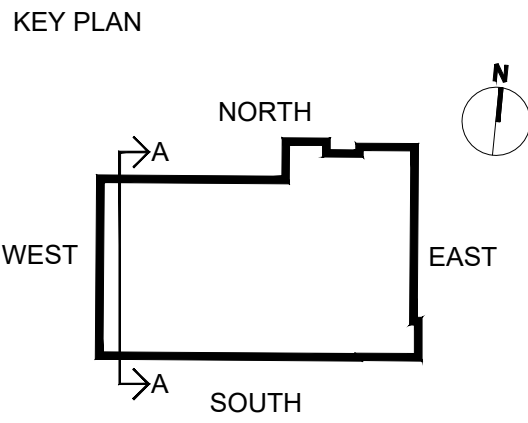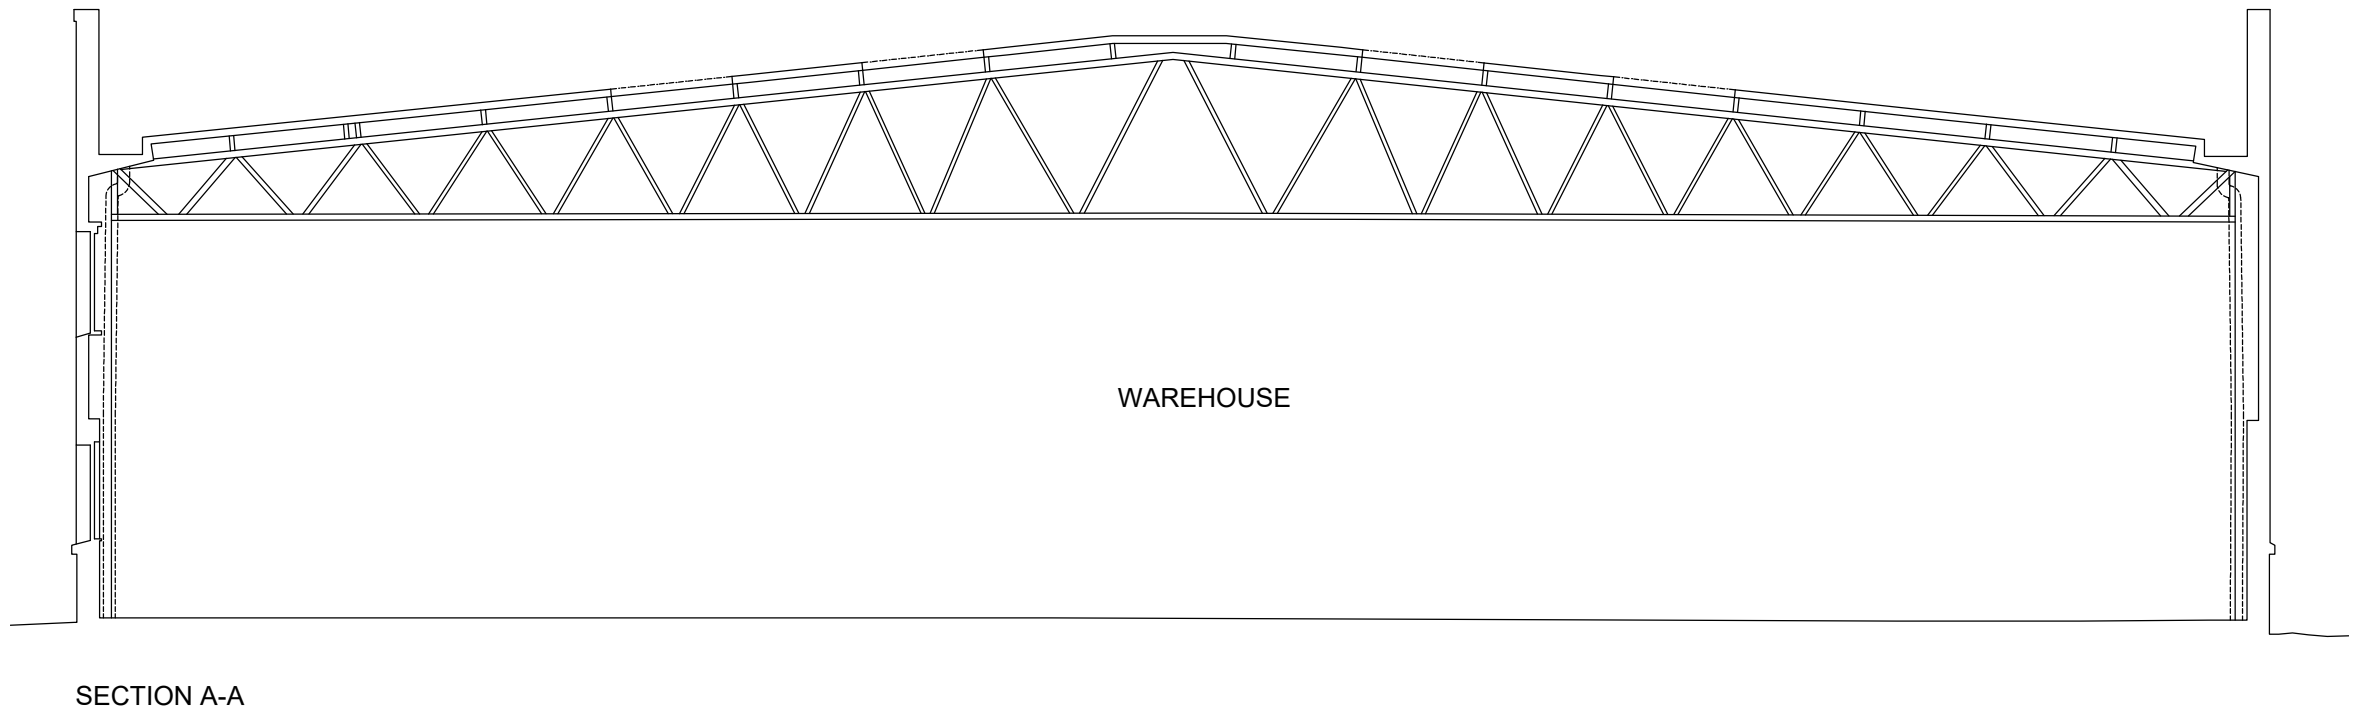



London 0203 5953540
info@prc-group.com

Architecture
Landscape
Town Planning
Masterplanning
Urban Design

Milton Keynes 01908 305246
prc-group.com

Client: HATHAWAY OPPORTUNITY FUND / CUBE REAL ESTATE LTD.
Project: LOGISTICS HOUSE, BURGESS HILL

Drawing Title: EXISTING ROOF PLAN

Job No:	11765	Project Stage:	PL	Status:	PLANNING
First Issue Date:	JUL 26	Scale:	@A1	Lead/Checker:	ME

Project:	Originator:	Zone:	Level:	Type:	Role:	Dep. No.	Rev.
11765 - PRC	- XX -	XX -	XX -	X -		005	- A

BIM File Name:

