



Figured dimensions only are to be used. All dimensions to be checked onsite. Differences between drawings and between drawings and specification or bills of quantities to be reported to the PRC Group.

© The copyright of the drawings and designs contained therein remains vested in the PRC Group

Revisions: Drawn/Chkd: Date:

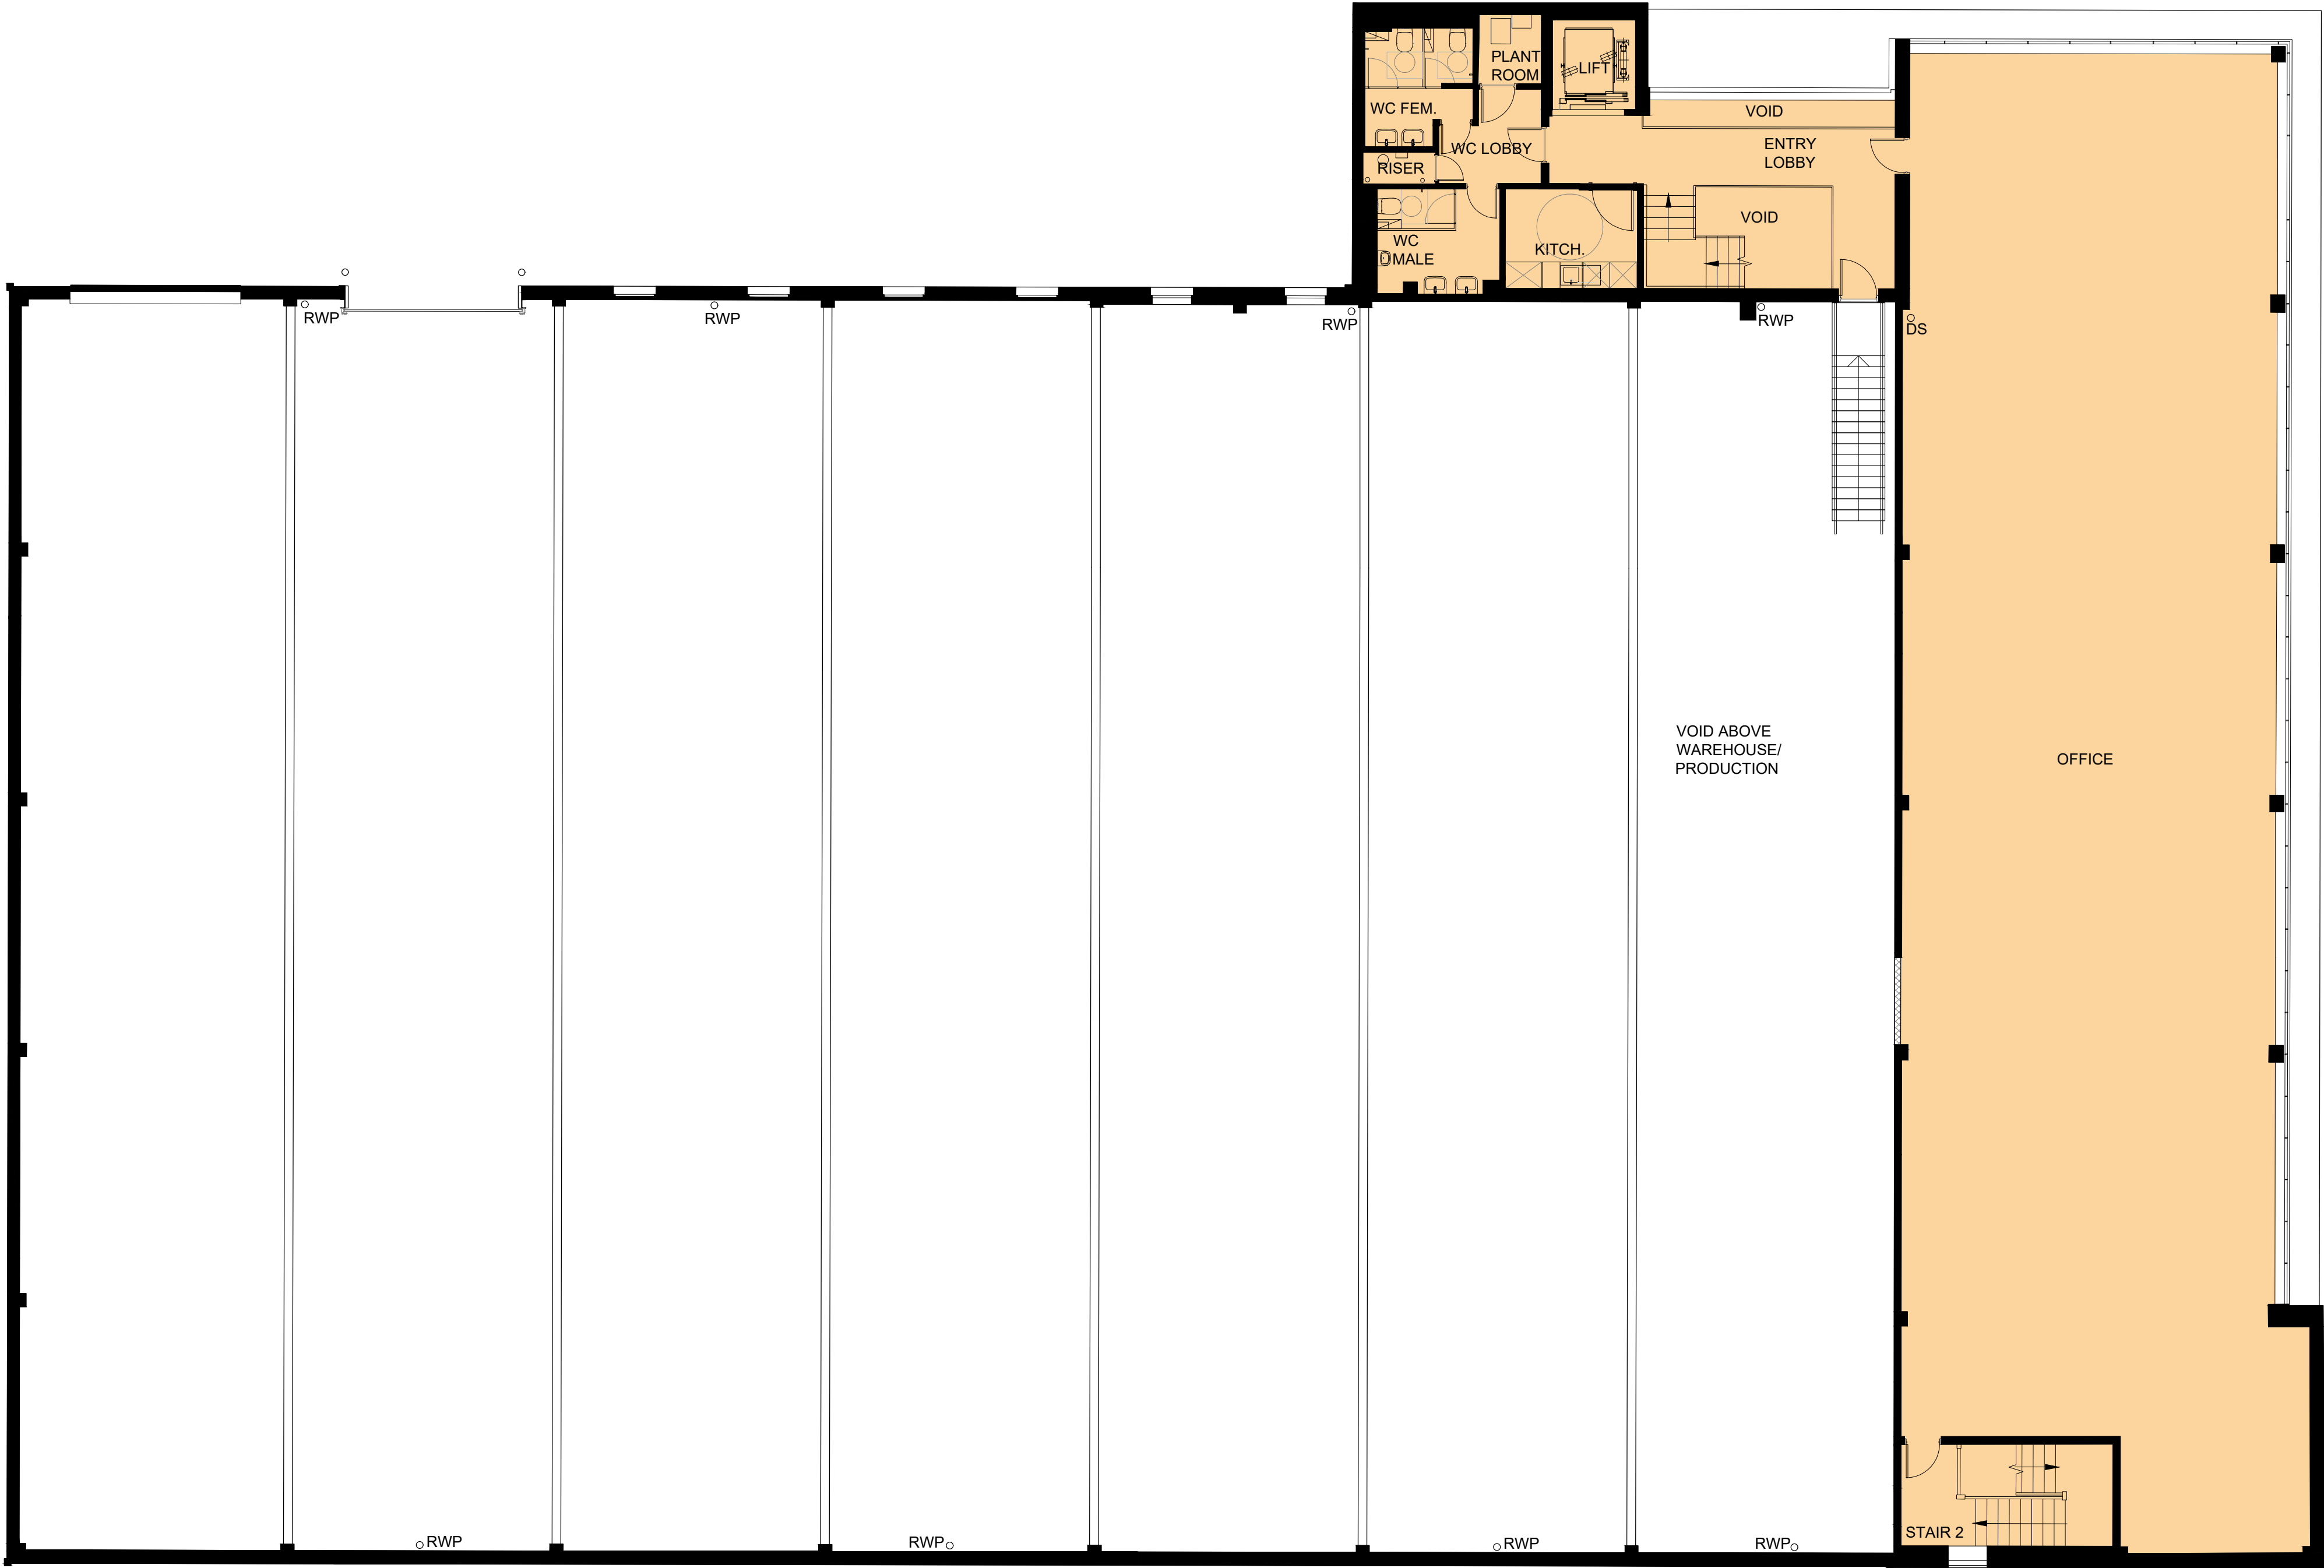

PROPOSED FIRST FLOOR

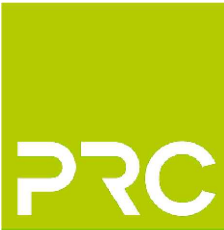

Architecture
Landscape
Town Planning
Masterplanning
Urban Design

London 0203 5953540
info@prc-group.com

Milton Keynes 01908 305246
prc-group.com

Client: HATHAWAY OPPORTUNITY FUND / CUBE REAL ESTATE LTD.
Project: LOGISTICS HOUSE, BURGESS HILL

Drawing Title: PROPOSED FIRST FLOOR PLAN

Job No: 11765 Project Stage: PL Status: PLANNING
First Issue Date: JUL 26 Scale: @A1 1:100 Lead/Checked: ME

Project:	Originator:	Zone:	Level:	Type:	Role:	Dep. No:	Rev:
11765 - PRC	- XX	- XX	- XX	- X	-	008	- XX

BIM File Name:

