




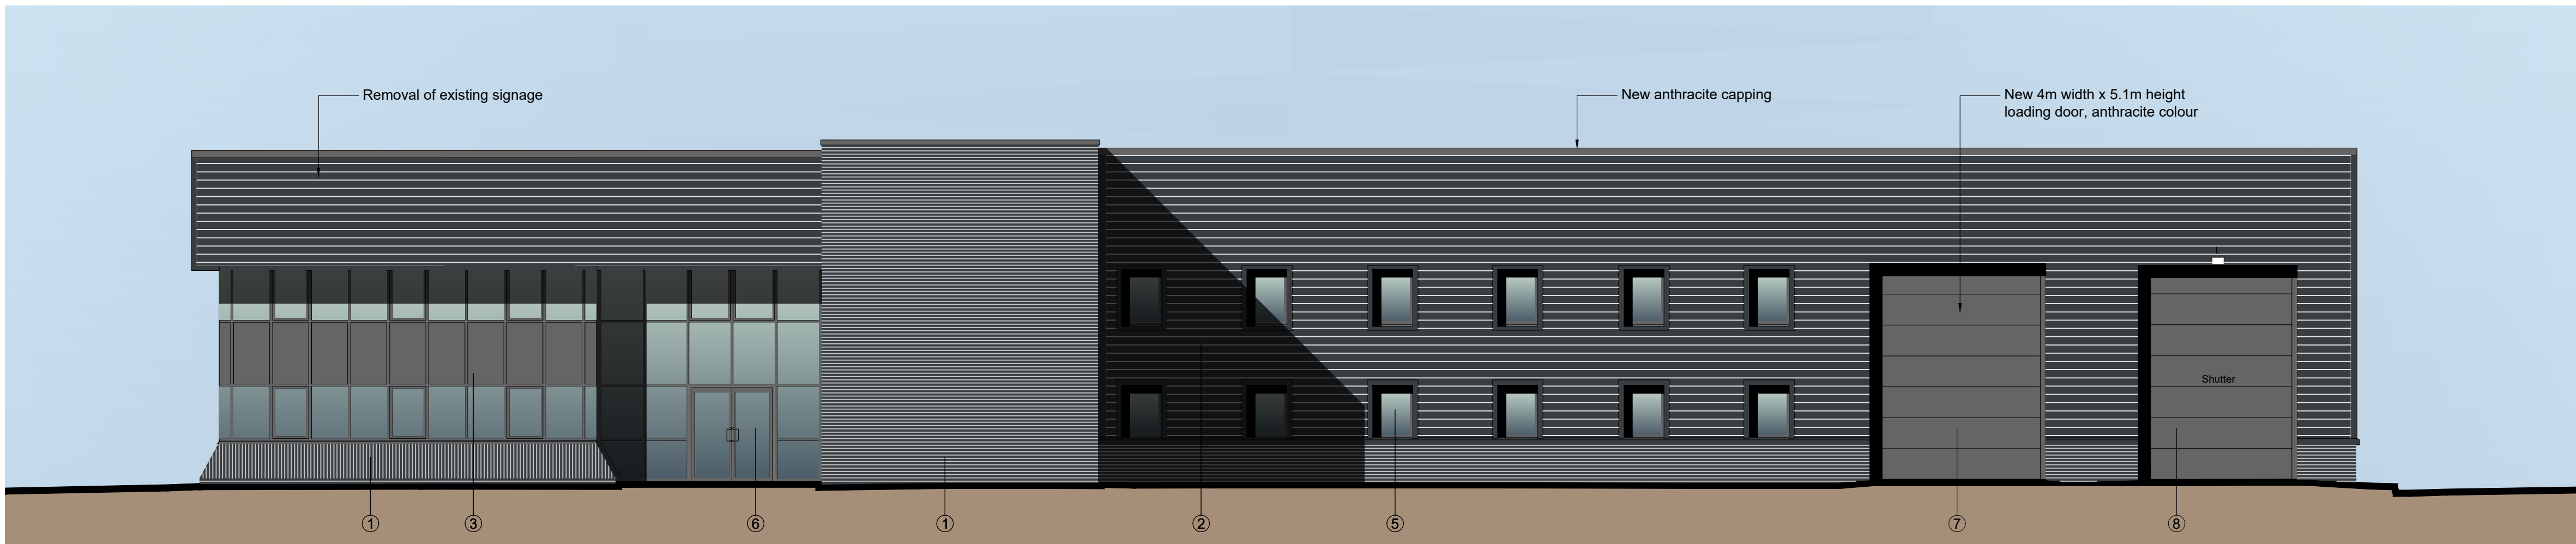


North Elevation

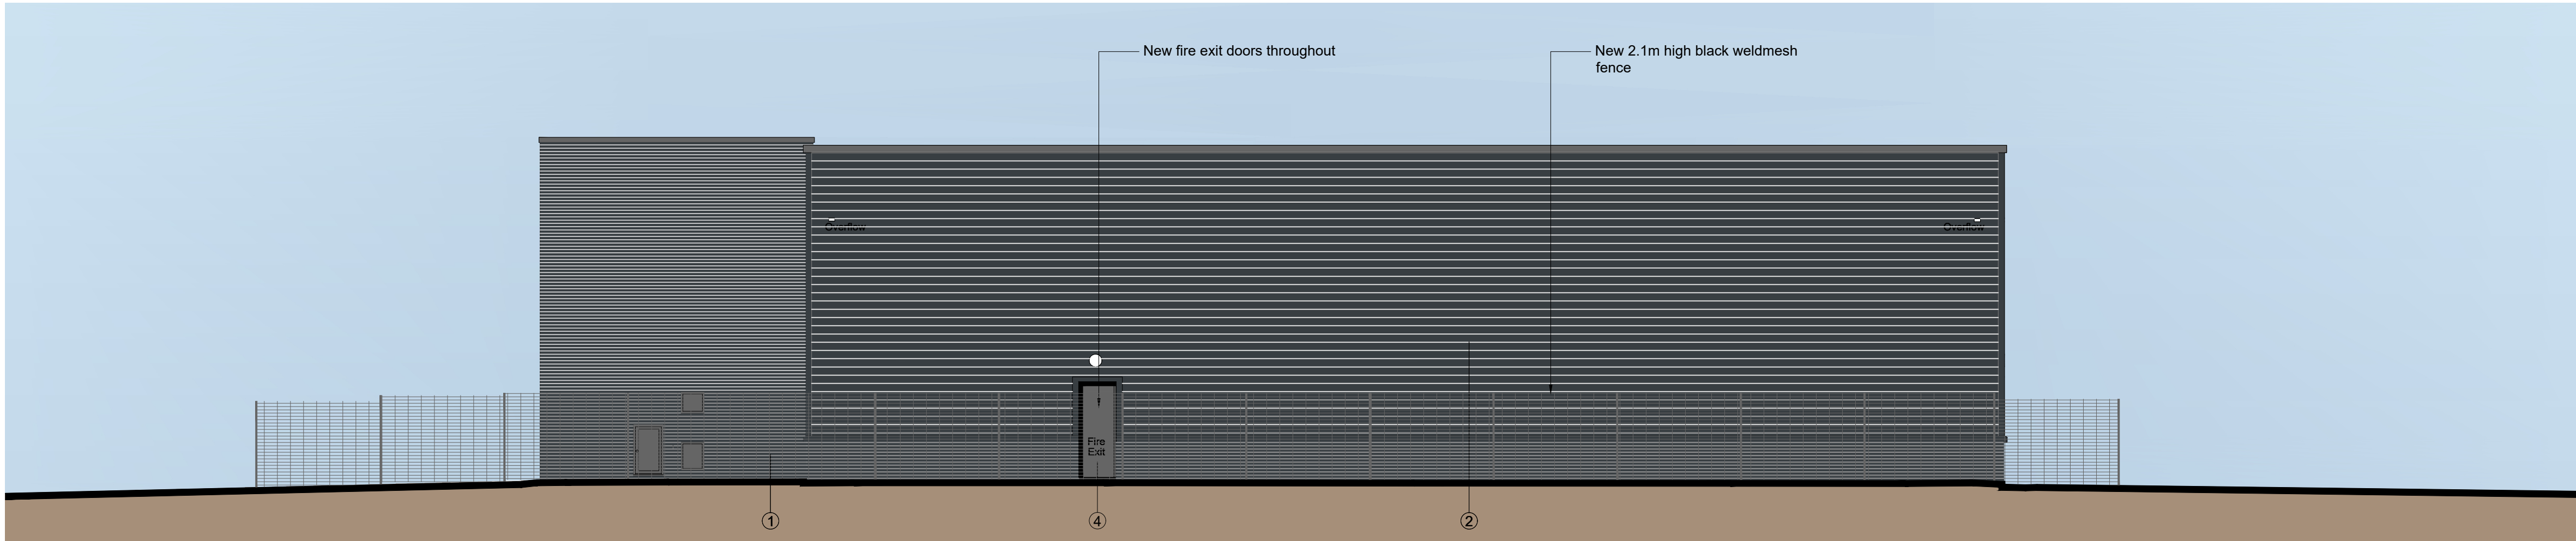

West Elevation

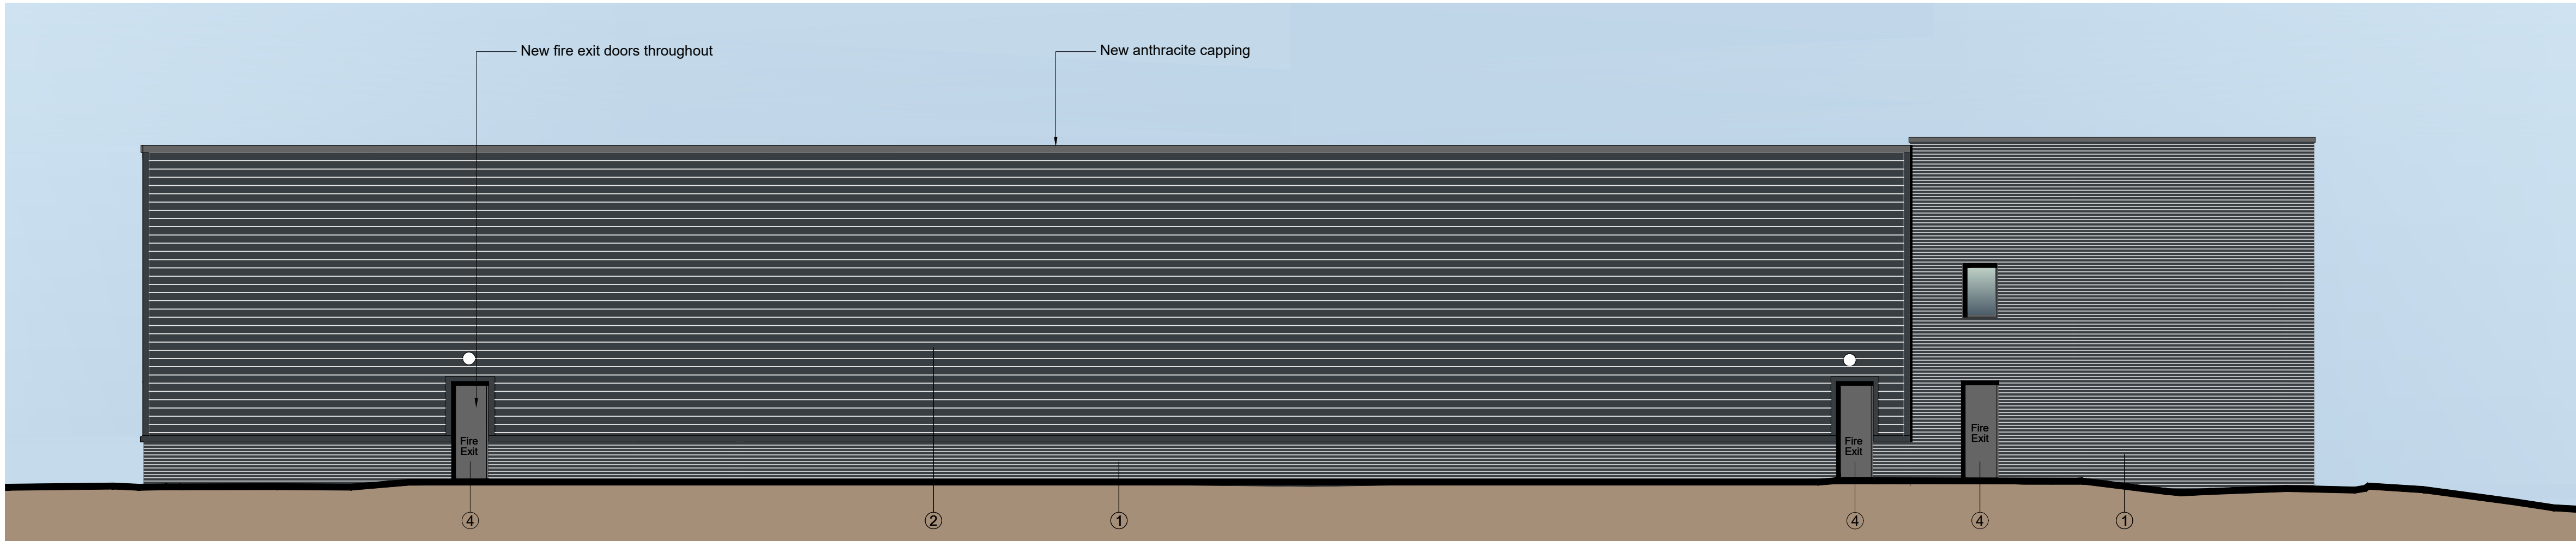

South Elevation

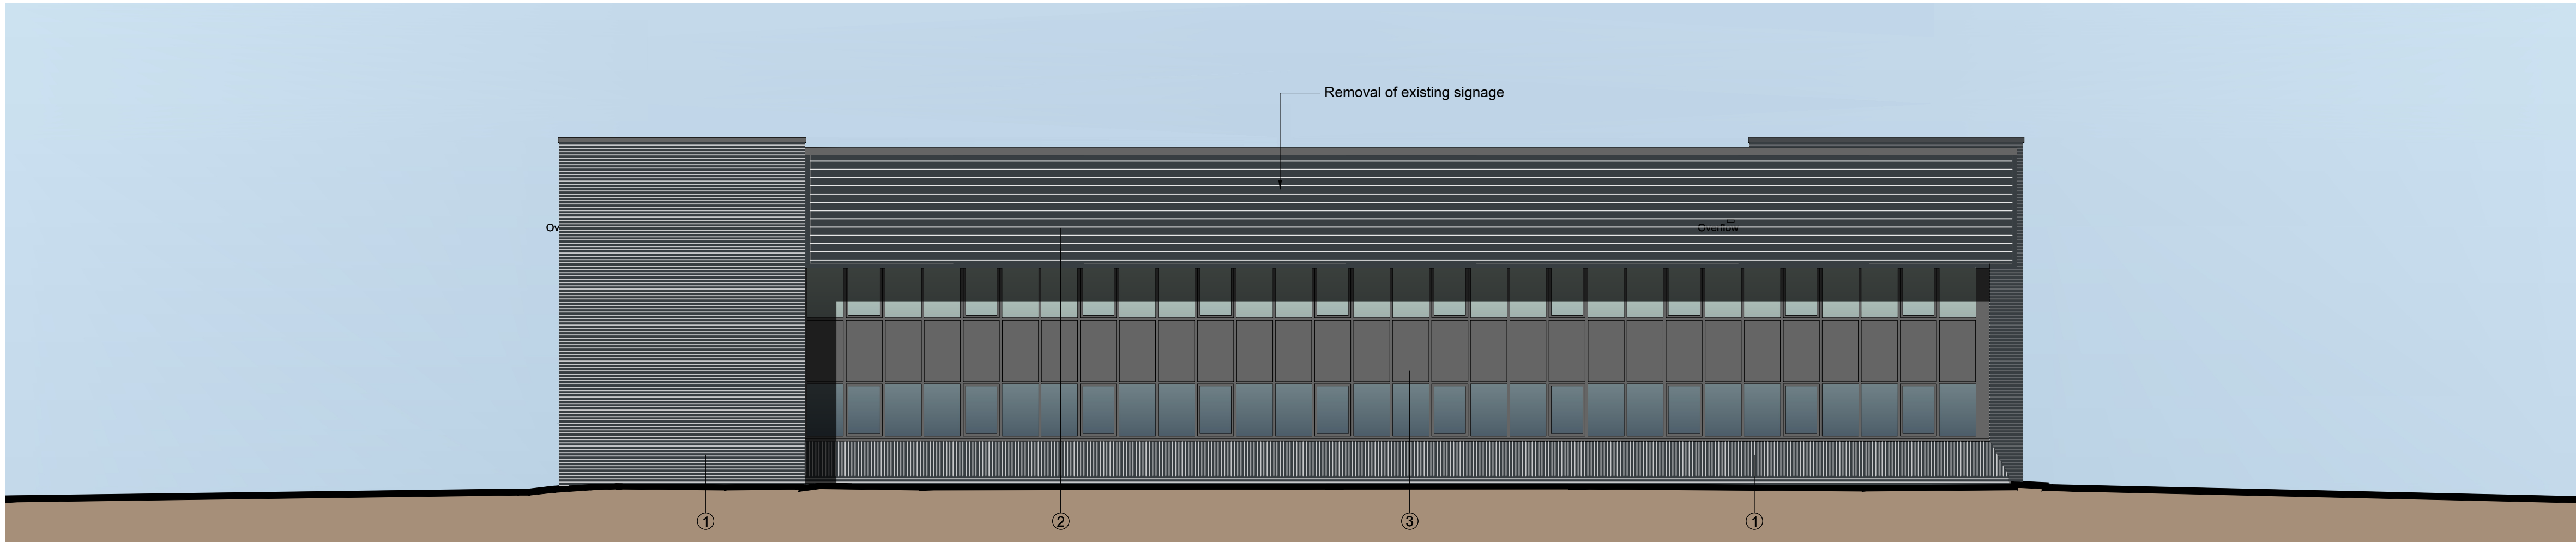


East Elevation


Figured dimensions only are to be used. All dimensions to be checked onsite. Differences between drawings and between drawings and specification or bills of quantities to be reported to the PRC Group.

© The copyright of the drawings and designs contained therein remains vested in the PRC Group

Revisions: Drawn/Chkd: Date: A. Signage removal note added SB/ME AUG 26

- KEY:
- ① Brickwork painted - Anthracite colour
 - ② Cladding repainted - Anthracite colour
 - ③ Curtain Wall repainted - Anthracite colour
 - ④ New Personnel Door - Anthracite colour
 - ⑤ Window repainted- Anthracite colour
 - ⑥ New Entrance Glazed Door - Anthracite colour
 - ⑦ New Loading Door - Anthracite colour
 - ⑧ Existing loading door repainted - Anthracite colour

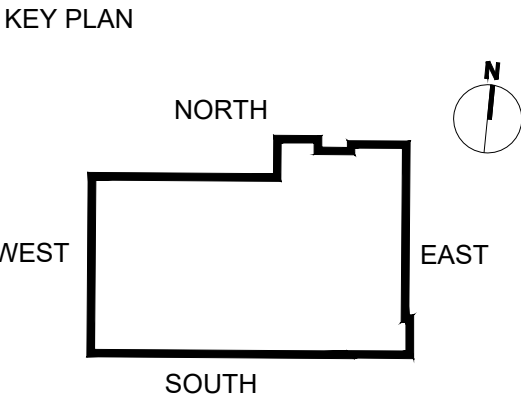

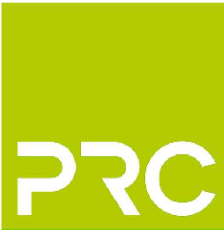

PRC

London 0203 5953540
info@prc-group.com

Architecture
Landscape
Town Planning
Masterplanning
Urban Design

Milton Keynes 01908 305246
prc-group.com

Client: HATHAWAY OPPORTUNITY FUND / CUBE REAL ESTATE LTD.
Project: LOGISTICS HOUSE, BURGESS HILL

Drawing Title: PROPOSED ELEVATIONS

Job No: 11765 Project Stage: PL Status: PLANNING
First Issue Date: JUL 26 Scale: @A1 1:100 Lead Checker: ME

Project	Originator	Zone	Level	Type	Role	Obj. No.	Rev.
11765 - PRC	- XX -	XX -	XX -	X -		009	- A

BIM File Name: