


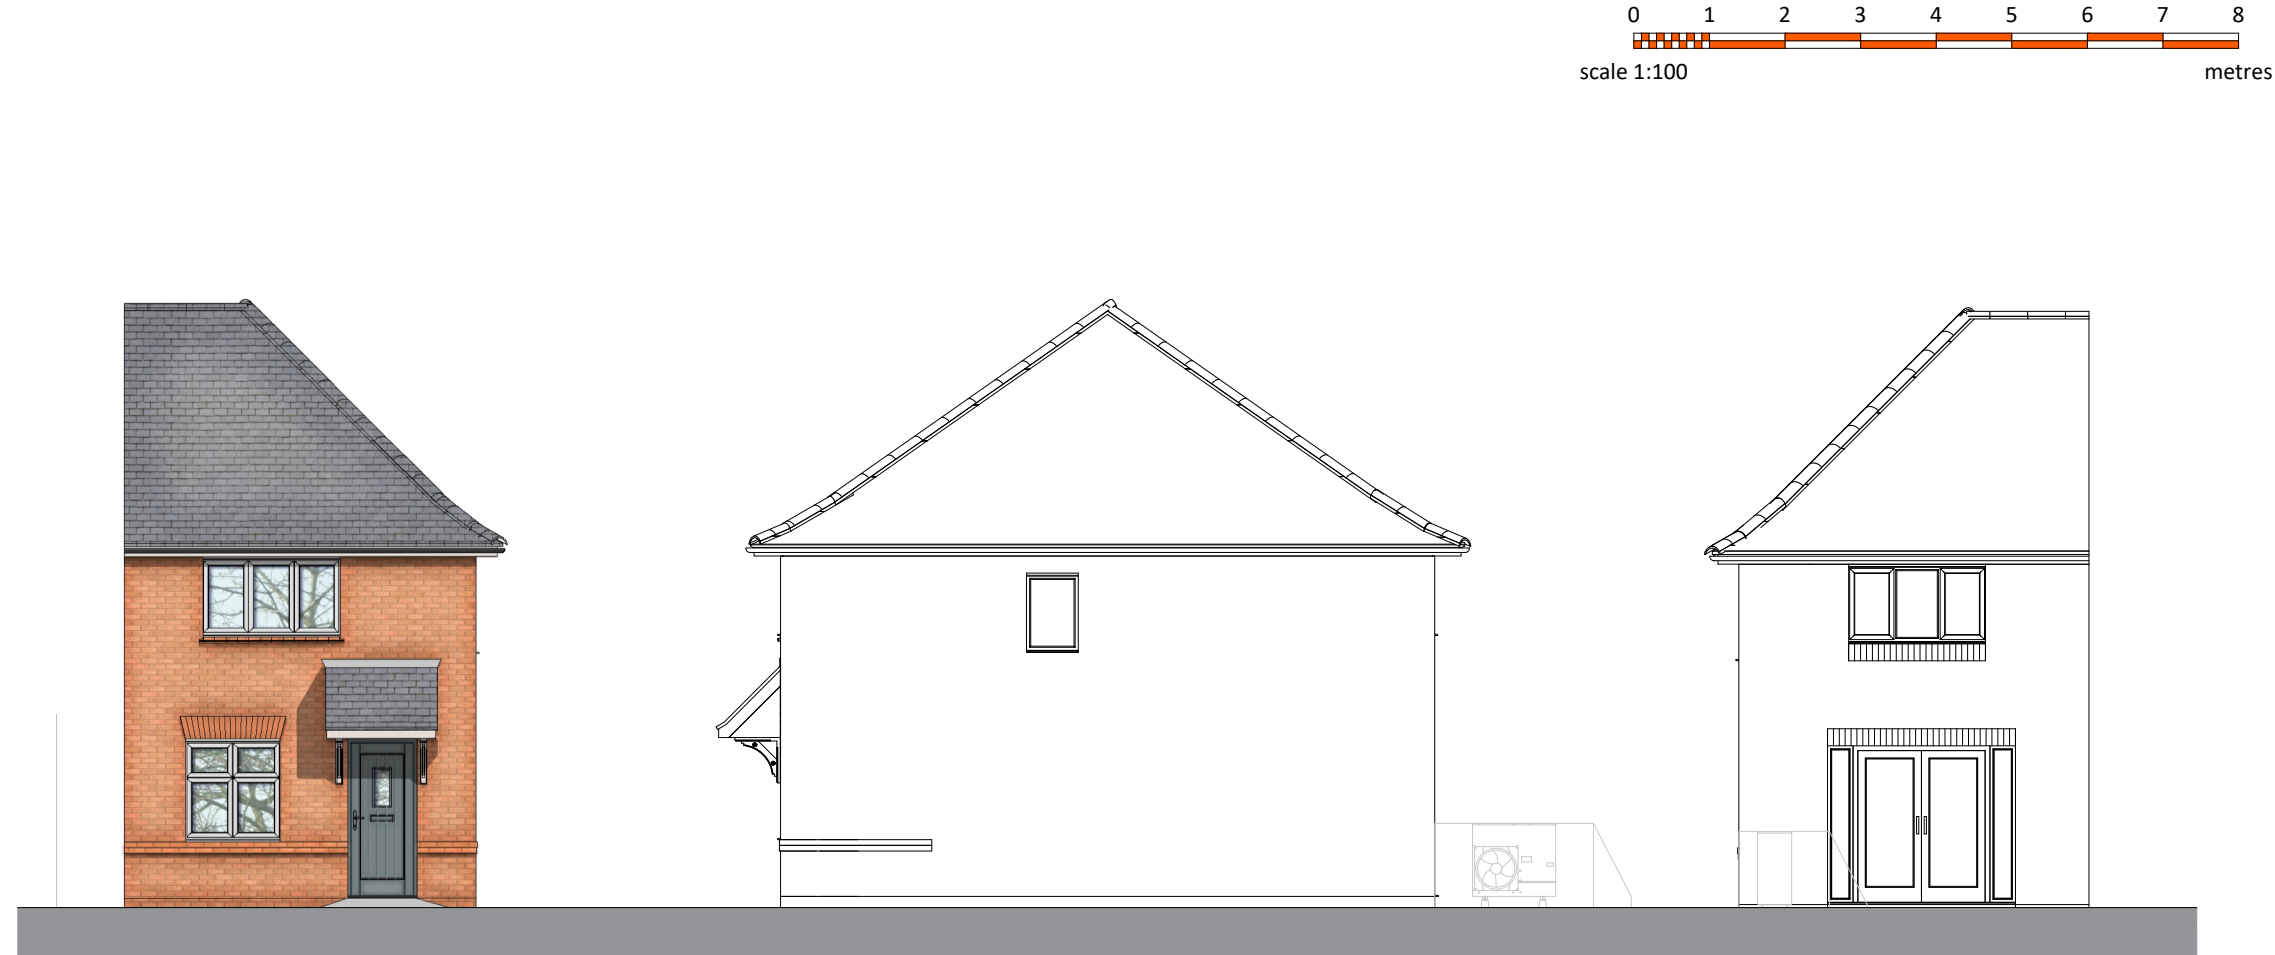

© this drawing and the building works depicted are the copyright of idp. and may not be reproduced or amended except by written permission. no liability will be accepted for amendments made by other persons.

all dimensions to be checked on site and architect notified of any discrepancies prior to commencement.
do not scale.

any and all elements relating to the fire safety of the building will require separate confirmation and approval by a fully accredited fire engineering consultant who has to be appointed by the Client.

PLOT NUMBER	PLOT NAME	PLOT POSITION	PLOT HANDING
28	Buxton	END TERRACE	As
30	Buxton	END TERRACE	Opp

NOTES:

RWP locations only shown indicatively


Denotes obscure glazing

* Additional windows to corner plots only


Front Elevation

Side Elevation

Rear Elevation

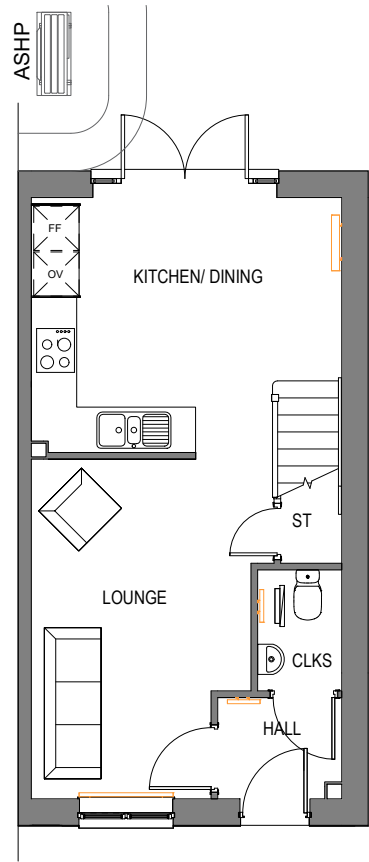

Ground Floor Plan

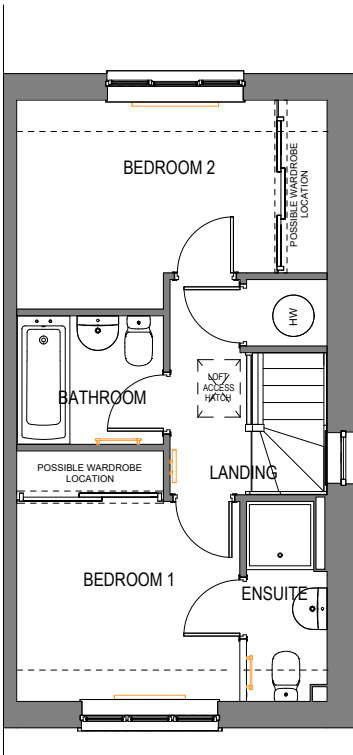

First Floor Plan

C	27.07.26	ASHP amends	HH	KL
B	24.03.26	Side window on floor plan amended accordingly to elevation	KL	KL
A	19.12.25	Updated to suit layout changes	AT	KL
rev:	date:	comment(s):	name:	check:



ARCHITECTS.

URBAN DESIGNERS.

PROJECT MANAGERS.

LANDSCAPE ARCHITECTS.

WE ARE IDP.

status:	PLANNING	RIBA Stage:	3
client:	Barratt Redrow		
job:	Hurst Farm		
title:	Buxton End/Semi		
drawn:	TJ	date:	28.11.25
checked:	DZ	scale @ a3:	1:100