


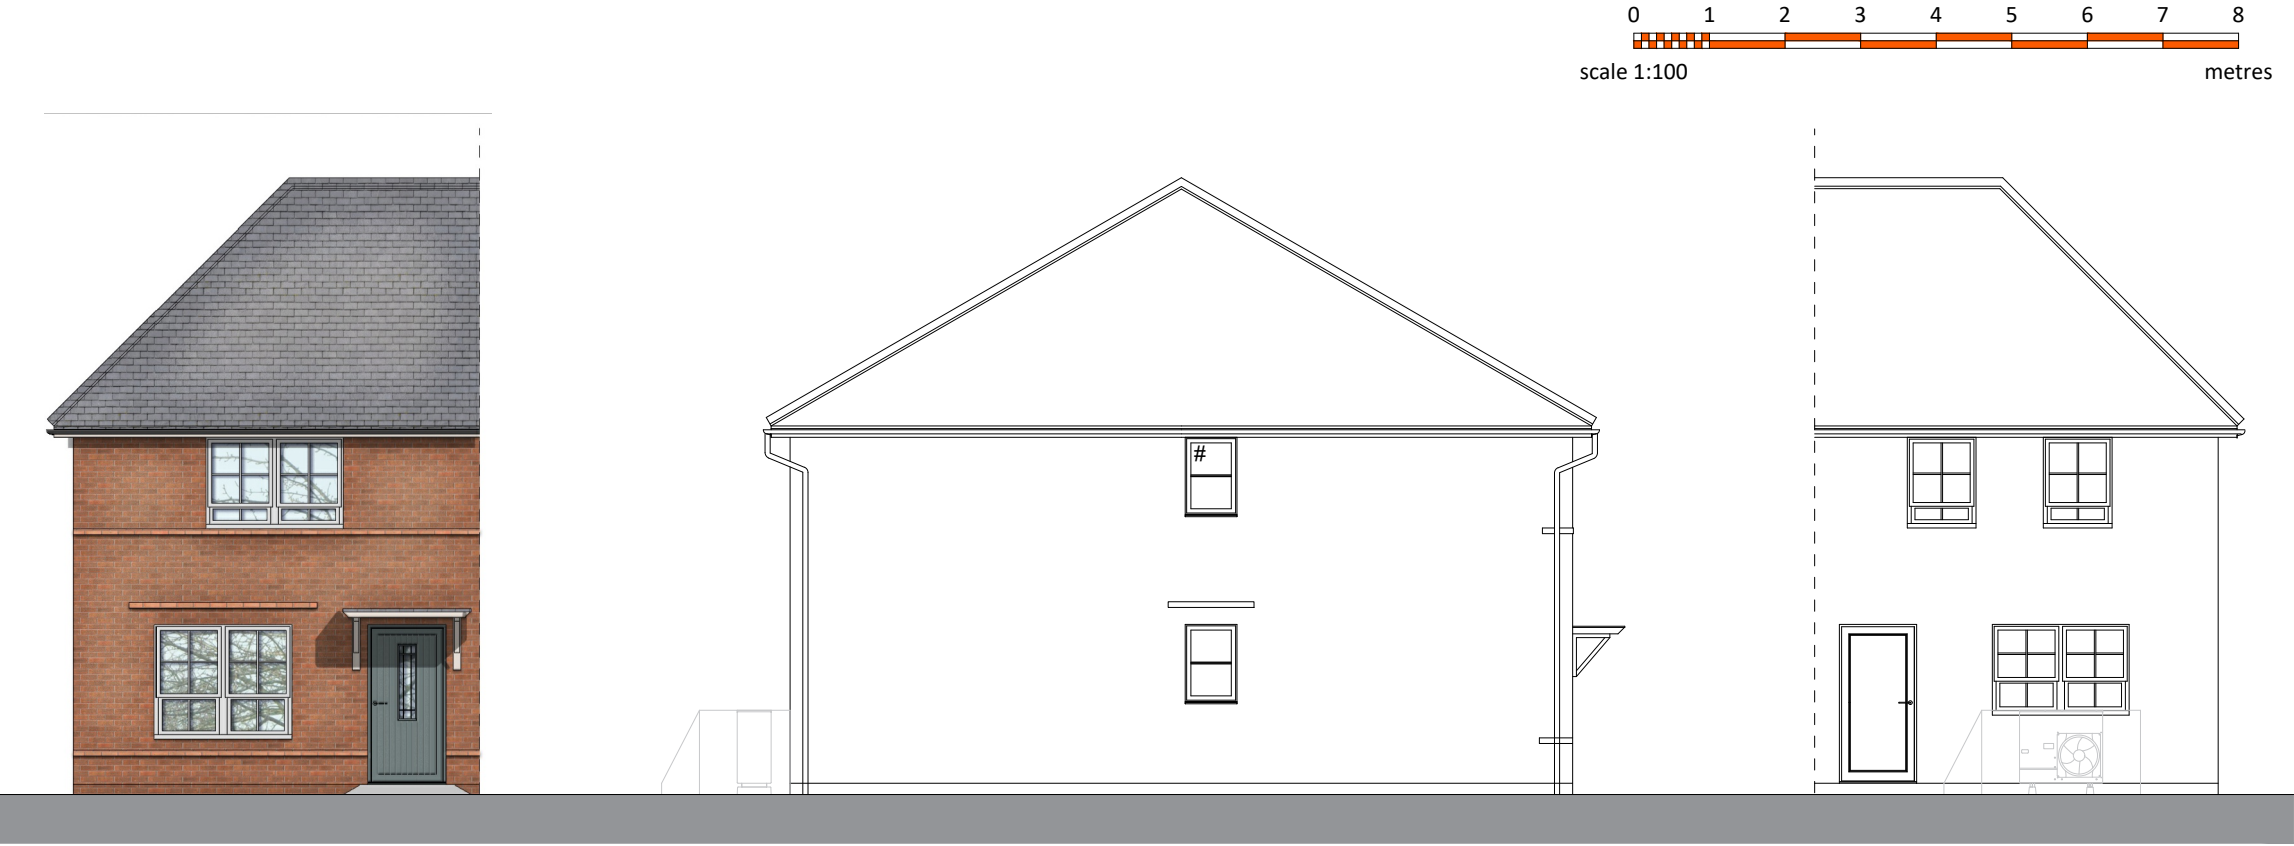

Front Elevation

Side Elevation

Rear Elevation


© this drawing and the building works depicted are the copyright of idp. and may not be reproduced or amended except by written permission. no liability will be accepted for amendments made by other persons.

all dimensions to be checked on site and architect notified of any discrepancies prior to commencement.
do not scale.


any and all elements relating to the fire safety of the building will require separate confirmation and approval by a fully accredited fire engineering consultant who has to be appointed by the Client.

PLOT NUMBER	PLOT NAME	PLOT POSITION	PLOT HANDING
122	YB52	SEMI DETACHED	As
123	YB52	SEMI DETACHED	Opp
237	YB52	SEMI DETACHED	Opp
238	YB52	SEMI DETACHED	As
247	YB52	SEMI DETACHED	Opp
248	YB52	SEMI DETACHED	As

NOTES:
RWP locations only shown indicatively
Denotes obscure glazing

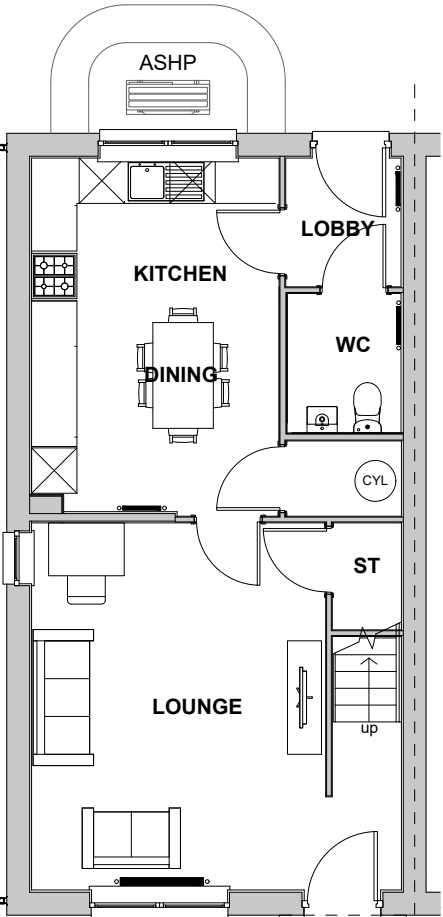

Ground Floor Plan

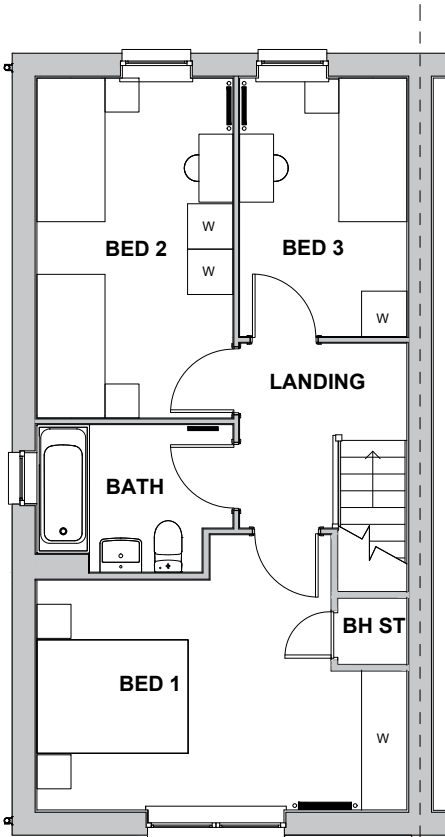

First Floor Plan

B	26.06.26	Notes added	AT	KL
A	19.12.25	Updated to suit layout changes	AT	KL
rev:	date:	comment(s):	name:	check:



ARCHITECTS.
URBAN DESIGNERS.
PROJECT MANAGERS.
LANDSCAPE ARCHITECTS.
WE ARE IDP.

status:	PLANNING	RIBA Stage:	3
client:	Barratt Redrow		
job:	Hurst Farm		
title:	YB52 Plans and Elevations V1		
drawn:	TJ	date:	28.11.25
checked:	DZ	scale @ a3:	1:100

HXXXX-IDP-ZZ-DR-UD-203122-P03-YB52 Plans and Elevations V1

IDP GROUP 27 SPON STREET COVENTRY CV1 3BA
T: +44 (0)24 7652 7600 E:info@idpgroup.com
www.weareidp.com