


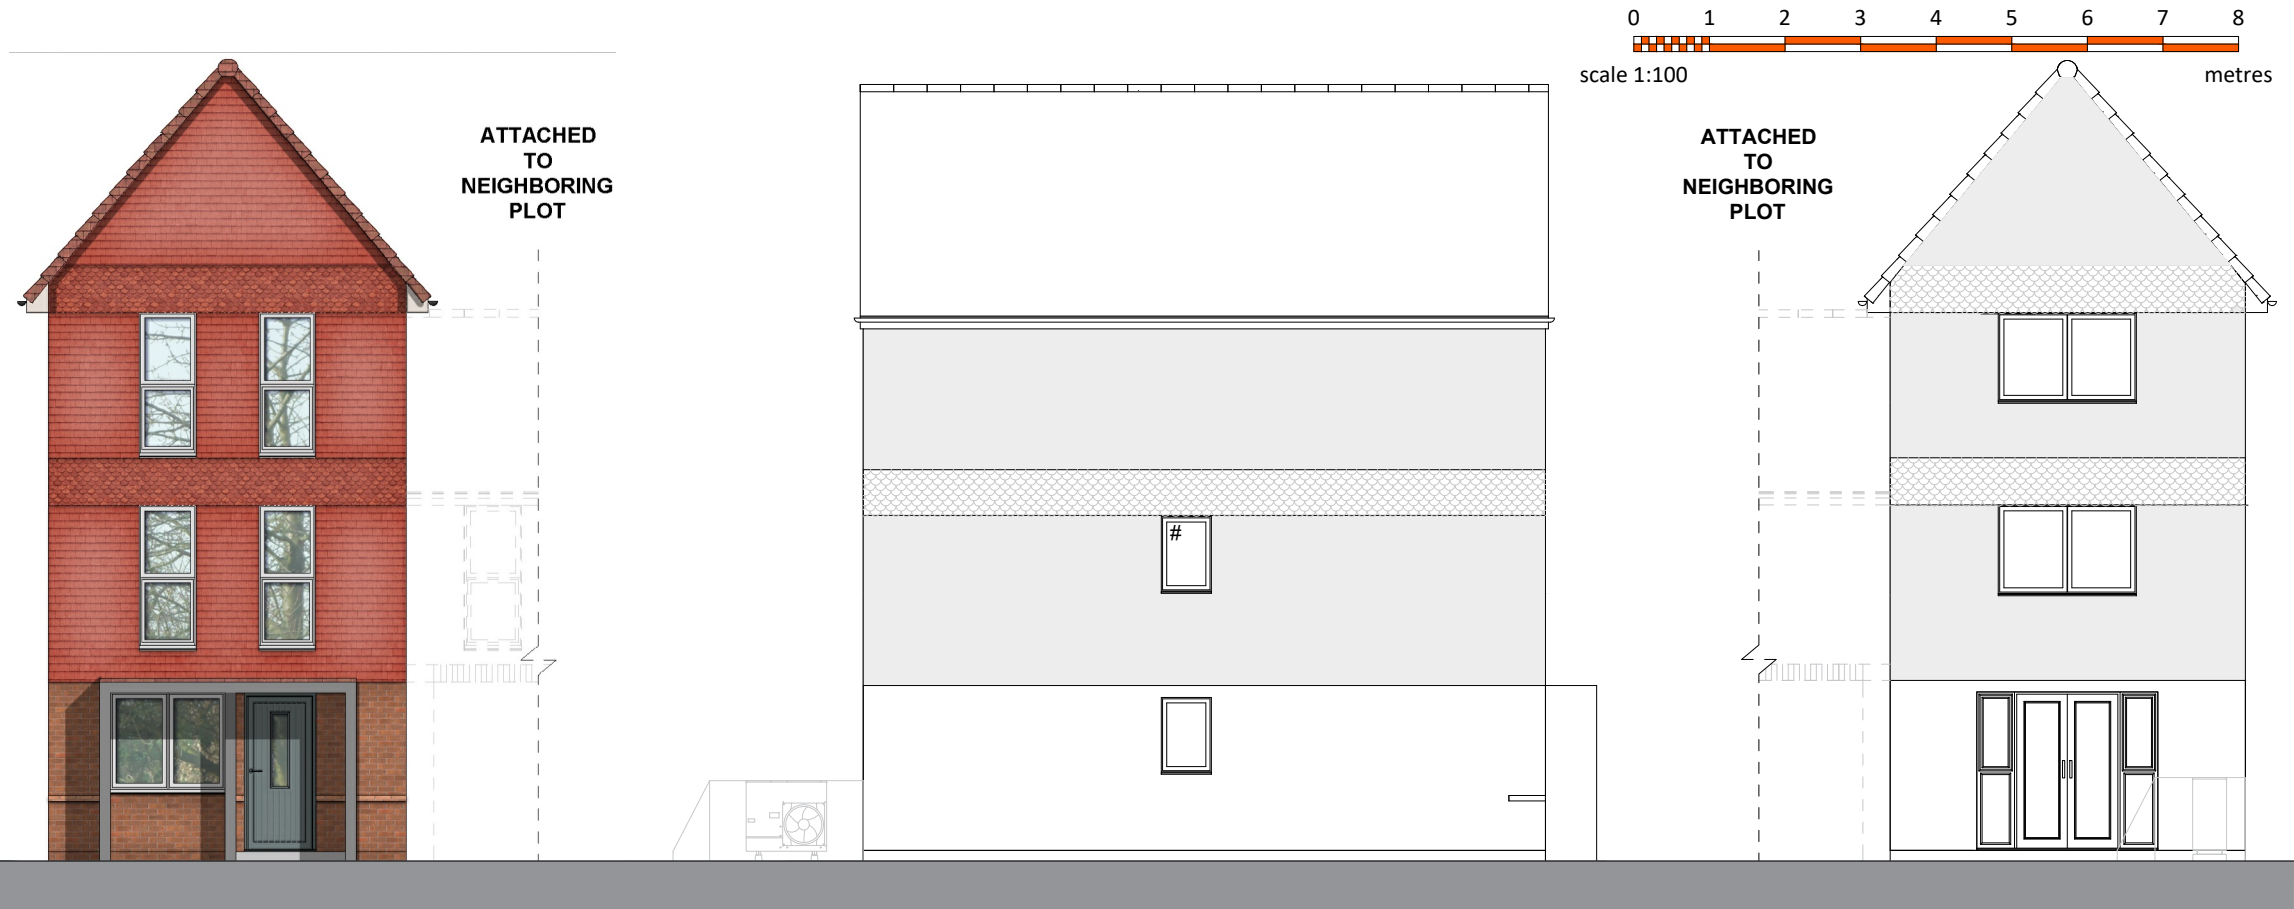

Front Elevation

Side Elevation

Rear Elevation

© this drawing and the building works depicted are the copyright of idp and may not be reproduced or amended except by written permission. no liability will be accepted for amendments made by other persons.

all dimensions to be checked on site and architect notified of any discrepancies prior to commencement. do not scale.

any and all elements relating to the fire safety of the building will require separate confirmation and approval by a fully accredited fire engineering consultant who has to be appointed by the Client.

Red Tile hanging or other ass approved.


Note: Tile hanging placement changes depending on corner turner unit to standard unit, refer to material plan.

PLOT NUMBER	PLOT NAME	PLOT POSITION	PLOT HANDLING
57	Elsdon	CORNER PLOT	Opp
147	Elsdon	END TERRACE	Opp
148	Elsdon	END TERRACE	As


NOTES:

RWP locations only shown indicatively


Denotes obscure glazing

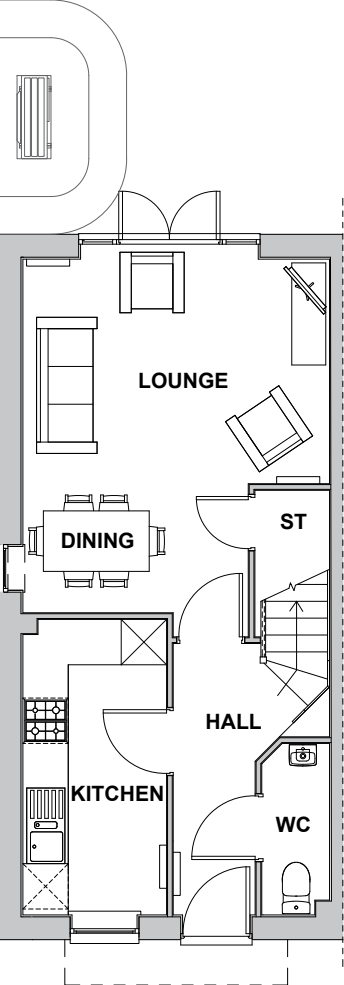

Ground Floor Plan

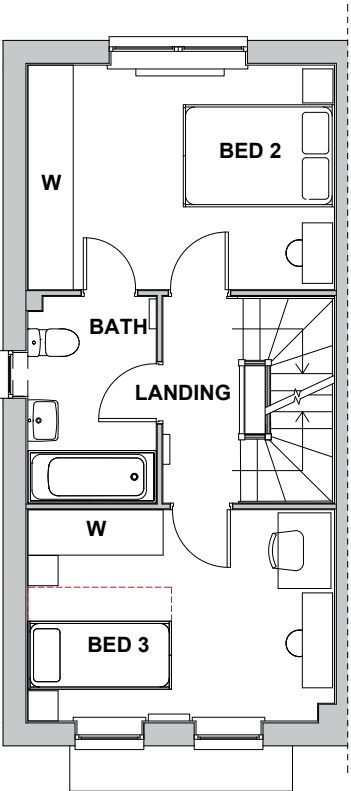

First Floor Plan

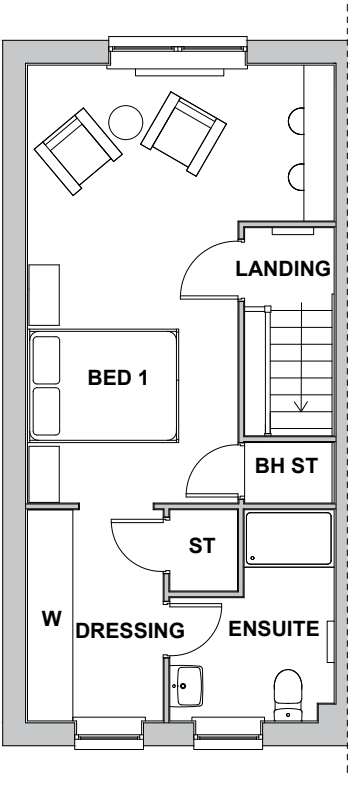

Second Floor Plan

C	29.07.26	Tile hanging wrapping updated	KL	KL
B	26.06.26	Notes added	AT	KL
A	19.12.25	Updated to suit layout changes	AT	KL
rev:	date:	comment(s):	name:	check:



ARCHITECTS.
URBAN DESIGNERS.
PROJECT MANAGERS.
LANDSCAPE ARCHITECTS.
WE ARE IDP.

status:	PLANNING	RIBA Stage:	3
client:	Barratt Redrow		
job:	Hurst Farm		
title:	Elsdon Plans and Elevations		
drawn:	TJ	date:	28.11.25
checked:	DZ	scale @ a3:	1:100