




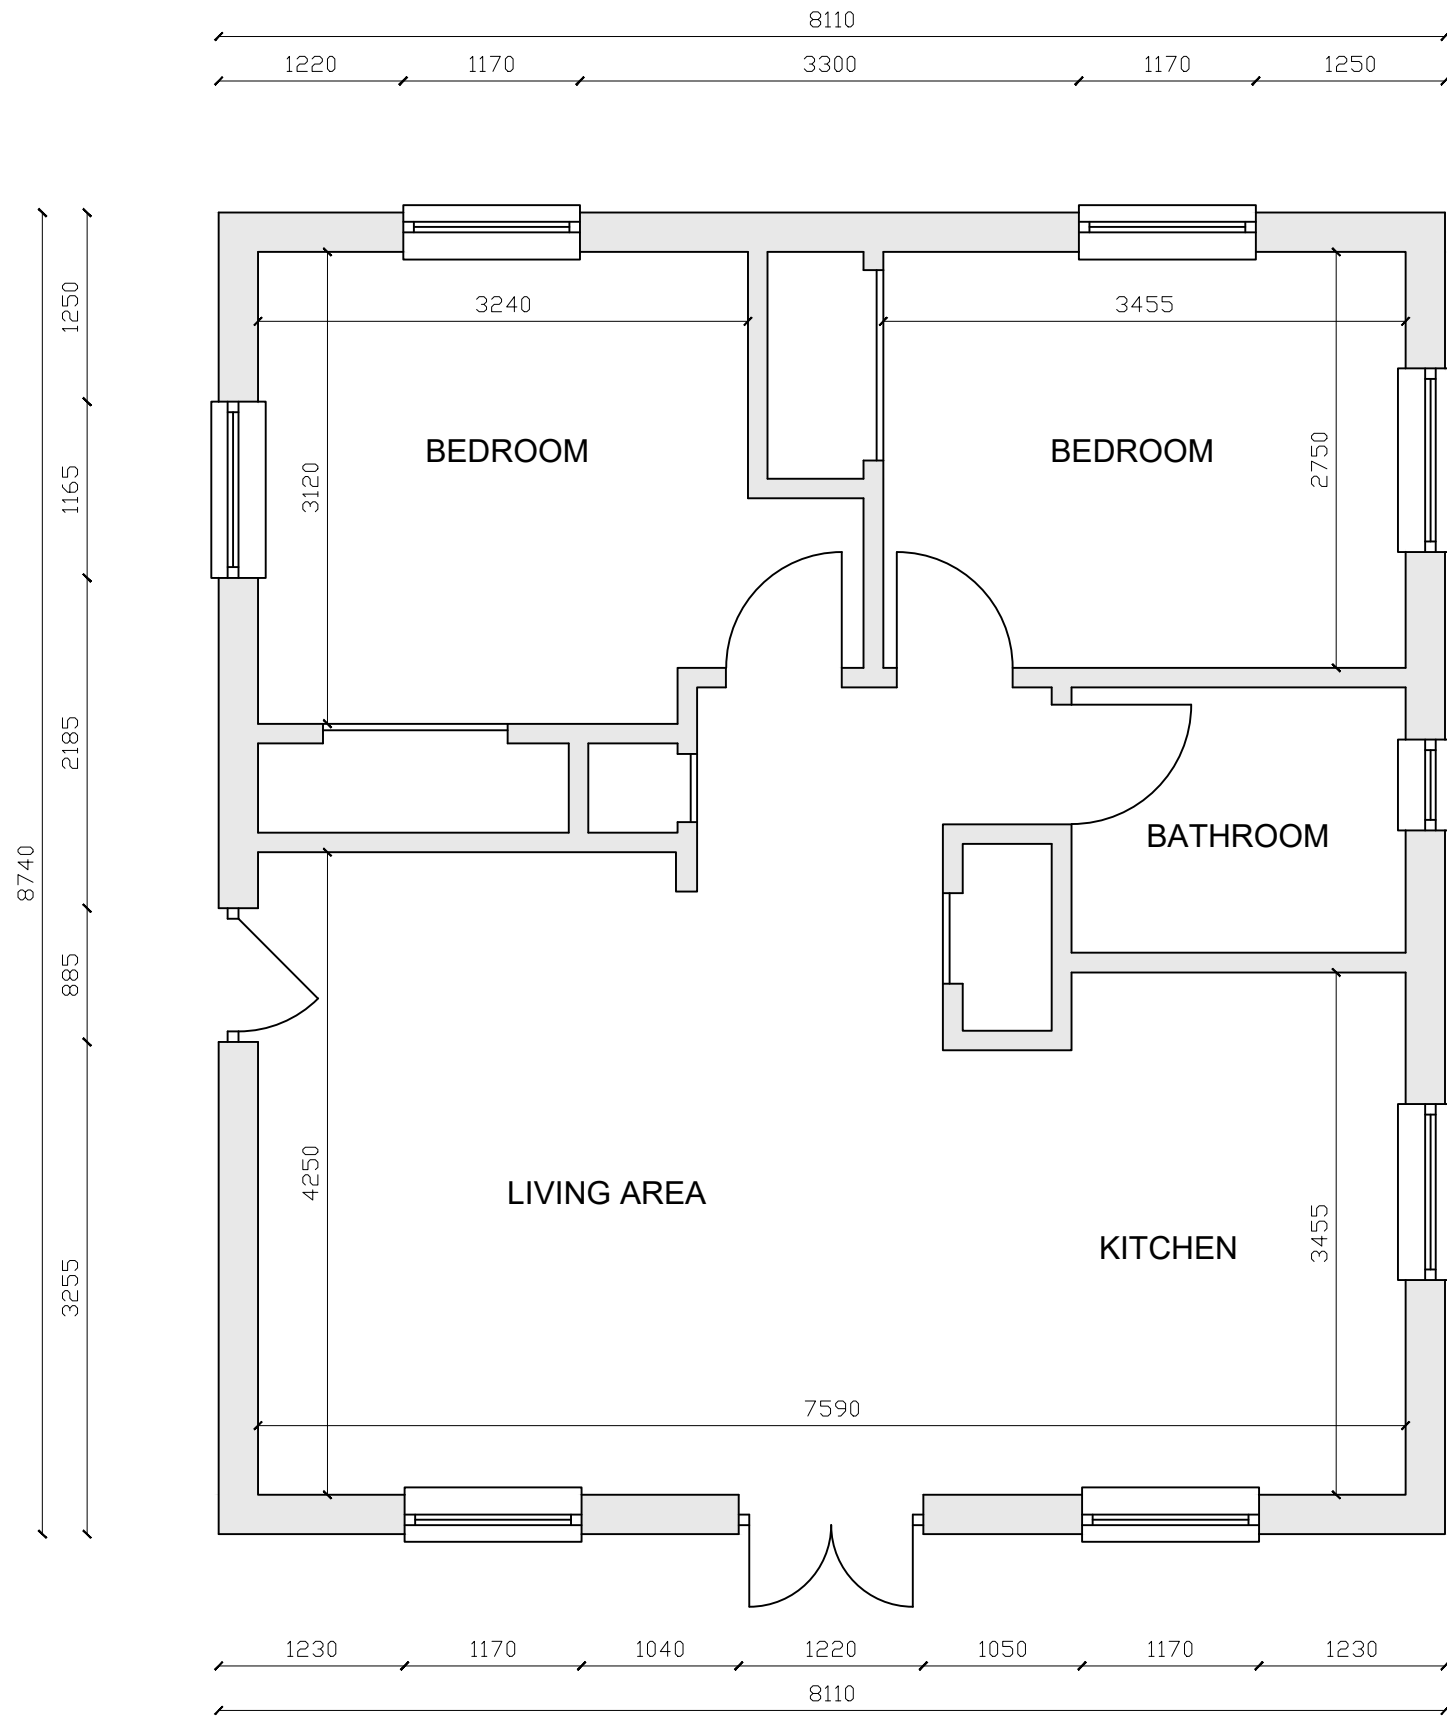

EXISTING FLOOR PLAN
[Scale 1:50]

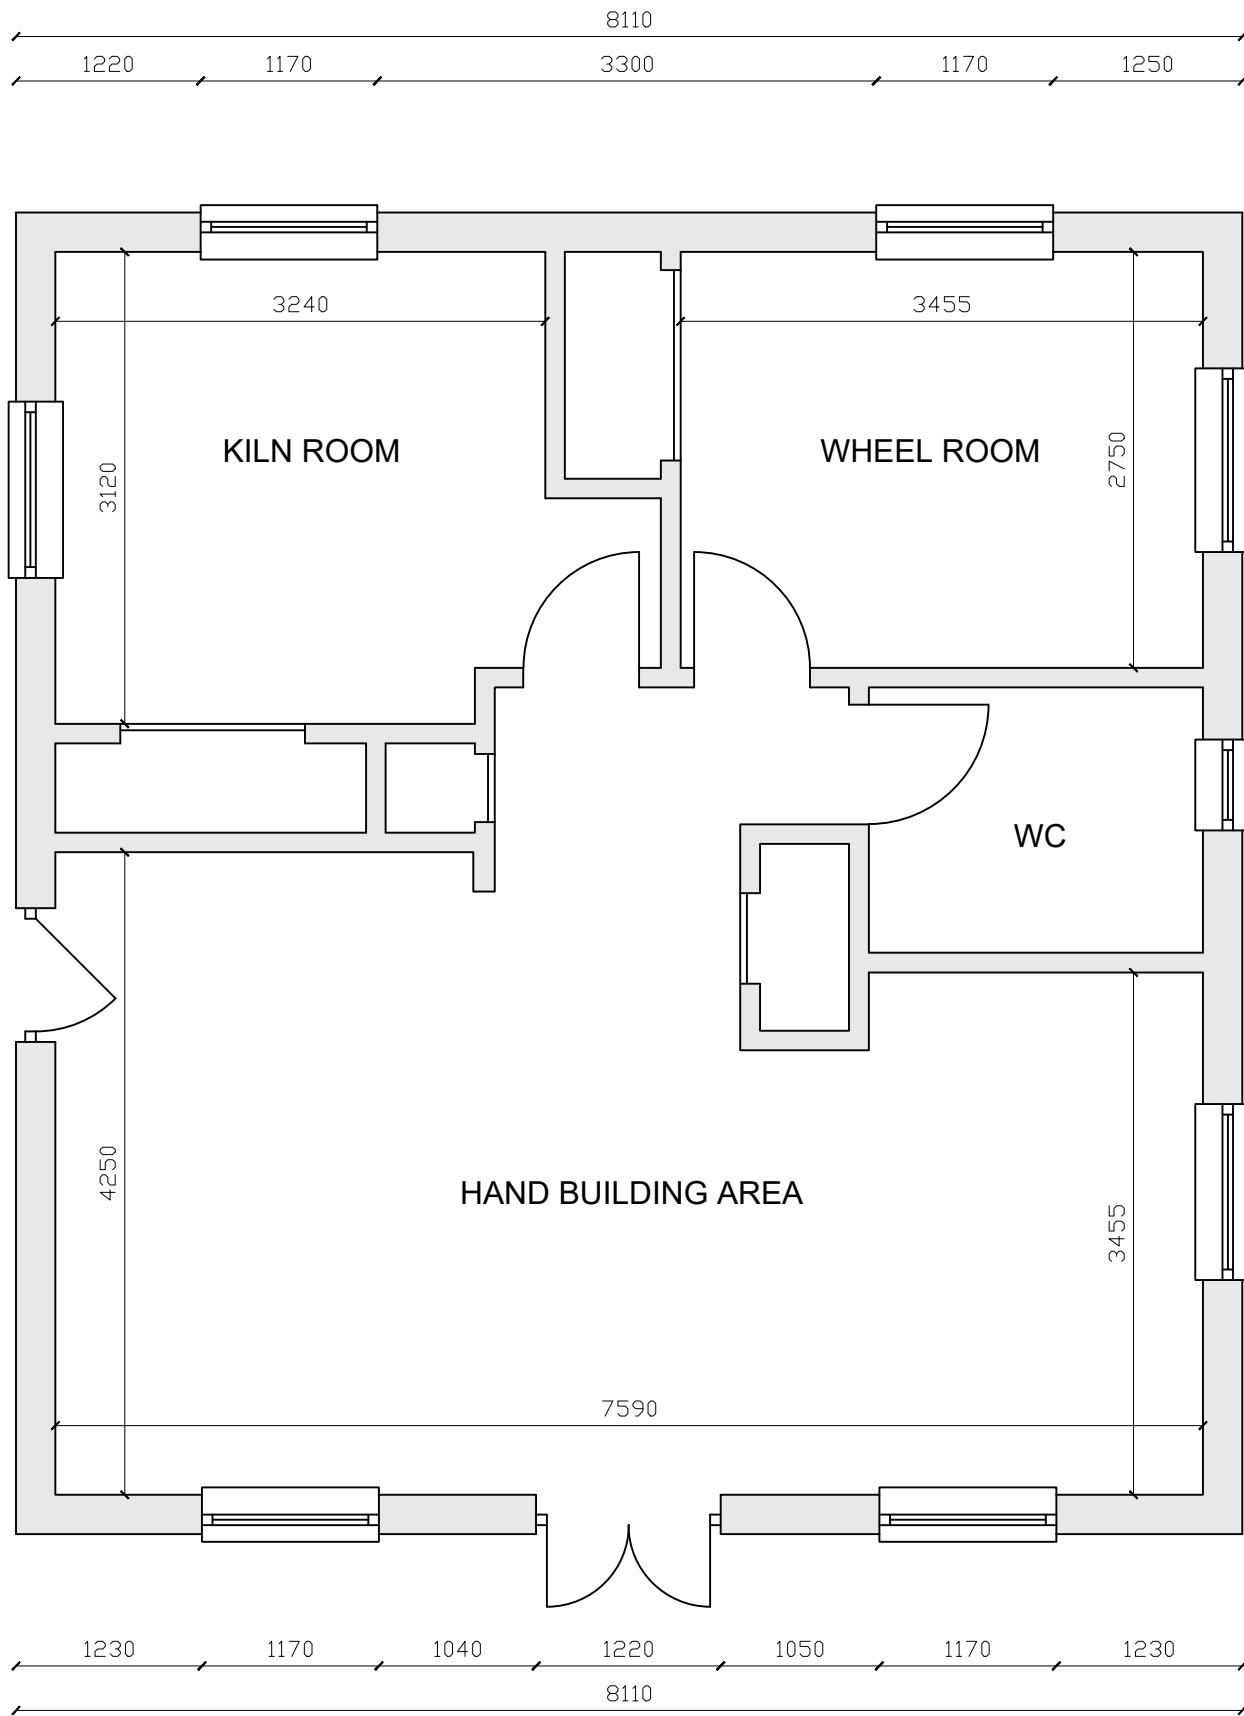

PROPOSED FLOOR PLAN
[Scale 1:50]

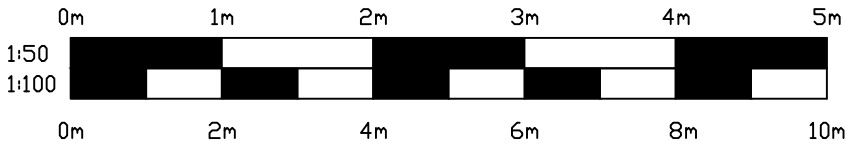

Project:
**Proposed change of use to create
a community pottery studio**

at:
**Garden Building,
Keepers Cottage
Copthorne Common
Copthorne
Crawley
RH10 3LE**

Drawing Title:
Existing and Proposed Floor Plans

Client:
Mrs Wares

Copyright of:
PBA Planning
**Mereworth
Shipley Bridge Lane
Copthorne
West Sussex
RH10 3JL**

Scale:
1:50 ON A2

Date:
20/06/2025

Drawn:
PB

Drg No:
WARES-03

Rev:
A