




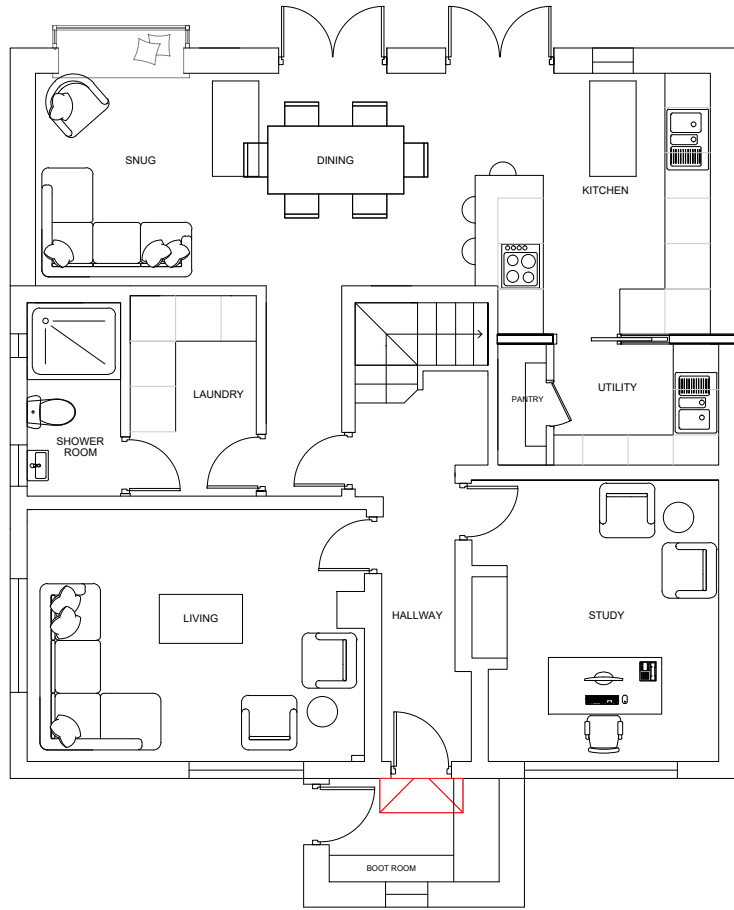


PROPOSED GROUND FLOOR PLAN

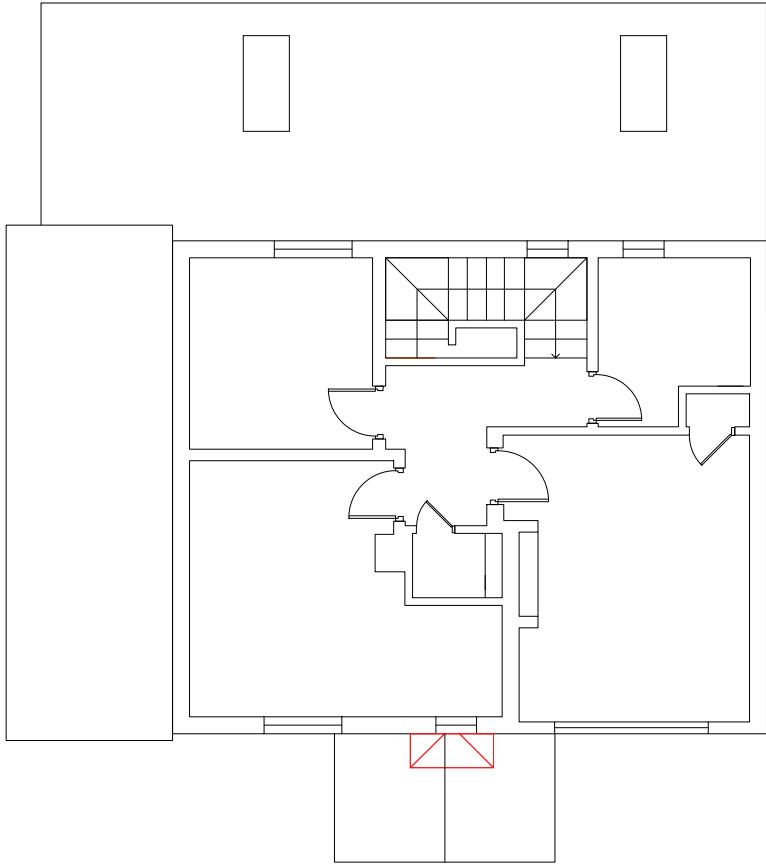

PROPOSED FIRST FLOOR PLAN

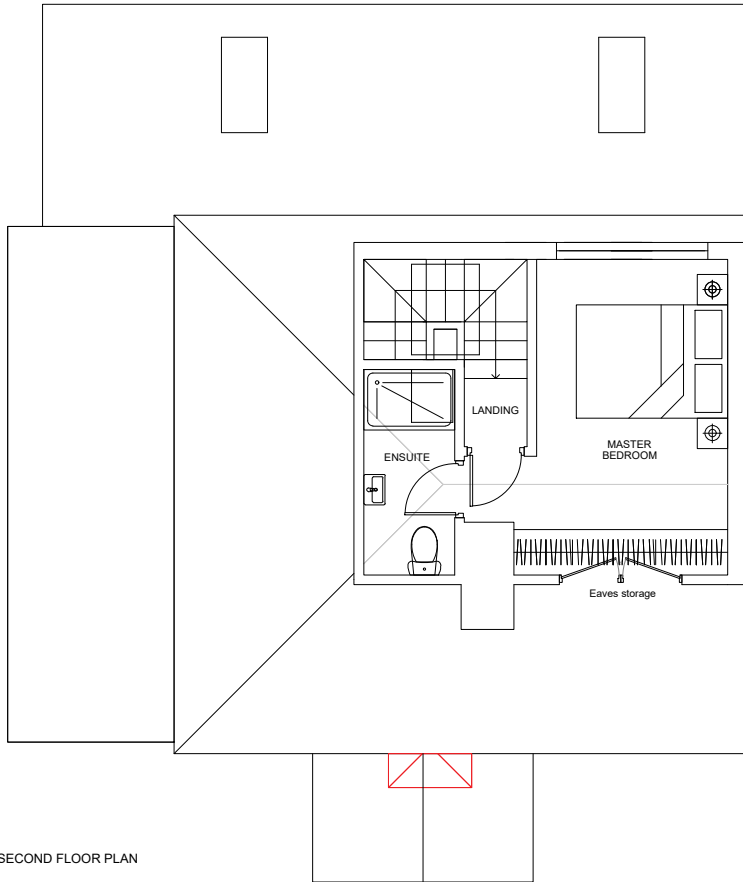

PROPOSED SECOND FLOOR PLAN

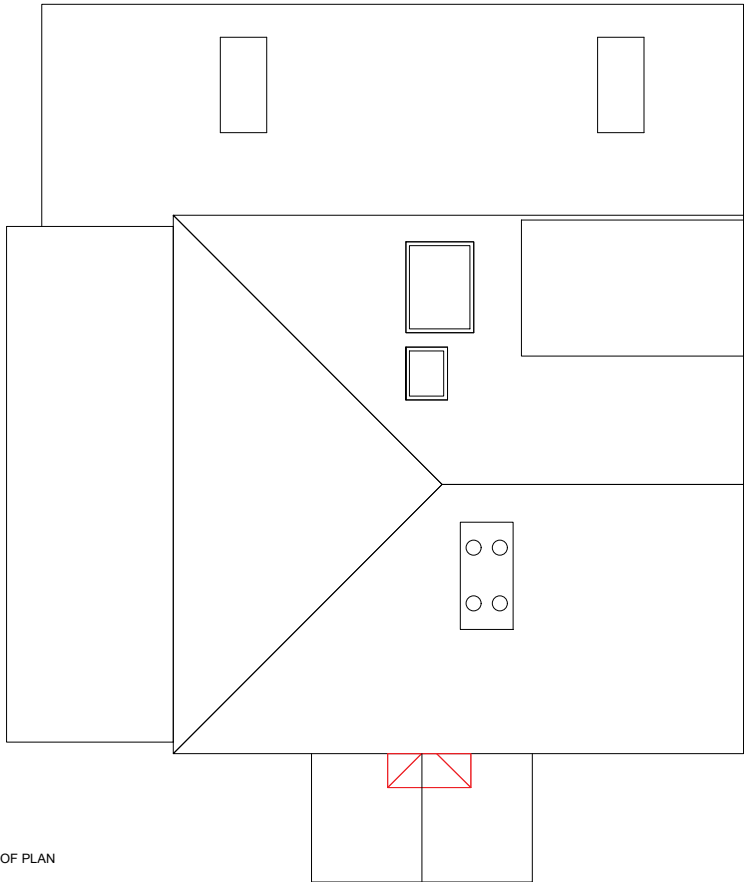

PROPOSED ROOF PLAN

Site address 9 Newlands, Balcombe		
Job Title Residential Extension and internal remodelling		
Proposed Plans		
buchan rum 9 SAVILL ROAD LINDFIELD WEST SUSSEX RH162NY E : info@buchanrumarchitects.co.uk T : 01444 239019		
Scale 1:100	Size A3	
	Dim By BRA	
Project number: 26_003	Drawing number: PL_115_00	Rev: 02