



The Studio 5A,
Newhaven Enterprise Centre,
Denton Island
BN9 9BA

t: 01323 325354
t: 01932 506111
e: support@staac.co.uk

NOTES:
THIS DRAWING IS TO BE READ IN CONJUNCTION WITH ALL RELEVANT ARCHITECTURAL DRAWINGS, CALCULATIONS, SPECIFICATIONS AND GENERAL INFORMATION SHEET. ALL FIGURED DIMENSIONS TO BE VERIFIED ON SITE PRIOR TO COMMENCEMENT OF WORK. EXISTING STRUCTURE INCLUDING FOUNDATIONS, BEAMS, WALLS AND LINTELS CARRYING NEW AND ALTERED LOADS ARE TO BE EXPOSED AND CHECKED FOR ADEQUACY AND REPORTED BACK TO ENGINEERS PRIOR TO COMMENCEMENT OF WORK AND AS REQUIRED BY THE BUILDING CONTROL OFFICER.

Please be aware that site visits will incur a £250 fee. Any alterations required will be charged as per the original fee proposal.

Rev No.	Description
0	First issue
1	/
2	//


Client: Sumit Anand

Address: 53 The Grange Hurstpierpoint,
West Sussex, BN6 9FD

Project: Proposed Window Replacement

Drawing title: Existing South-West Elevation

Project No	26026
Date	26-05-26
Drawn by	RS
Drawing No	E01
Scale 1:100@A3	

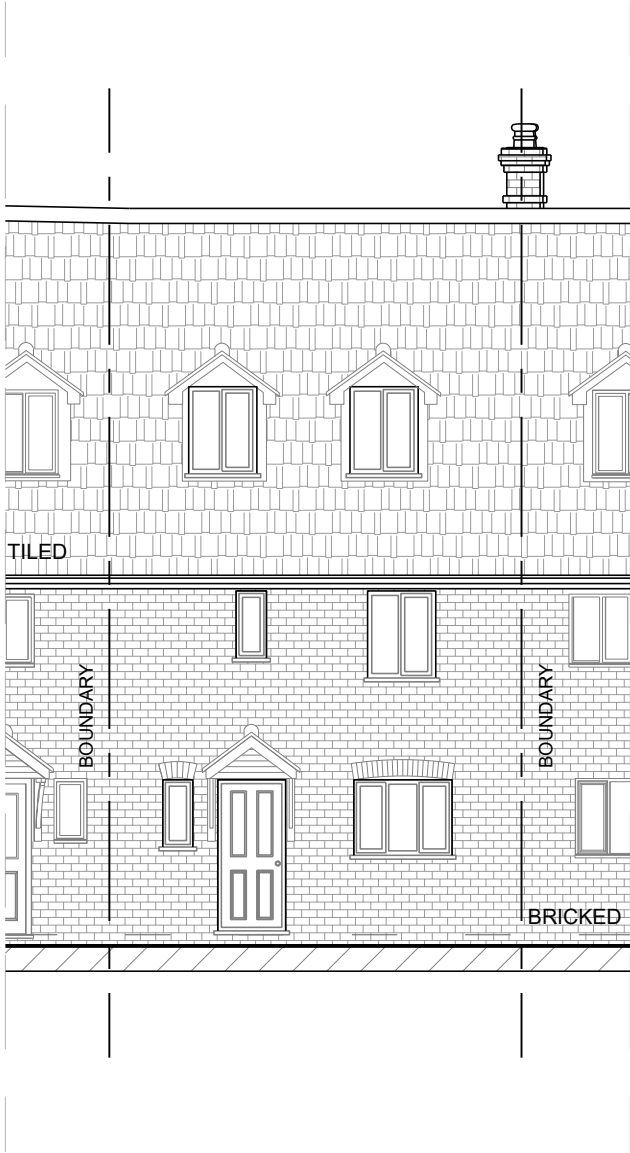

EXISTING SOUTH-WEST ELEVATION

