


The Studio 5A,
Newhaven Enterprise Centre,
Denton Island
BN9 9BA

t: 01323 325354
t: 01932 506111
e: support@staac.co.uk

NOTES:
THIS DRAWING IS TO BE READ IN CONJUNCTION
WITH ALL RELEVANT ARCHITECTURAL
DRAWINGS, CALCULATIONS, SPECIFICATIONS
AND GENERAL INFORMATION SHEET.
ALL FIGURED DIMENSIONS TO BE VERIFIED ON
SITE PRIOR TO COMMENCEMENT OF WORK.
EXISTING STRUCTURE INCLUDING FOUNDATIONS,
BEAMS, WALLS AND LINTELS CARRYING NEW AND
ALTERED LOADS ARE TO BE EXPOSED AND
CHECKED FOR ADEQUACY AND REPORTED BACK
TO ENGINEERS PRIOR TO COMMENCEMENT OF
WORK AND AS REQUIRED BY THE BUILDING
CONTROL OFFICER.

Please be aware that site visits will incur a £250
fee. Any alterations required will be charged as per the
original fee proposal.

Rev No.	Description
0	First issue
1	/
2	//
Client:	Sumit Anand
Address:	53 The Grange Hurstpierpoint, West Sussex, BN6 9FD
Project:	Proposed Window Replacement
Drawing title:	Existing East Elevation
Project No	26026
Date	26-05-26
Drawn by	RS
Drawing No	E04
Scale 1:100@A3	

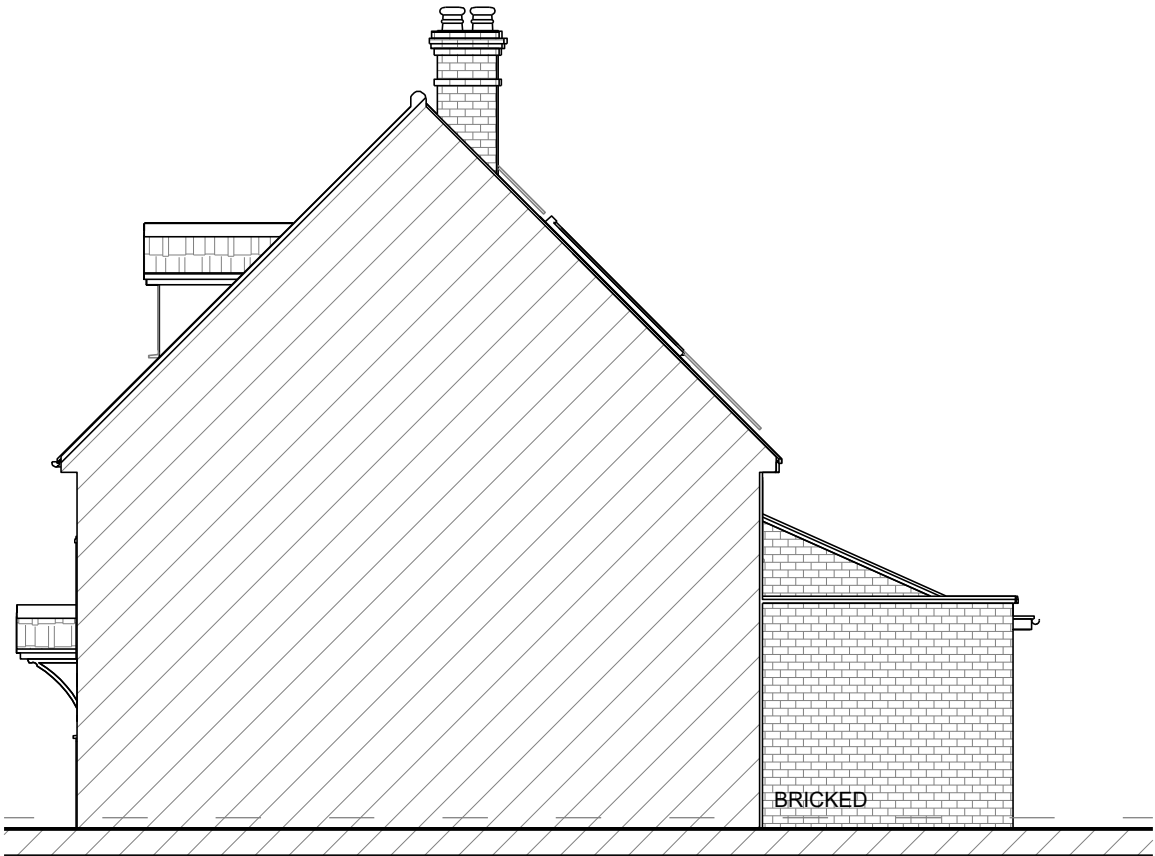

EXISTING EAST ELEVATION