

Rev No.	Description
0	First issue
1	/
2	//


Client: Sumit Anand

Address: 53 The Grange Hurstpierpoint,
West Sussex, BN6 9FD

Project: Proposed Window Replacement

Drawing title: Proposed North-East Elevation

Project No	26026
Date	26-05-26
Drawn by	RS
Drawing No	P02
Scale 1:100@A3	

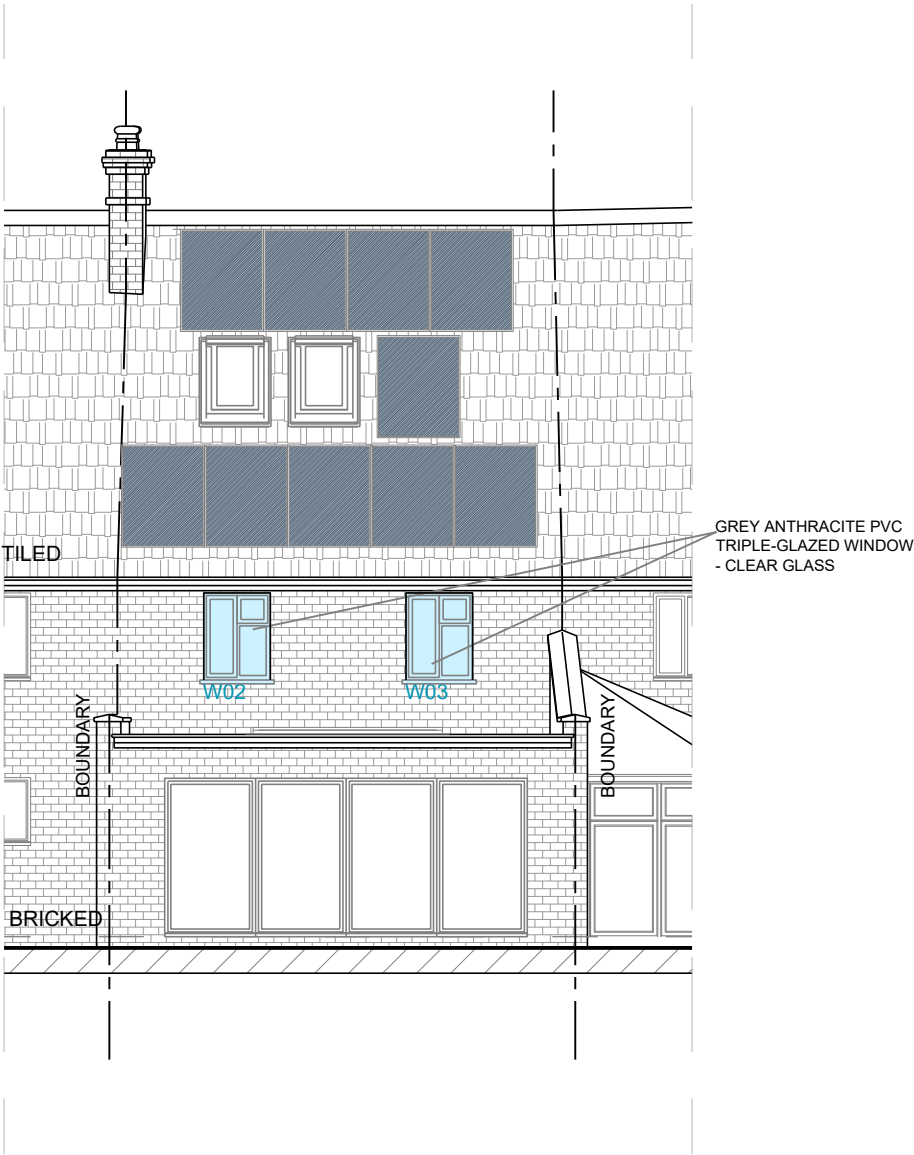

PROPOSED NORTH-EAST ELEVATION