



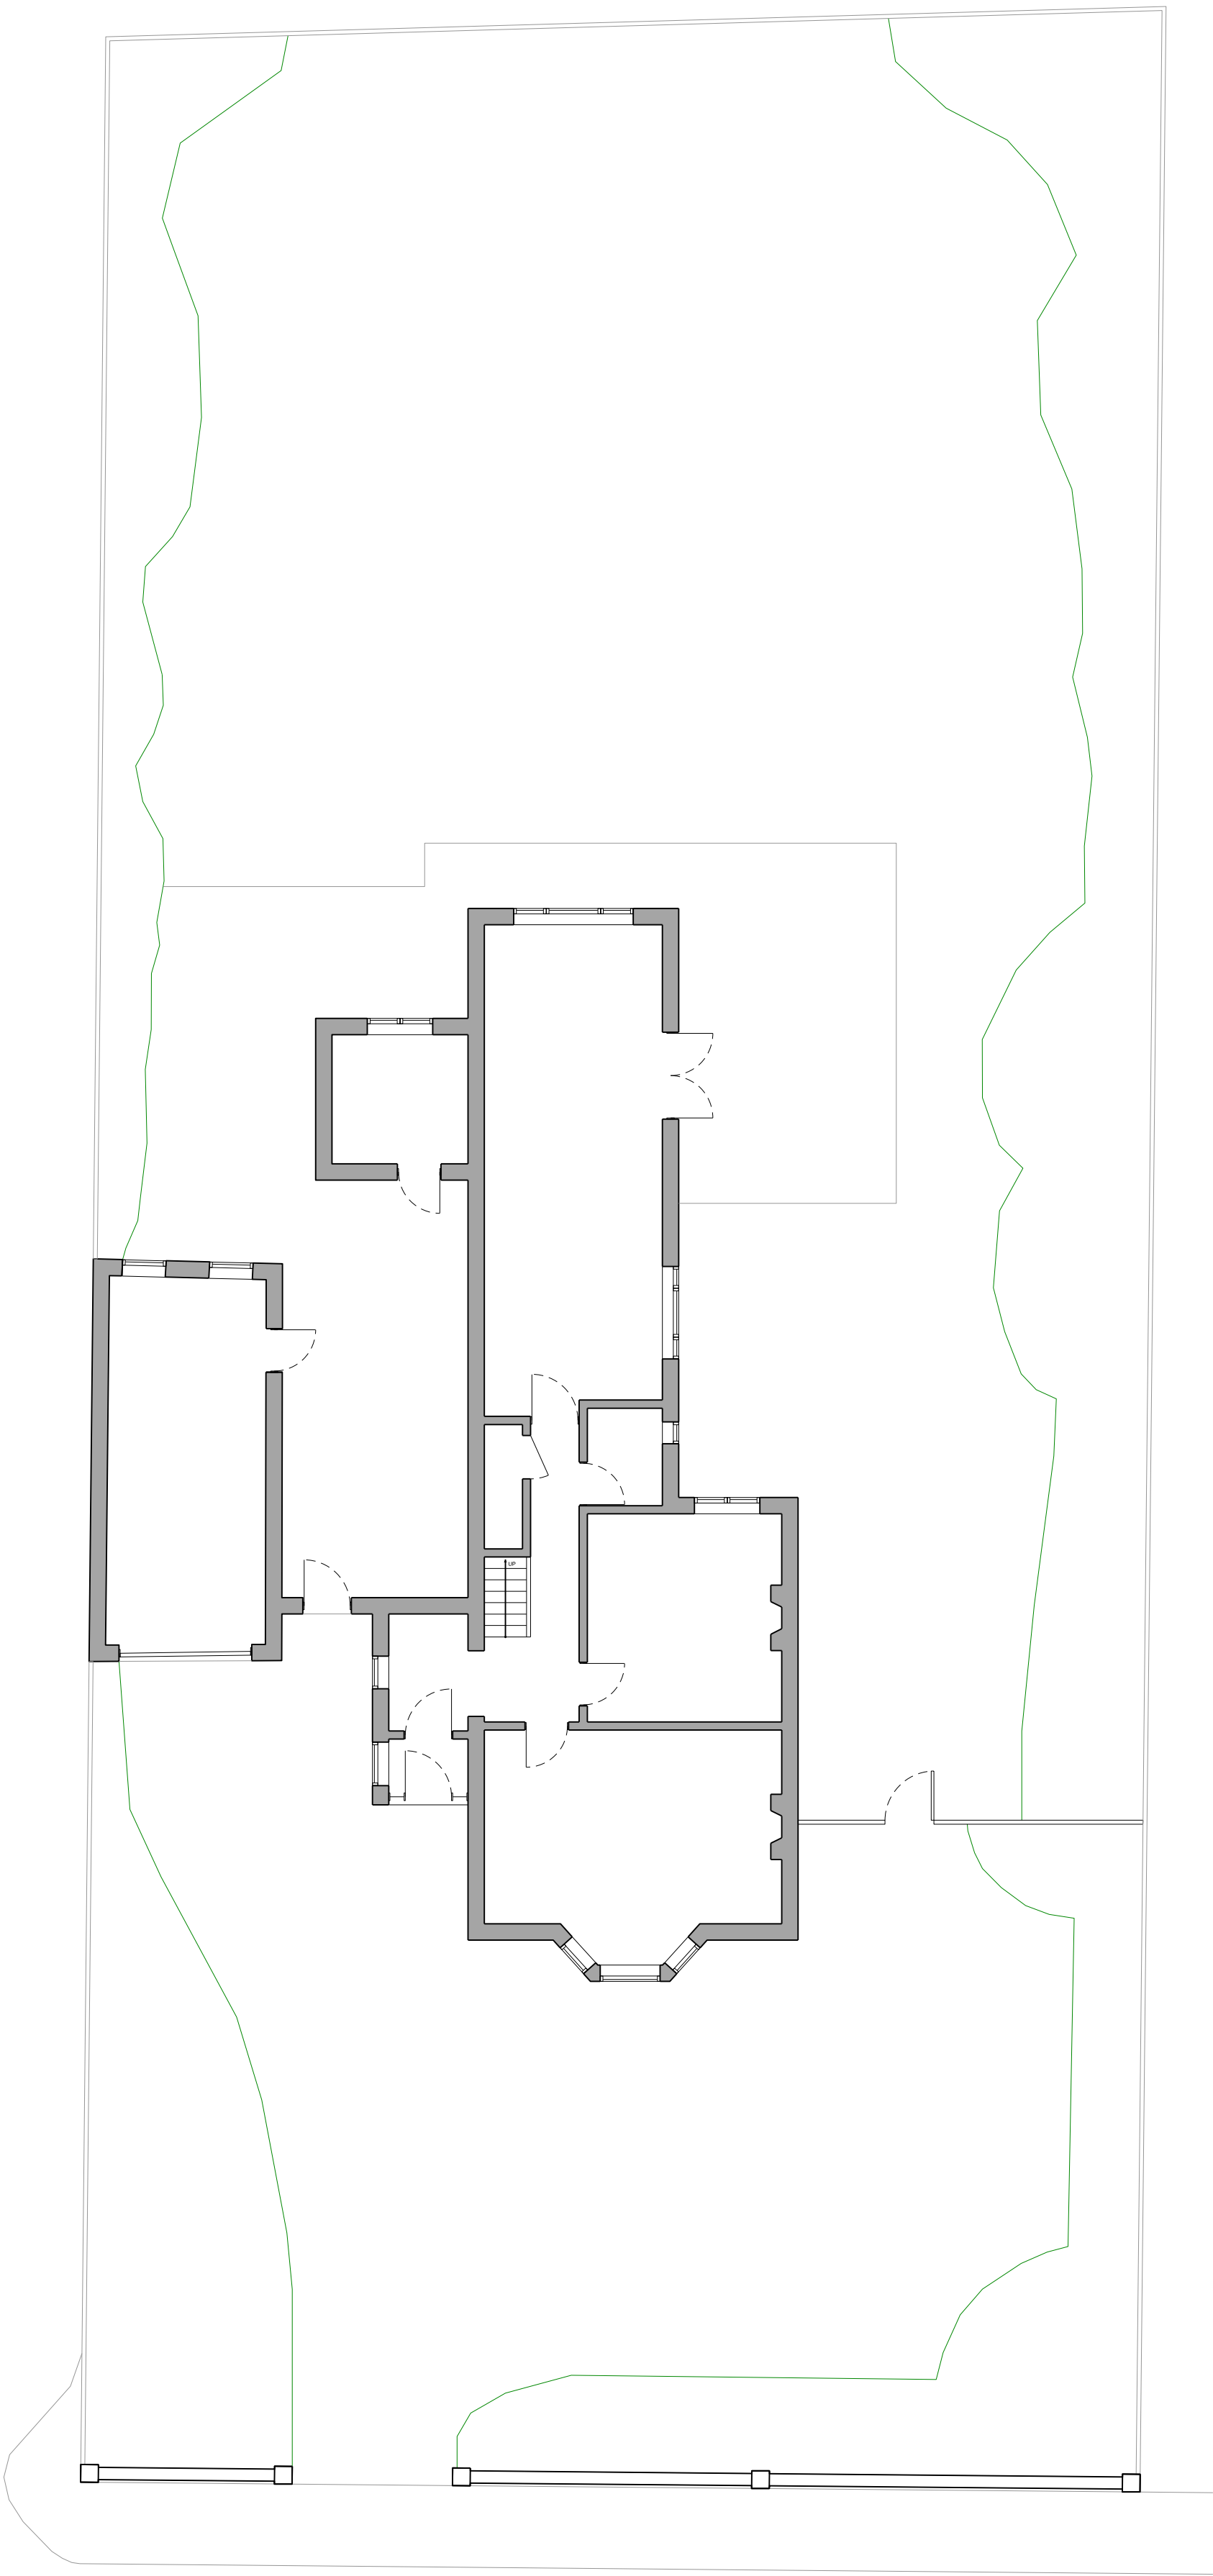

GF Ground Floor

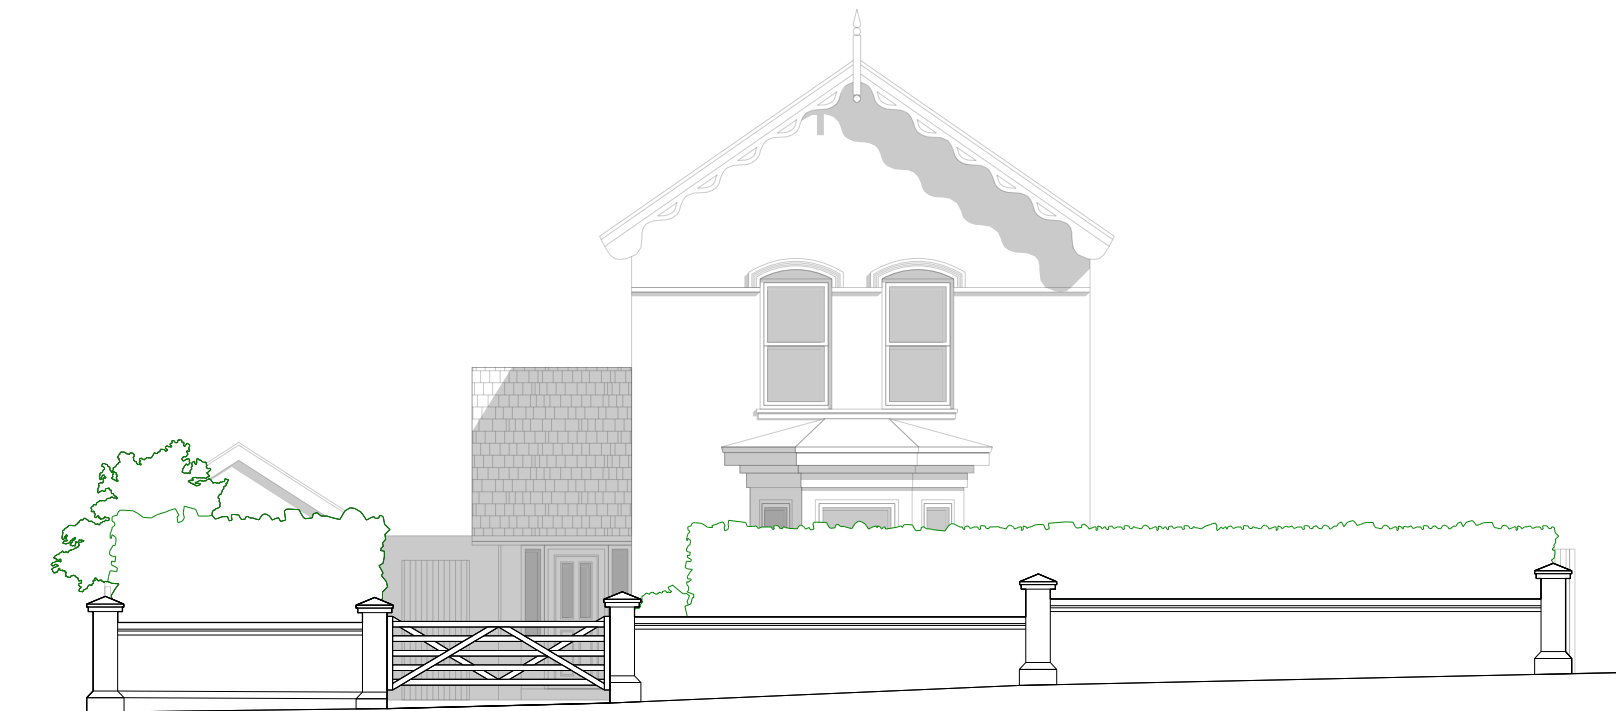

FE Front Elevation



FE Fence Elevation

Revisions		
Rev	Date	Note
Project address 58 Park Road Burgess Hill RH15 8ET		
Client Marta Sanderson		
Project title 58 Park Road		
Drawing Title: Existing Drawings		
Scale 1:100 @ A1		Drawn by MB
Project No. 225	Drawing no. 001	Revision P1
Status Design		First Drawn 19.06.25