


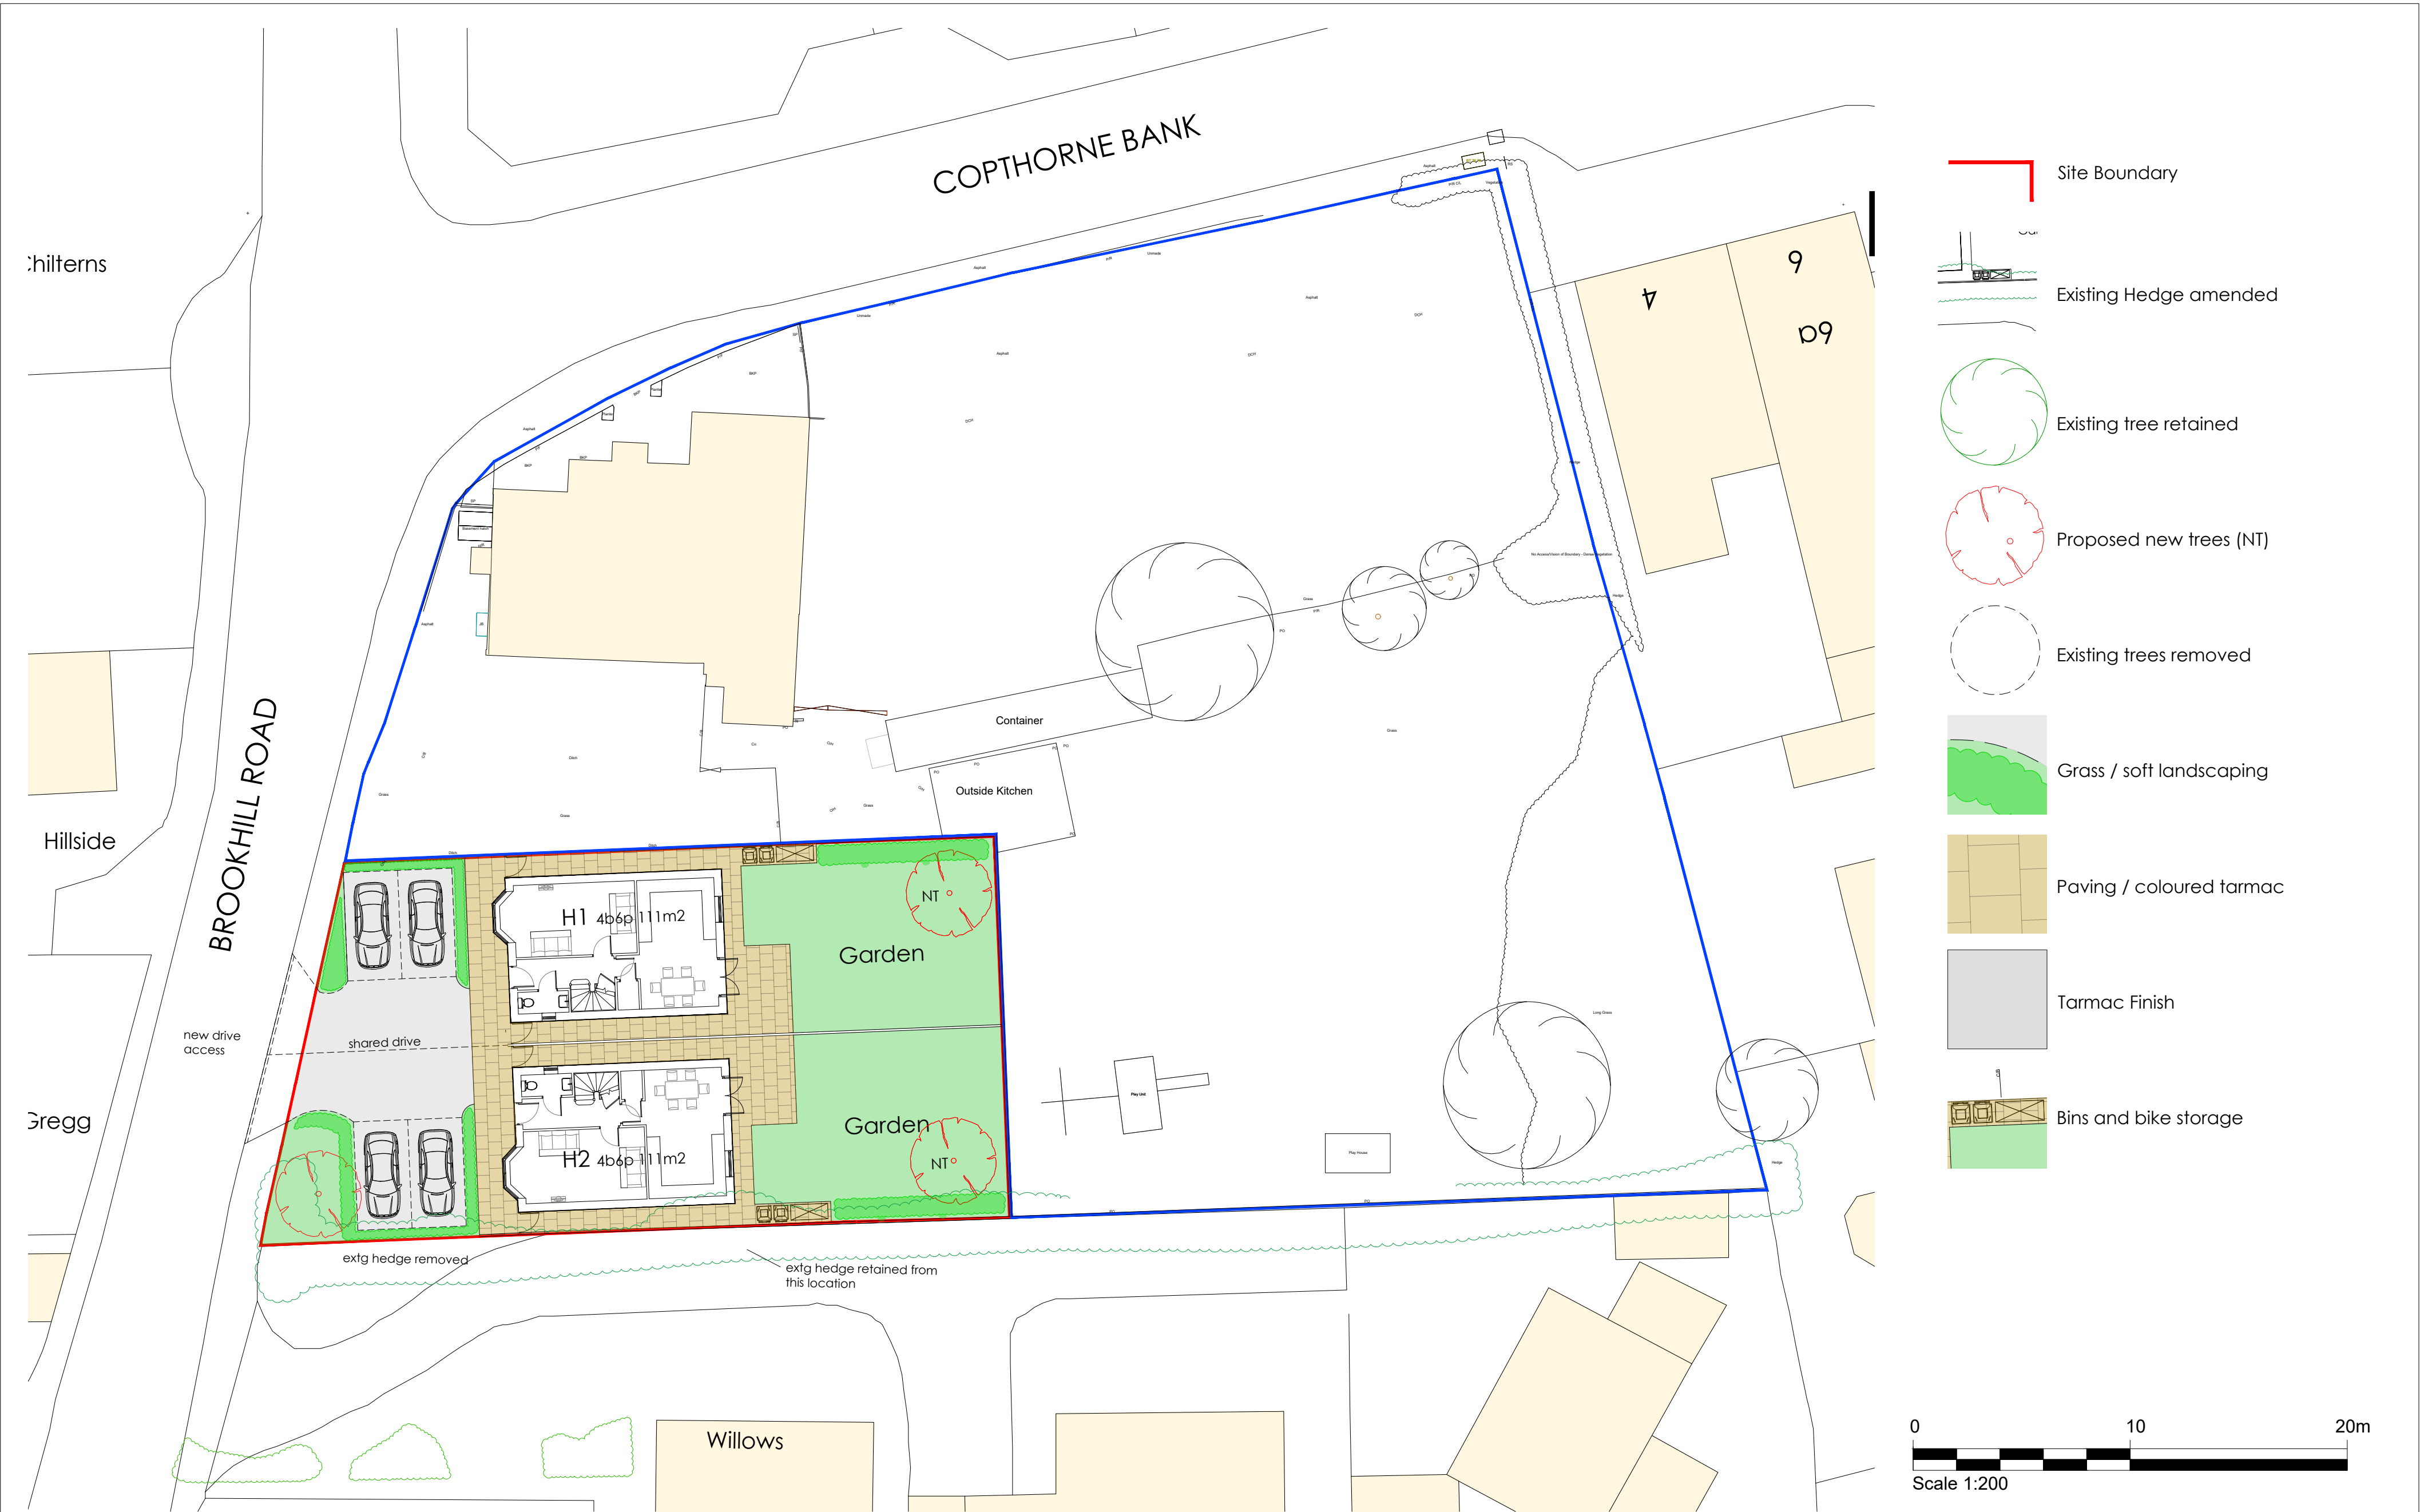

NOTES

All dimensions to be verified on site. Any discrepancies are to be reported to the relevant parties.

The content of the drawing remain the copyright of UAN and can not be used without consent

North

revision	description	drawn	date	client	drawn	scale	size
A	Road alignment amended	LH	01.04.26	Westcoast Convenience Limited	LH / MG	1:200	A2
				address	checked	file	
				The Prince Albert, Copthorne Bank, Copthorne, Crawley, RH10 3QX	MG	Proposed dwellings	
				Residential Development	date	Site Plan	
				proj no.	status	dwg no.	revision
				23-144	Planning	23-144-P3-02	A