
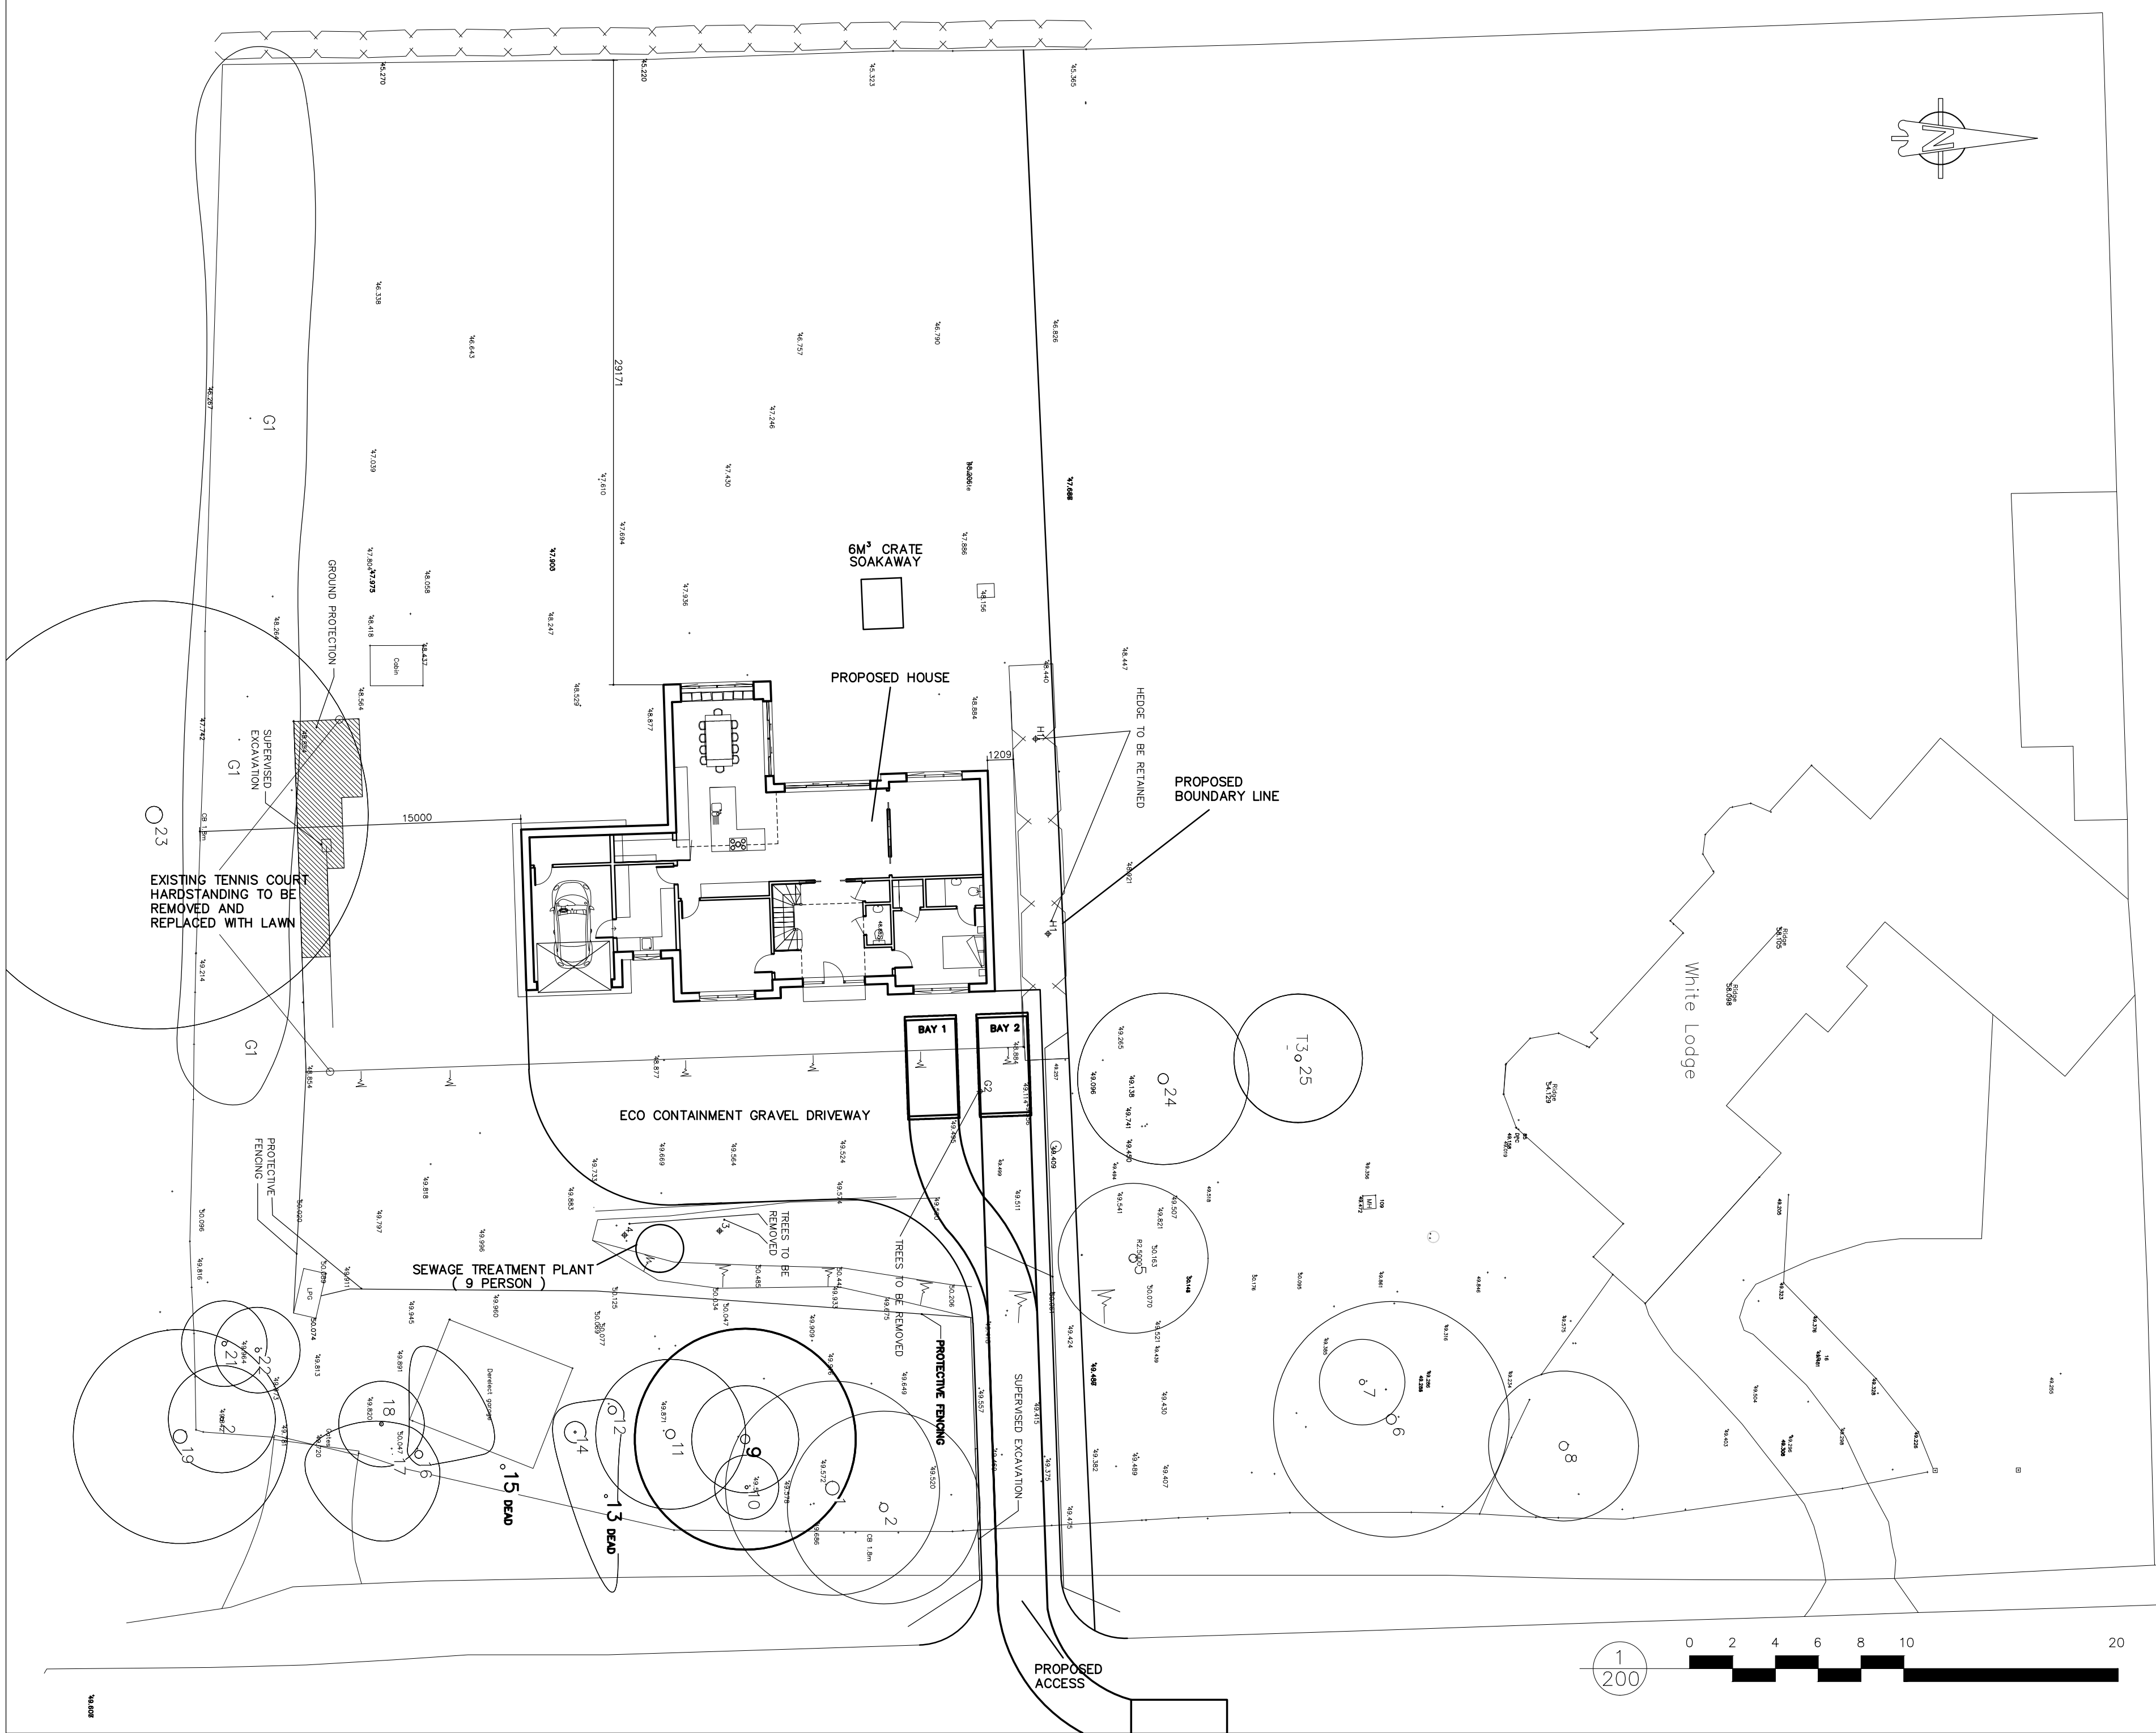


THIS DRAWING SHOULD BE READ IN CONJUNCTION WITH ANY OTHER RELEVANT DRAWINGS AND THE CONSTRUCTION MANUAL. THE BUILDER SHOULD CHECK ALL LEVELS AND SITE DIMENSIONS BEFORE WORK STARTS AND NOTIFY SCANDIA OF ANY DISCREPANCY IF IN DOUBT PLEASE ASK

© COPYRIGHT IN THIS DRAWING AND WORK EXECUTED IS AND REMAINS THE PROPERTY OF SCANDIA-HUS LIMITED AND OR ITS SUBSIDIARIES IN ACCORDANCE WITH THE PROVISIONS OF THE COPYRIGHT ACT. PERMISSION TO PRODUCE COPIES OR MODIFIED DRAWINGS IN WHOLE OR IN PART FOR ANY PURPOSE SHOULD BE OBTAINED FROM SCANDIA-HUS LIMITED & ANY SUCH REPRODUCTIONS SHOULD INCLUDE THIS & THE FOREGOING STATEMENT

REV	DESCRIPTION	DATE	DRN	CHK
A	GENERAL REVISIONS	10/8/20	EW	
B	GENERAL REVISIONS	19/8/20	LH	
C	GENERAL REVISIONS	22/10/20	LH	
D	GENERAL REVISIONS	2/11/20	LH	
E	REVISED SCALE BAR, ADDED NOTE	08/12/20	EW	
F	GENERAL REVISIONS	11/12/20	TD	
G	GENERAL REVISIONS	14/12/20	TD	
H	GENERAL REVISIONS	22/2/21	EW	
I	UPDATED LAYOUT	23/2/21	EW	
J	GENERAL REVISIONS	24/2/21	EW	
K	GENERAL REVISIONS	11/05/21	FC	
L	OVERLAID TREE TOPO	18/6/21	EW	
M	REVISED TREES	22/6/21	EW	
N	REVISED TREES	30/6/21	EW	
O	REVISED PATH	28/7/21	EW	
P	UPDATED WITH NEW TREE TOPO	03/8/21	EW	
Q	GENERAL REVISIONS	24/4/23	JP	
R	F/W + S/W DRAINAGE ADDED	14/5/23	JW	
S	TREES ADDED (SEE ALSO TREE PROTECTION PLAN)	19/05/23	CC	
T	NOTE ADDED	23/5/23	LW	
U	LATEST FLOOR PLAN ADDED	15/09/23	CC	
V	PLOT POSITIONS AND BOUNDARY MOVED	26/1/24	LW	
W	FLIPPED HOUSE LENGTH WAY	27/02/24	CC	
X	SOAKAWAY MOVED	14/5/24	JP	
Y	FOOTPRINT REVISED	2/7/24	LW	
Z	NEW SCHEME - THE FLORENCE (NEW DWG NO. T02)	22/7/24	CC	
ZA	DMELLING MOVED NORTH+MODS GARAGE	21/08/24	CC	
ZB	GENERAL REVISIONS	8/10/24	LW	

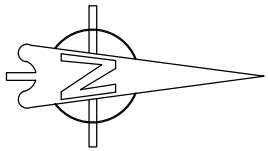

SCANDIA-HUS BUSINESS PARK,
FELCOURT ROAD, FELCOURT, EAST GRINSTEAD,
WEST SUSSEX, RH19 2LP : TEL 01342 838060

FOR
MRS & MRS. HOLDING

SITE
**WHITE LODGE,
OCKLEY LANE,
BURGESS HILL**

TITLE
**PROPOSED
TOPOGRAPHICAL
SITE SURVEY**

C/No. 227892	D/No. LH	SCALE 1:200 ©A2
DATE 7/20		DRAWING NUMBER T02
		REV ZB