




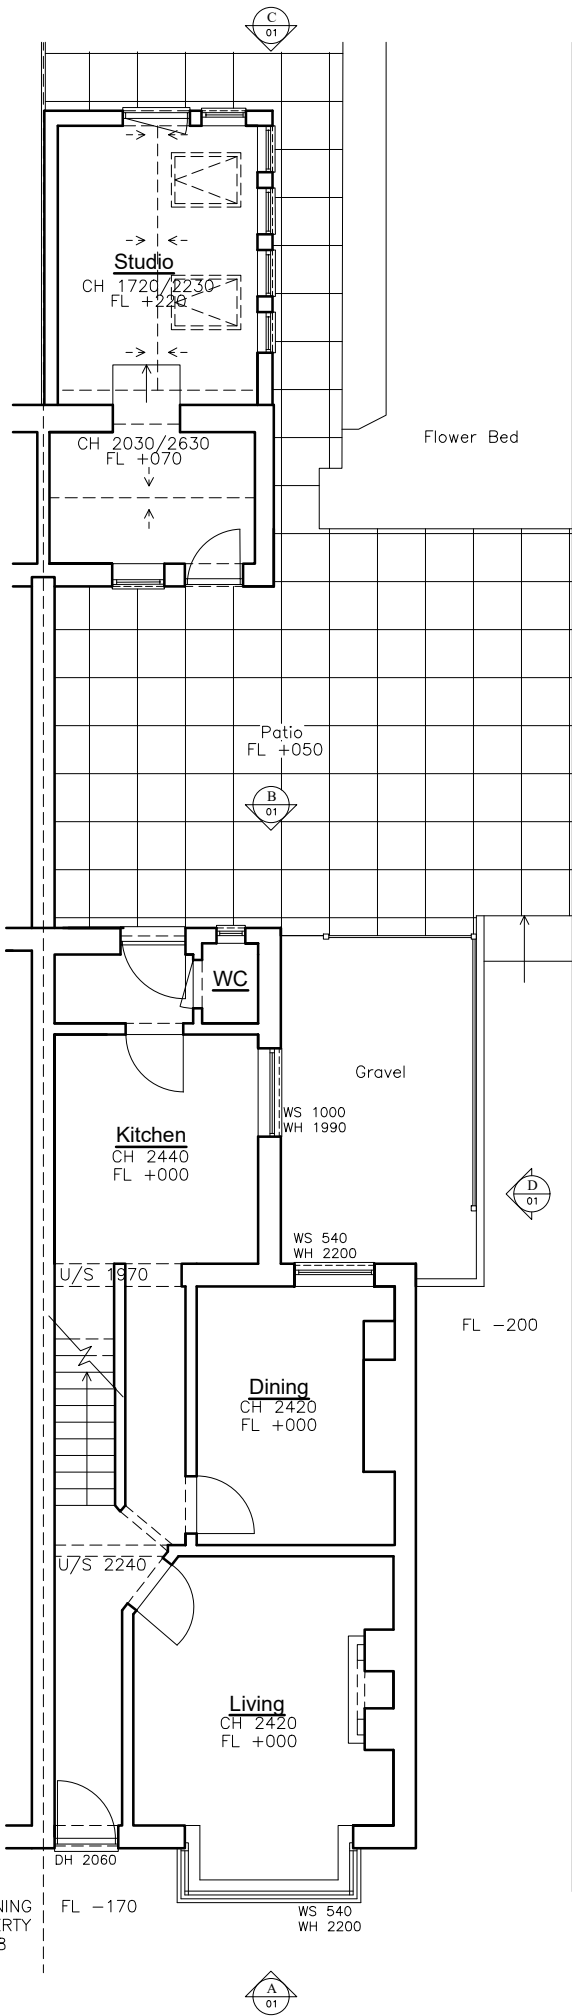

Existing Ground Floor Plan

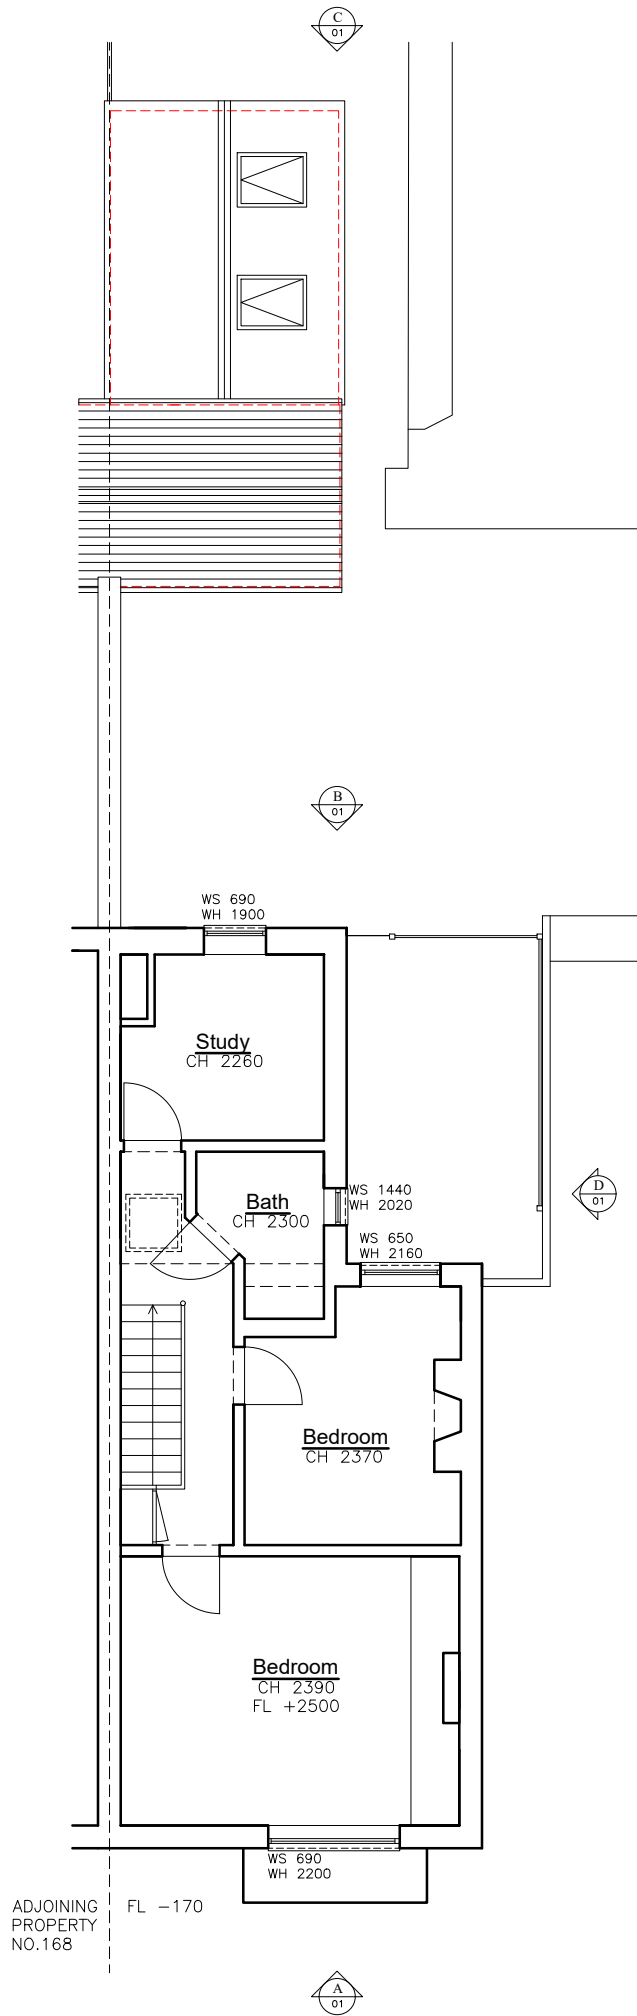


Existing First Floor Plan

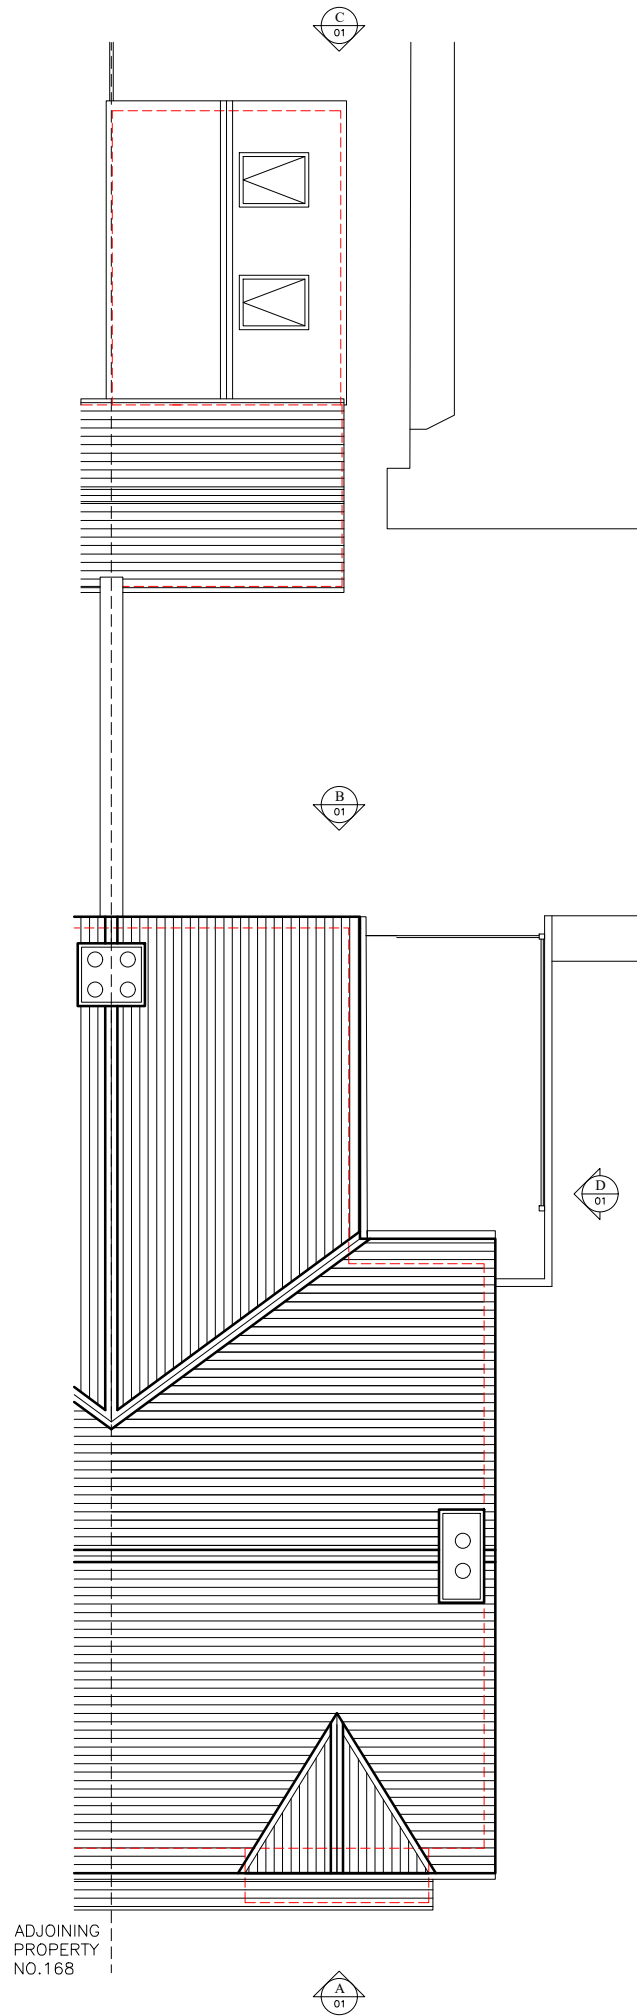

Existing Roof Plan



PLANNING DRAWING

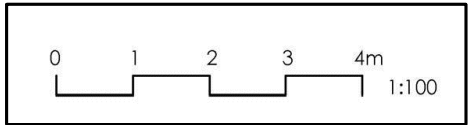

SARAH BREEZE RIBA

Client
Murray Skinner & Liam Cole

Project
166 Junction Road
Burgess Hill
West Sussex RH15 0PZ

Title
Existing Floor Plans & Roof Plan

Drawn by
SB

Checked by
MS&LC

Scale
A3 @ 1:100

Date
15.10.25

Project no.

Dwg. no.

Revision

Prelim.

BA216 00

--