



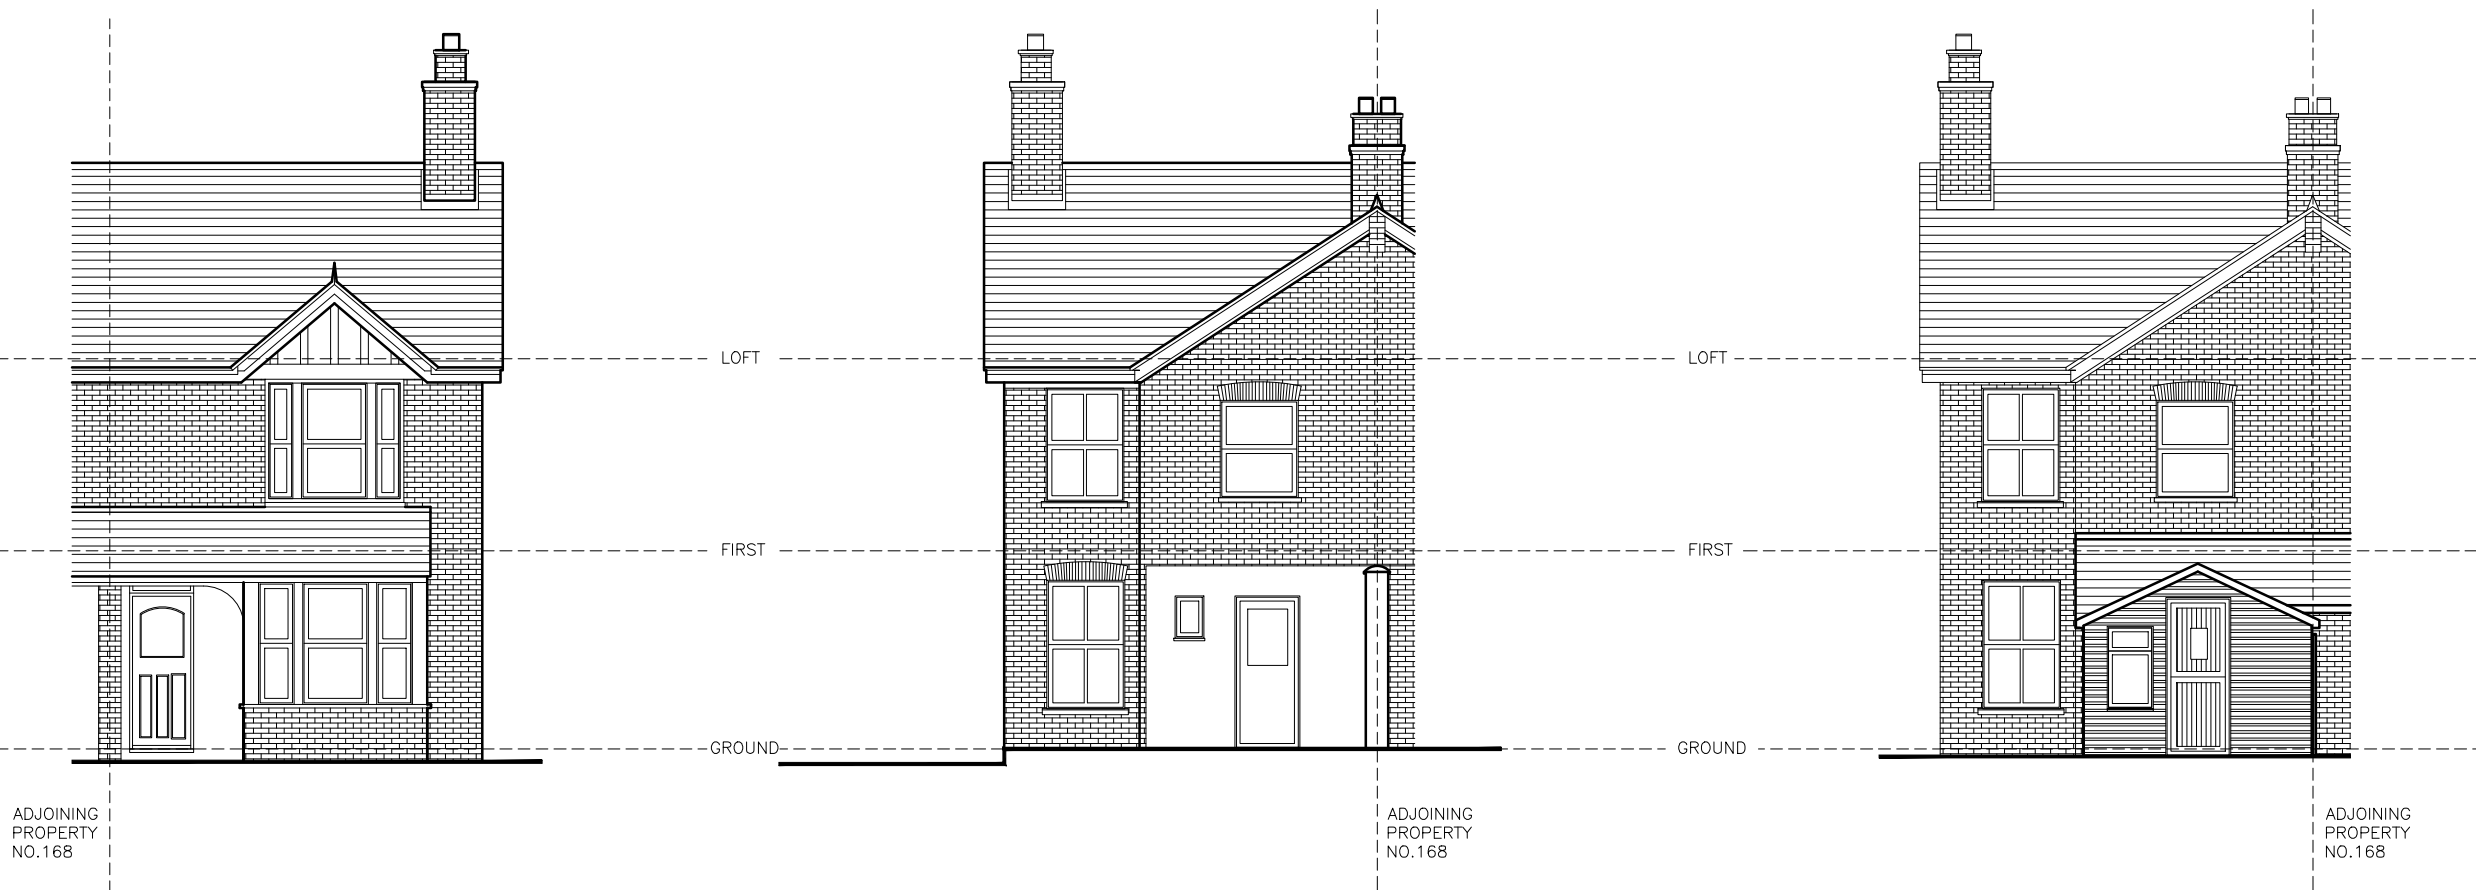

A) Existing Front Elevation


B) Existing Rear Elevation

C) Existing Rear Elevation (Inc. Studio)

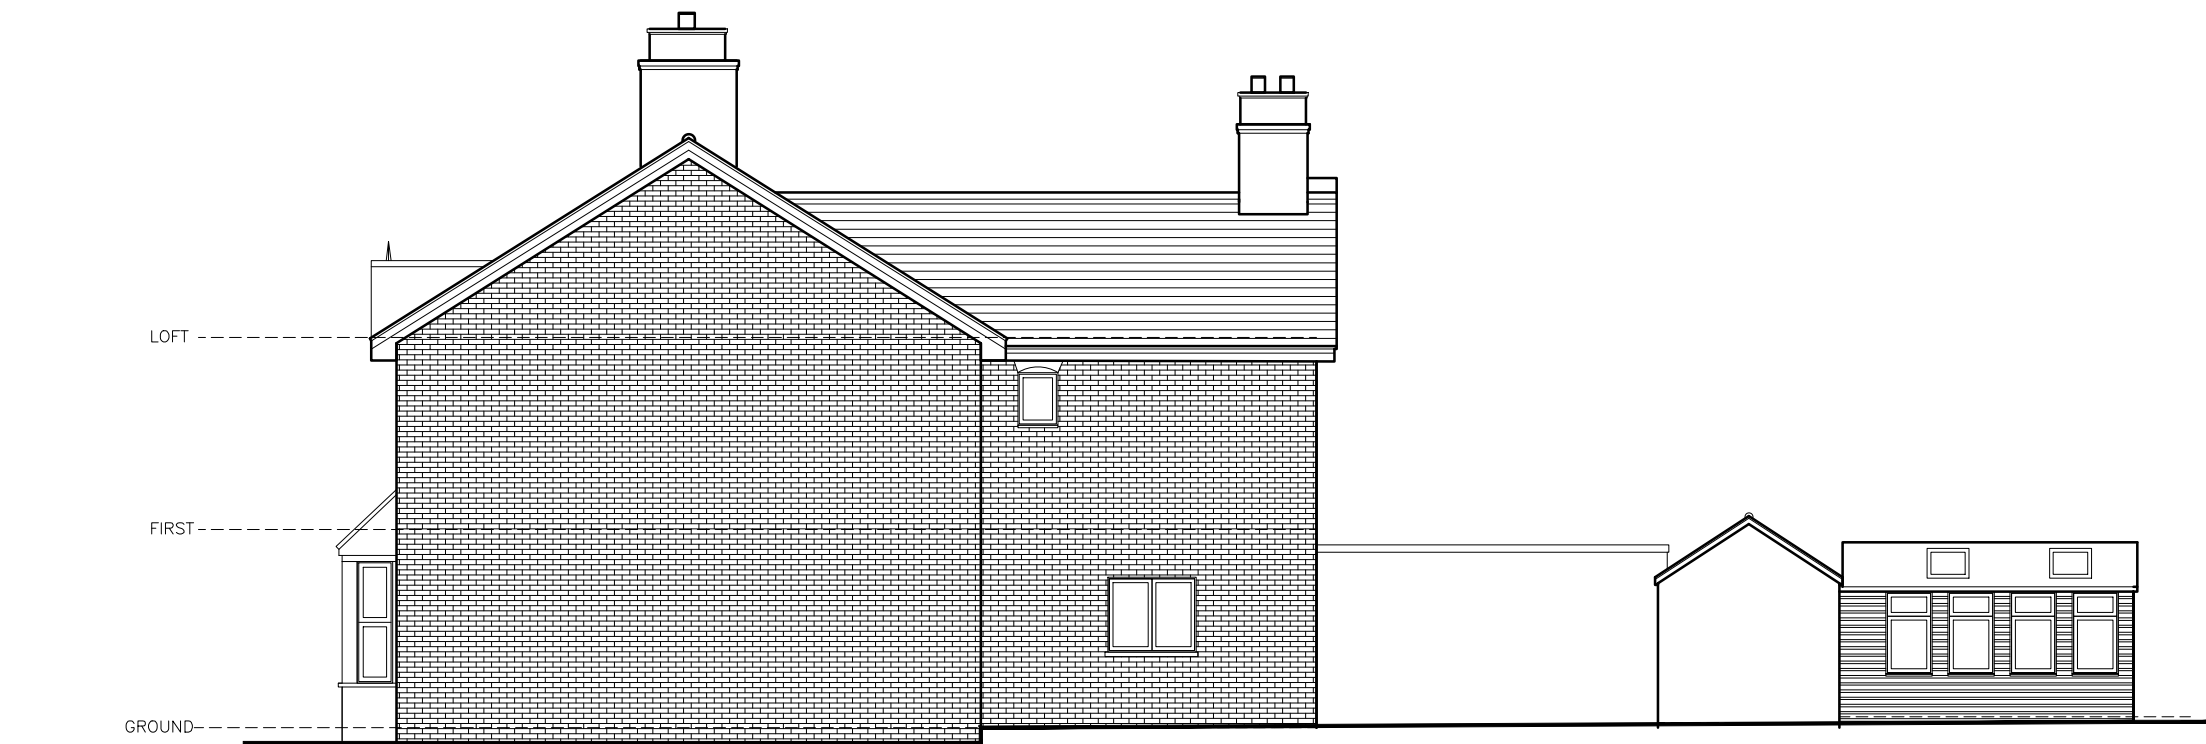

D) Existing Side Elevation

PLANNING DRAWING

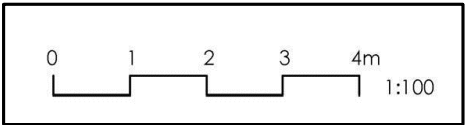

SARAH BREEZE RIBA

Murray Skinner & Liam Cole

Project
166 Junction Road
Burgess Hill
West Sussex RH15 0PZ

Title
Existing Elevations

Drawn by SB
Checked by MS&LC

Scale A3 @ 1:100
Date 15.10.25

Project no.	Dwg. no.	Revision	Prelim.
BA216	01	--	