

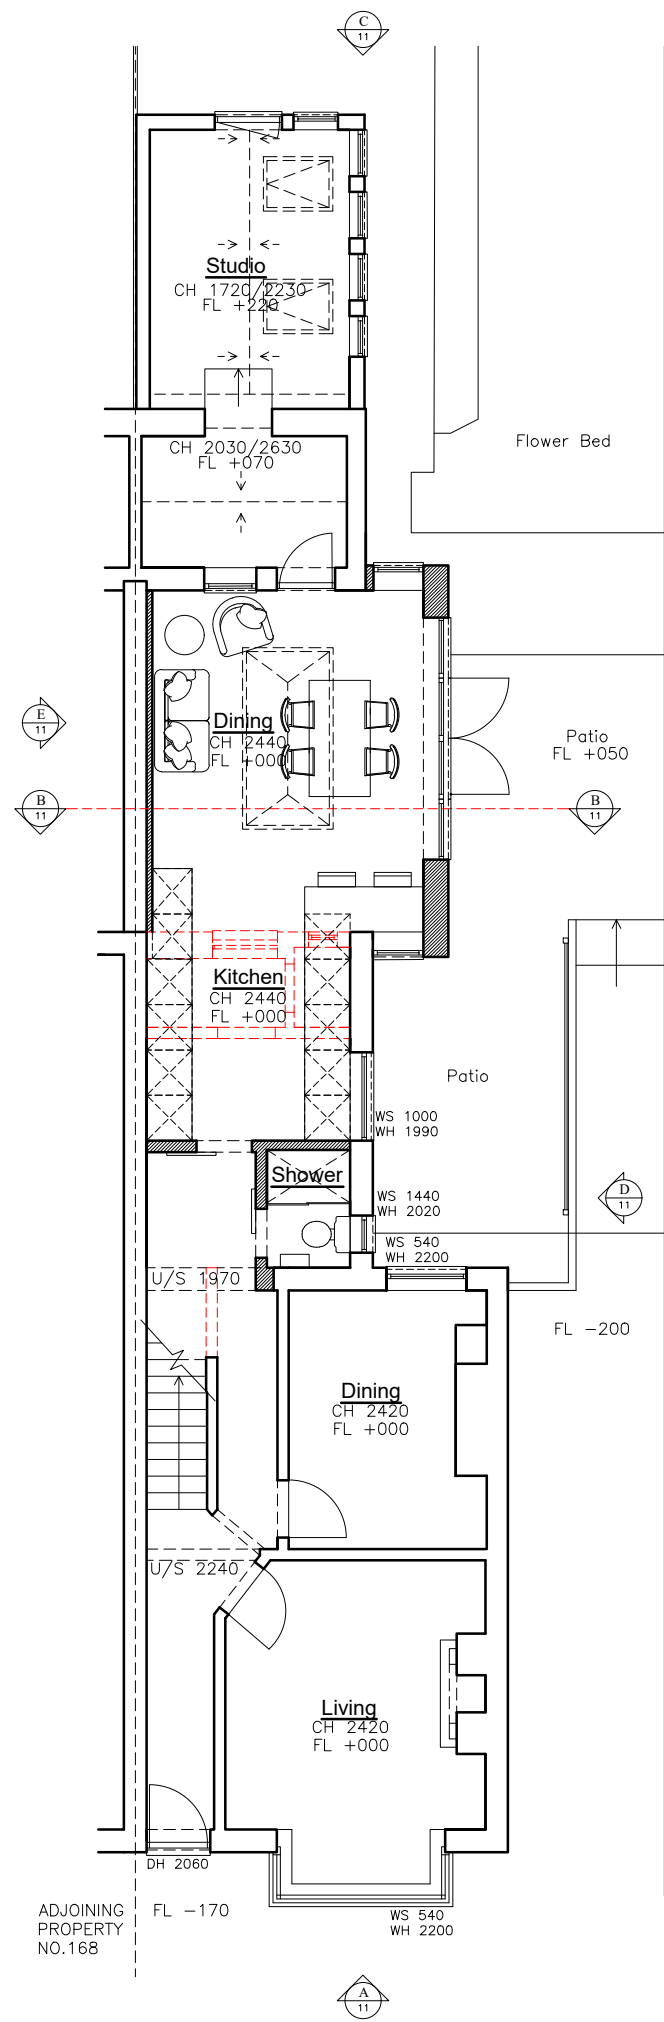


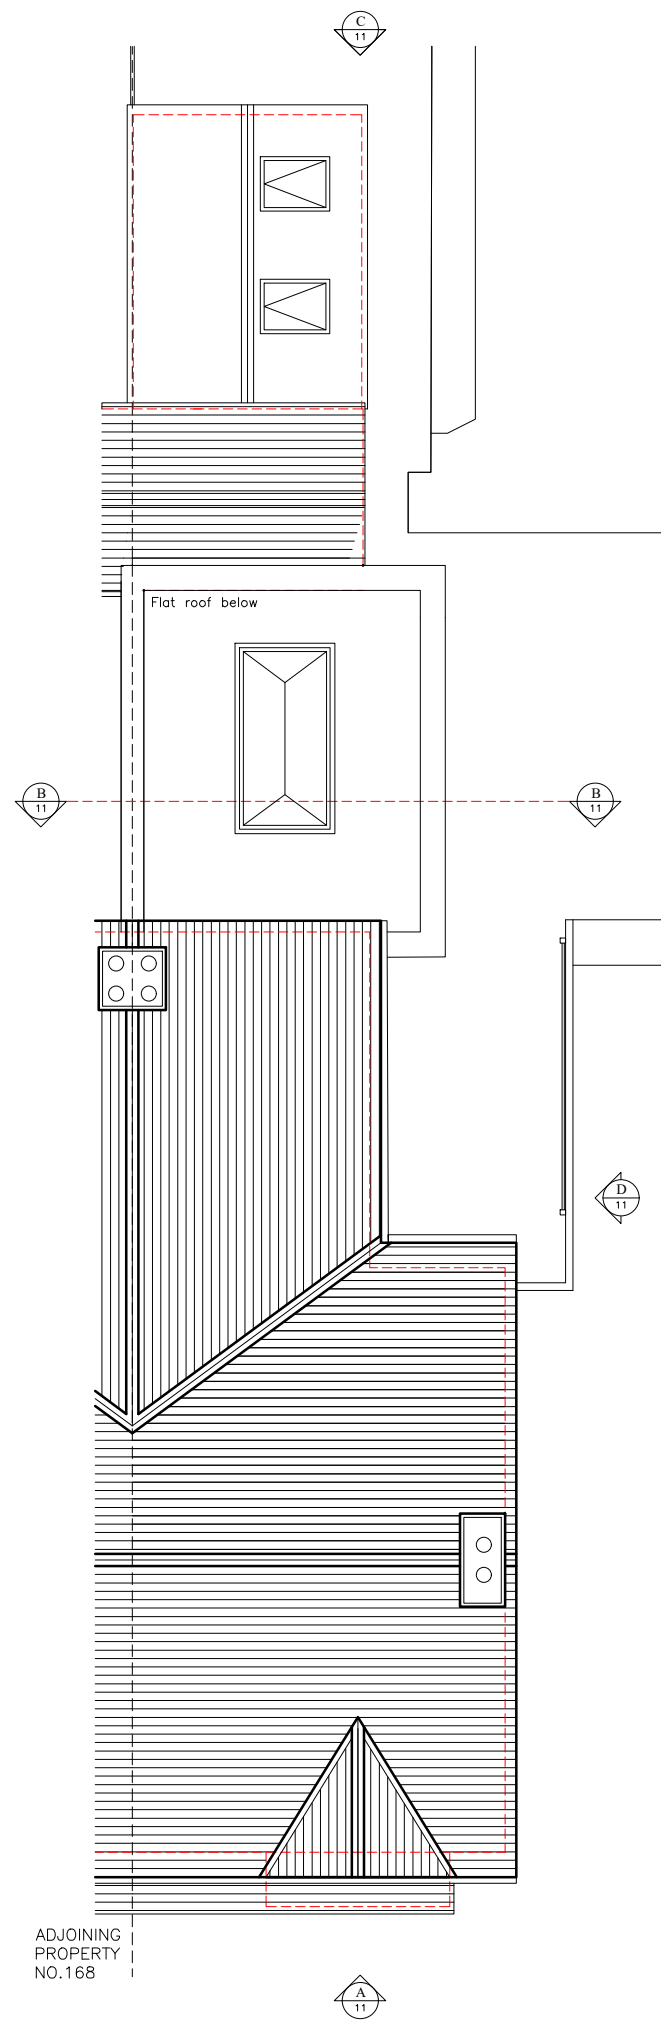

PROPOSED REAR SINGLE STOREY EXTENSION BRICKWORK TO MATCH EXISTING FLAT ROOF WITH STONE PARAPET ALUMINIUM SLIMLINE FRAME GLAZED DOORS AND WINDOWS LANTERN ROOFLIGHT

EXISTING EXTERNAL PARTY WALL TO BE RAISED

PROPOSED NEW SIDE WINDOW TO MATCH EXISTING

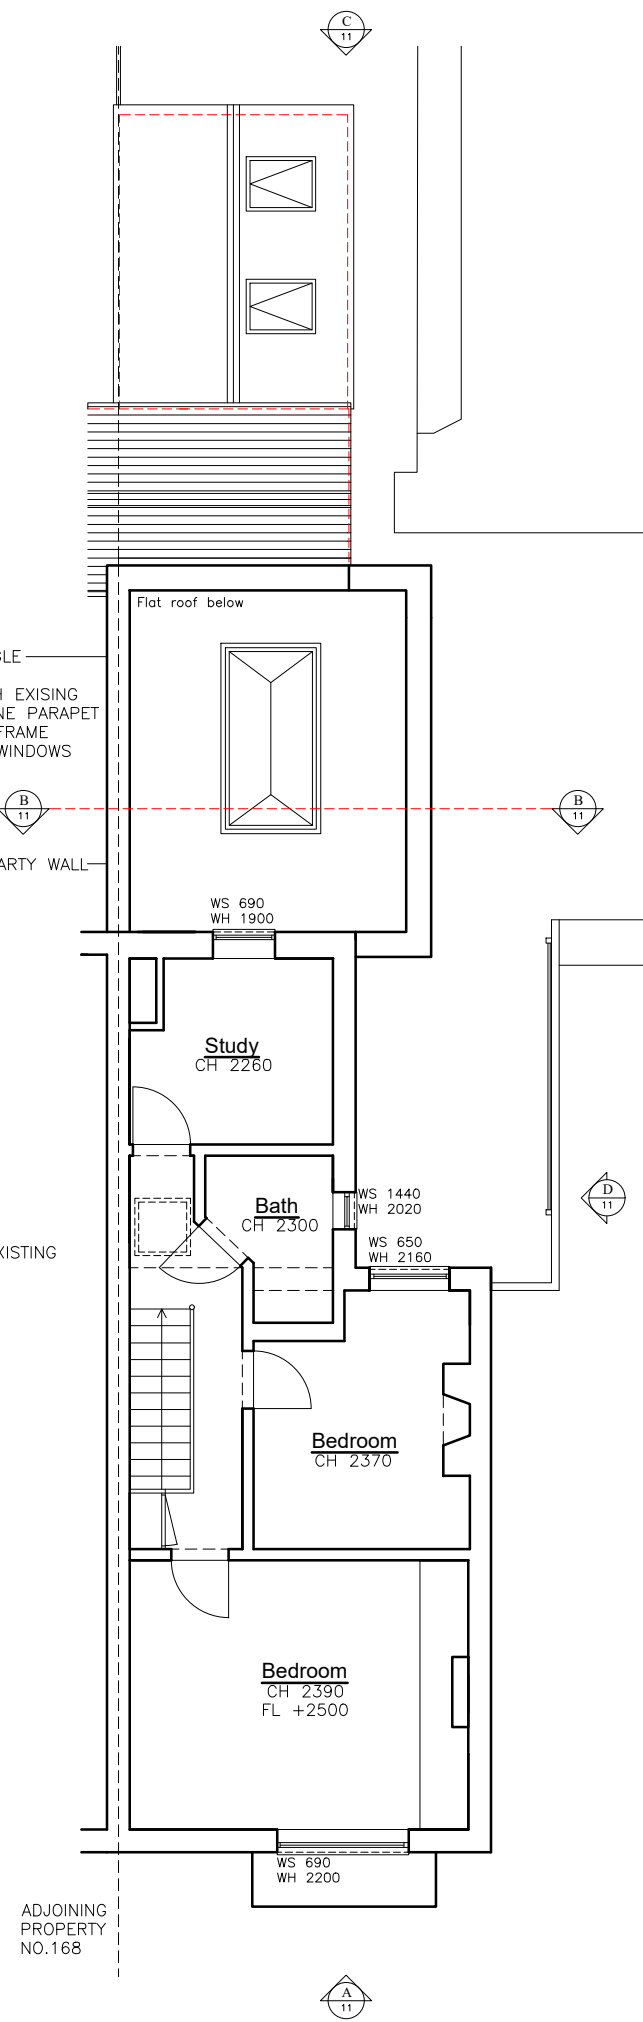


PROPOSED DEMOLITION

PROPOSED NEW INTERNAL & EXTERNAL WALLS

N

PLANNING DRAWING

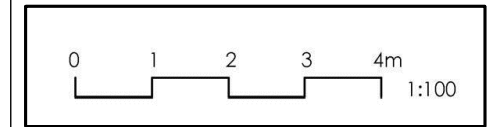

SARAH BREEZE RIBA

Client
Murray Skinner & Liam Cole

Project
166 Junction Road
Burgess Hill
West Sussex RH15 0PZ

Title
Proposed Floor Plans & Roof Plan

Drawn by
SB

Checked by
MS&LC

Scale
A3 @ 1:100

Date
15.10.25

Project no.
BA216

Dwg. no.
10

Revision
--

Prelim.