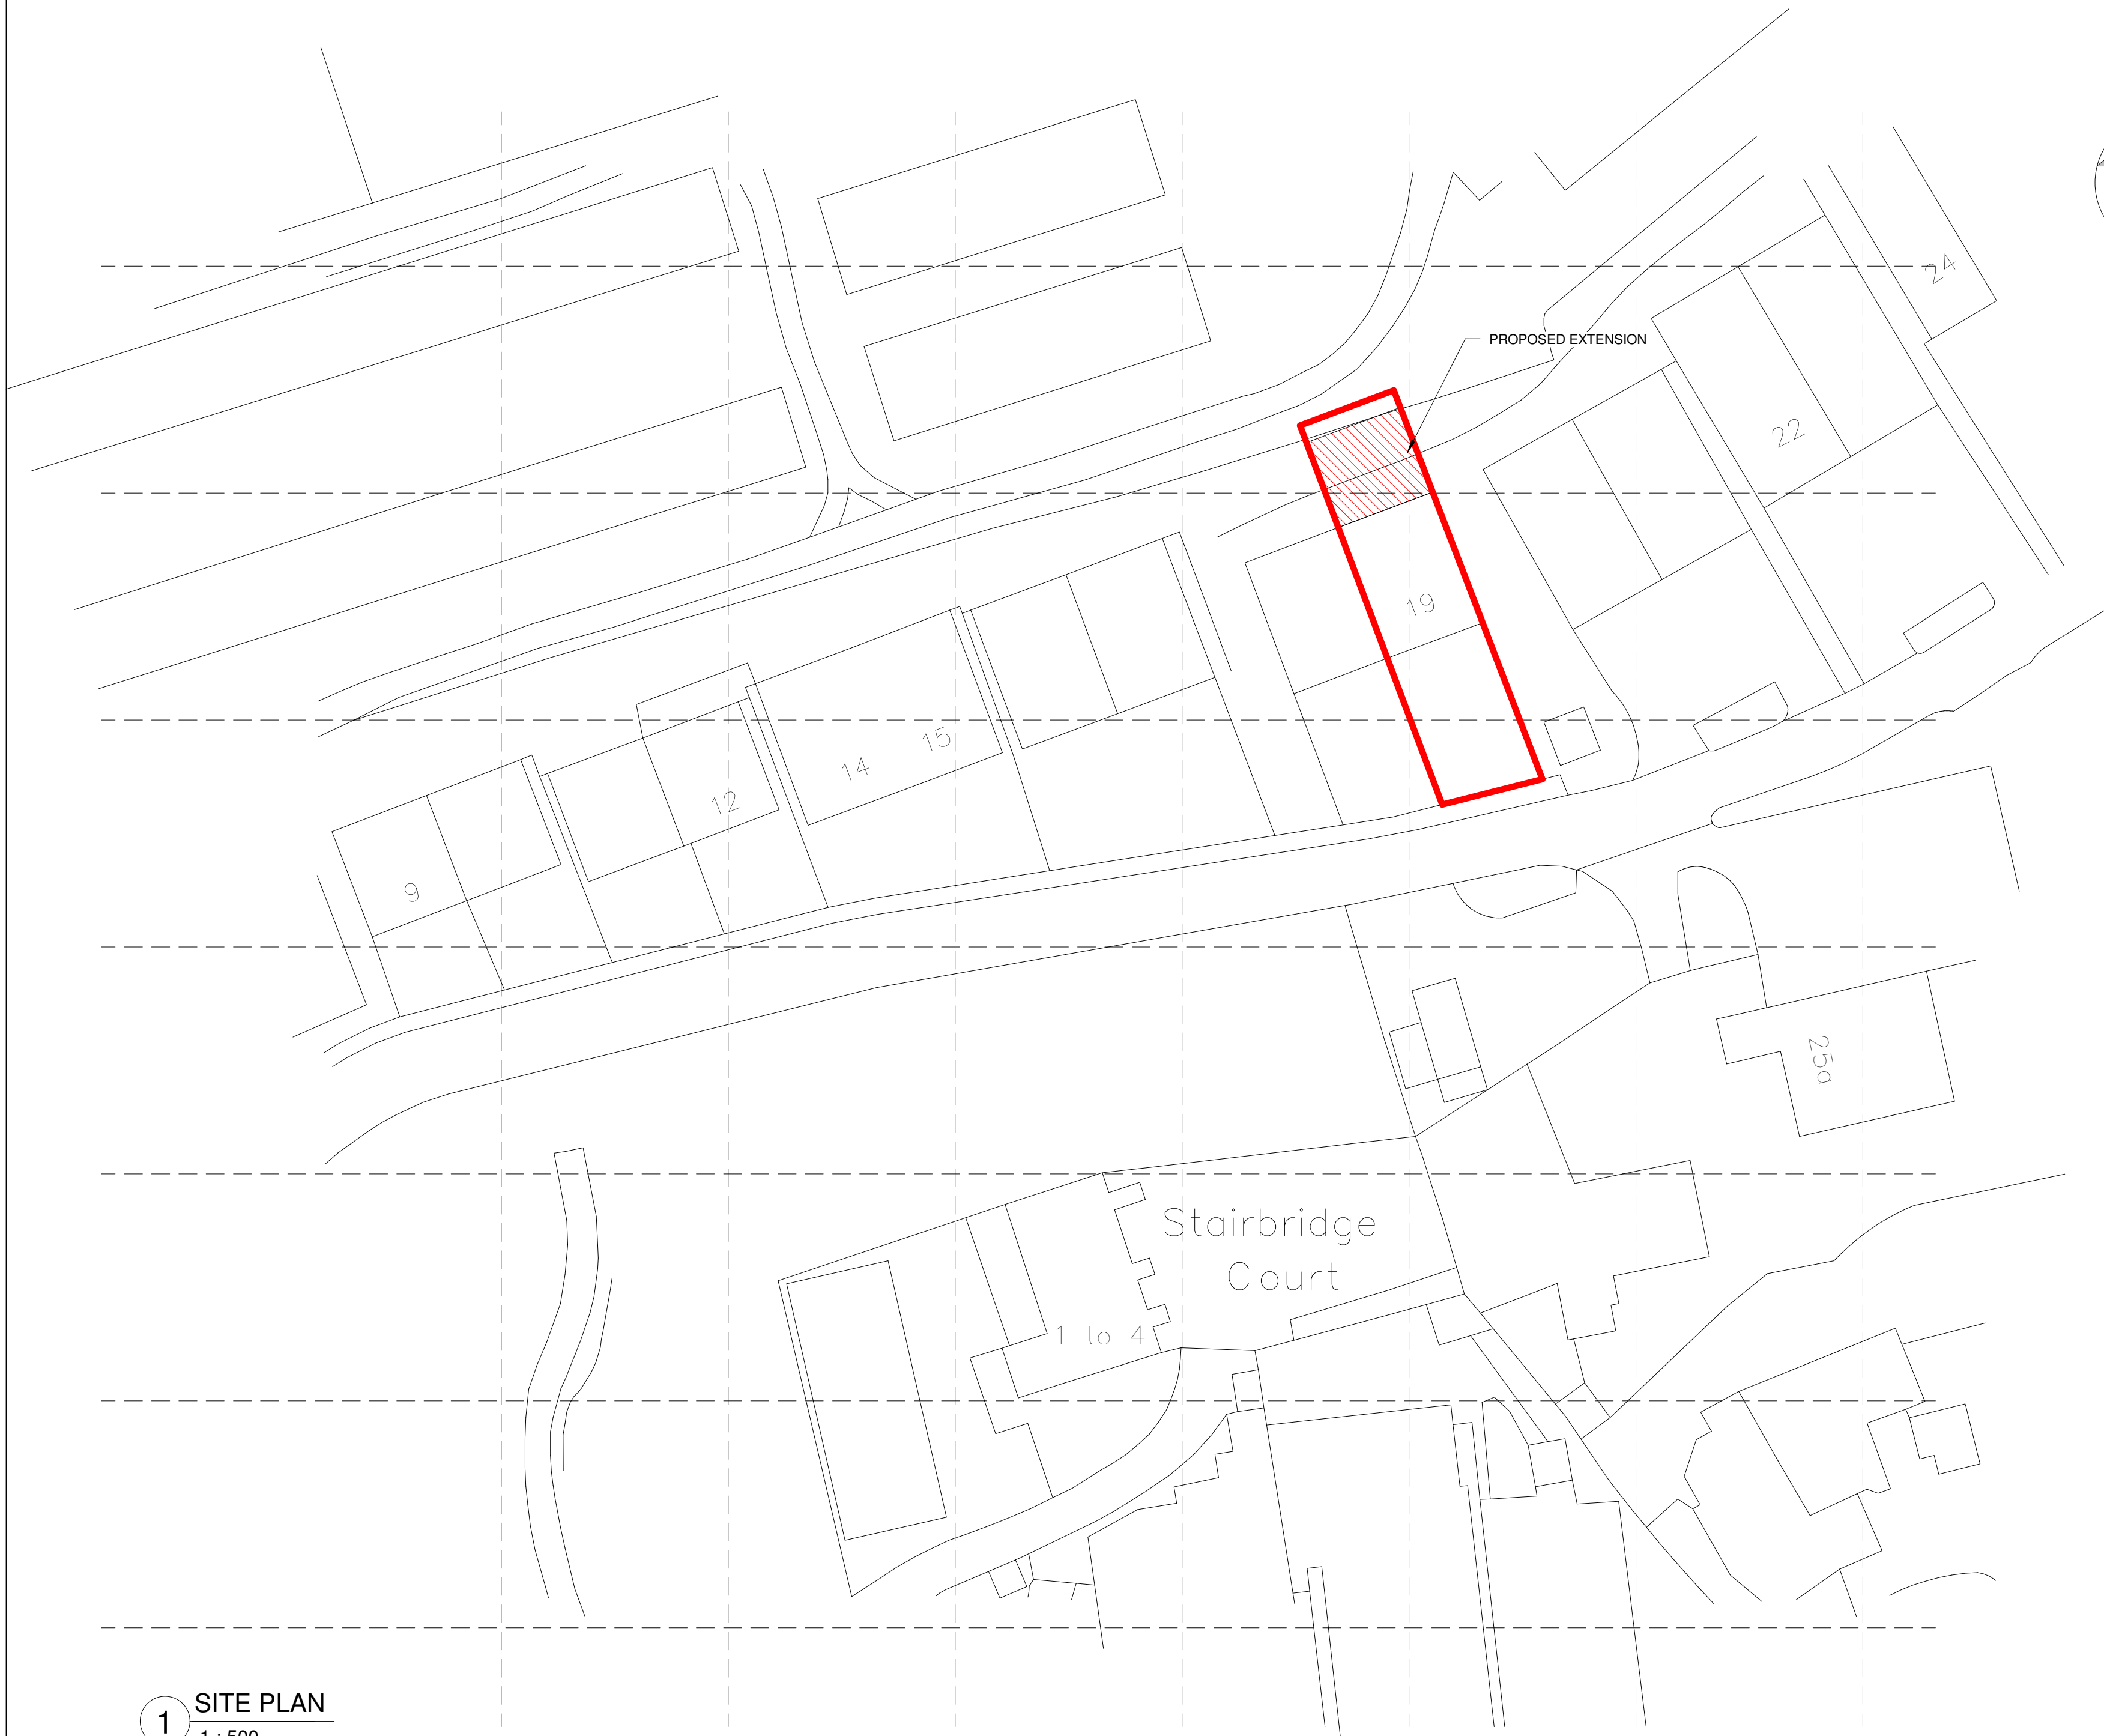


[illegible]

**KRONA
DESIGN**

ARCHITECTURAL DESIGN & DRAFTING

4 Union Place | Worthing | BN11 1LG
info@kronadesign.co.uk | kronadesign.co.uk
Tel: 01903 256150 Mob: 07827 994111

PROJECT

Proposed Extension

Unit 19
Bolney Grange Business
Park
Stairbridge Lane
Bolney
RH17 5PB

TITLE	Site Plan
-------	-----------

CLIENT UK Helix

DRAWN JLB	STATUS Planning	DATE 29/10/24
SCALE (@ A2) 1 : 500	PROJECT NUMBER KD.1634/1	
DRAWING NUMBER A.001		REV

© KRONA DESIGN

1 SITE PLAN
1 : 500