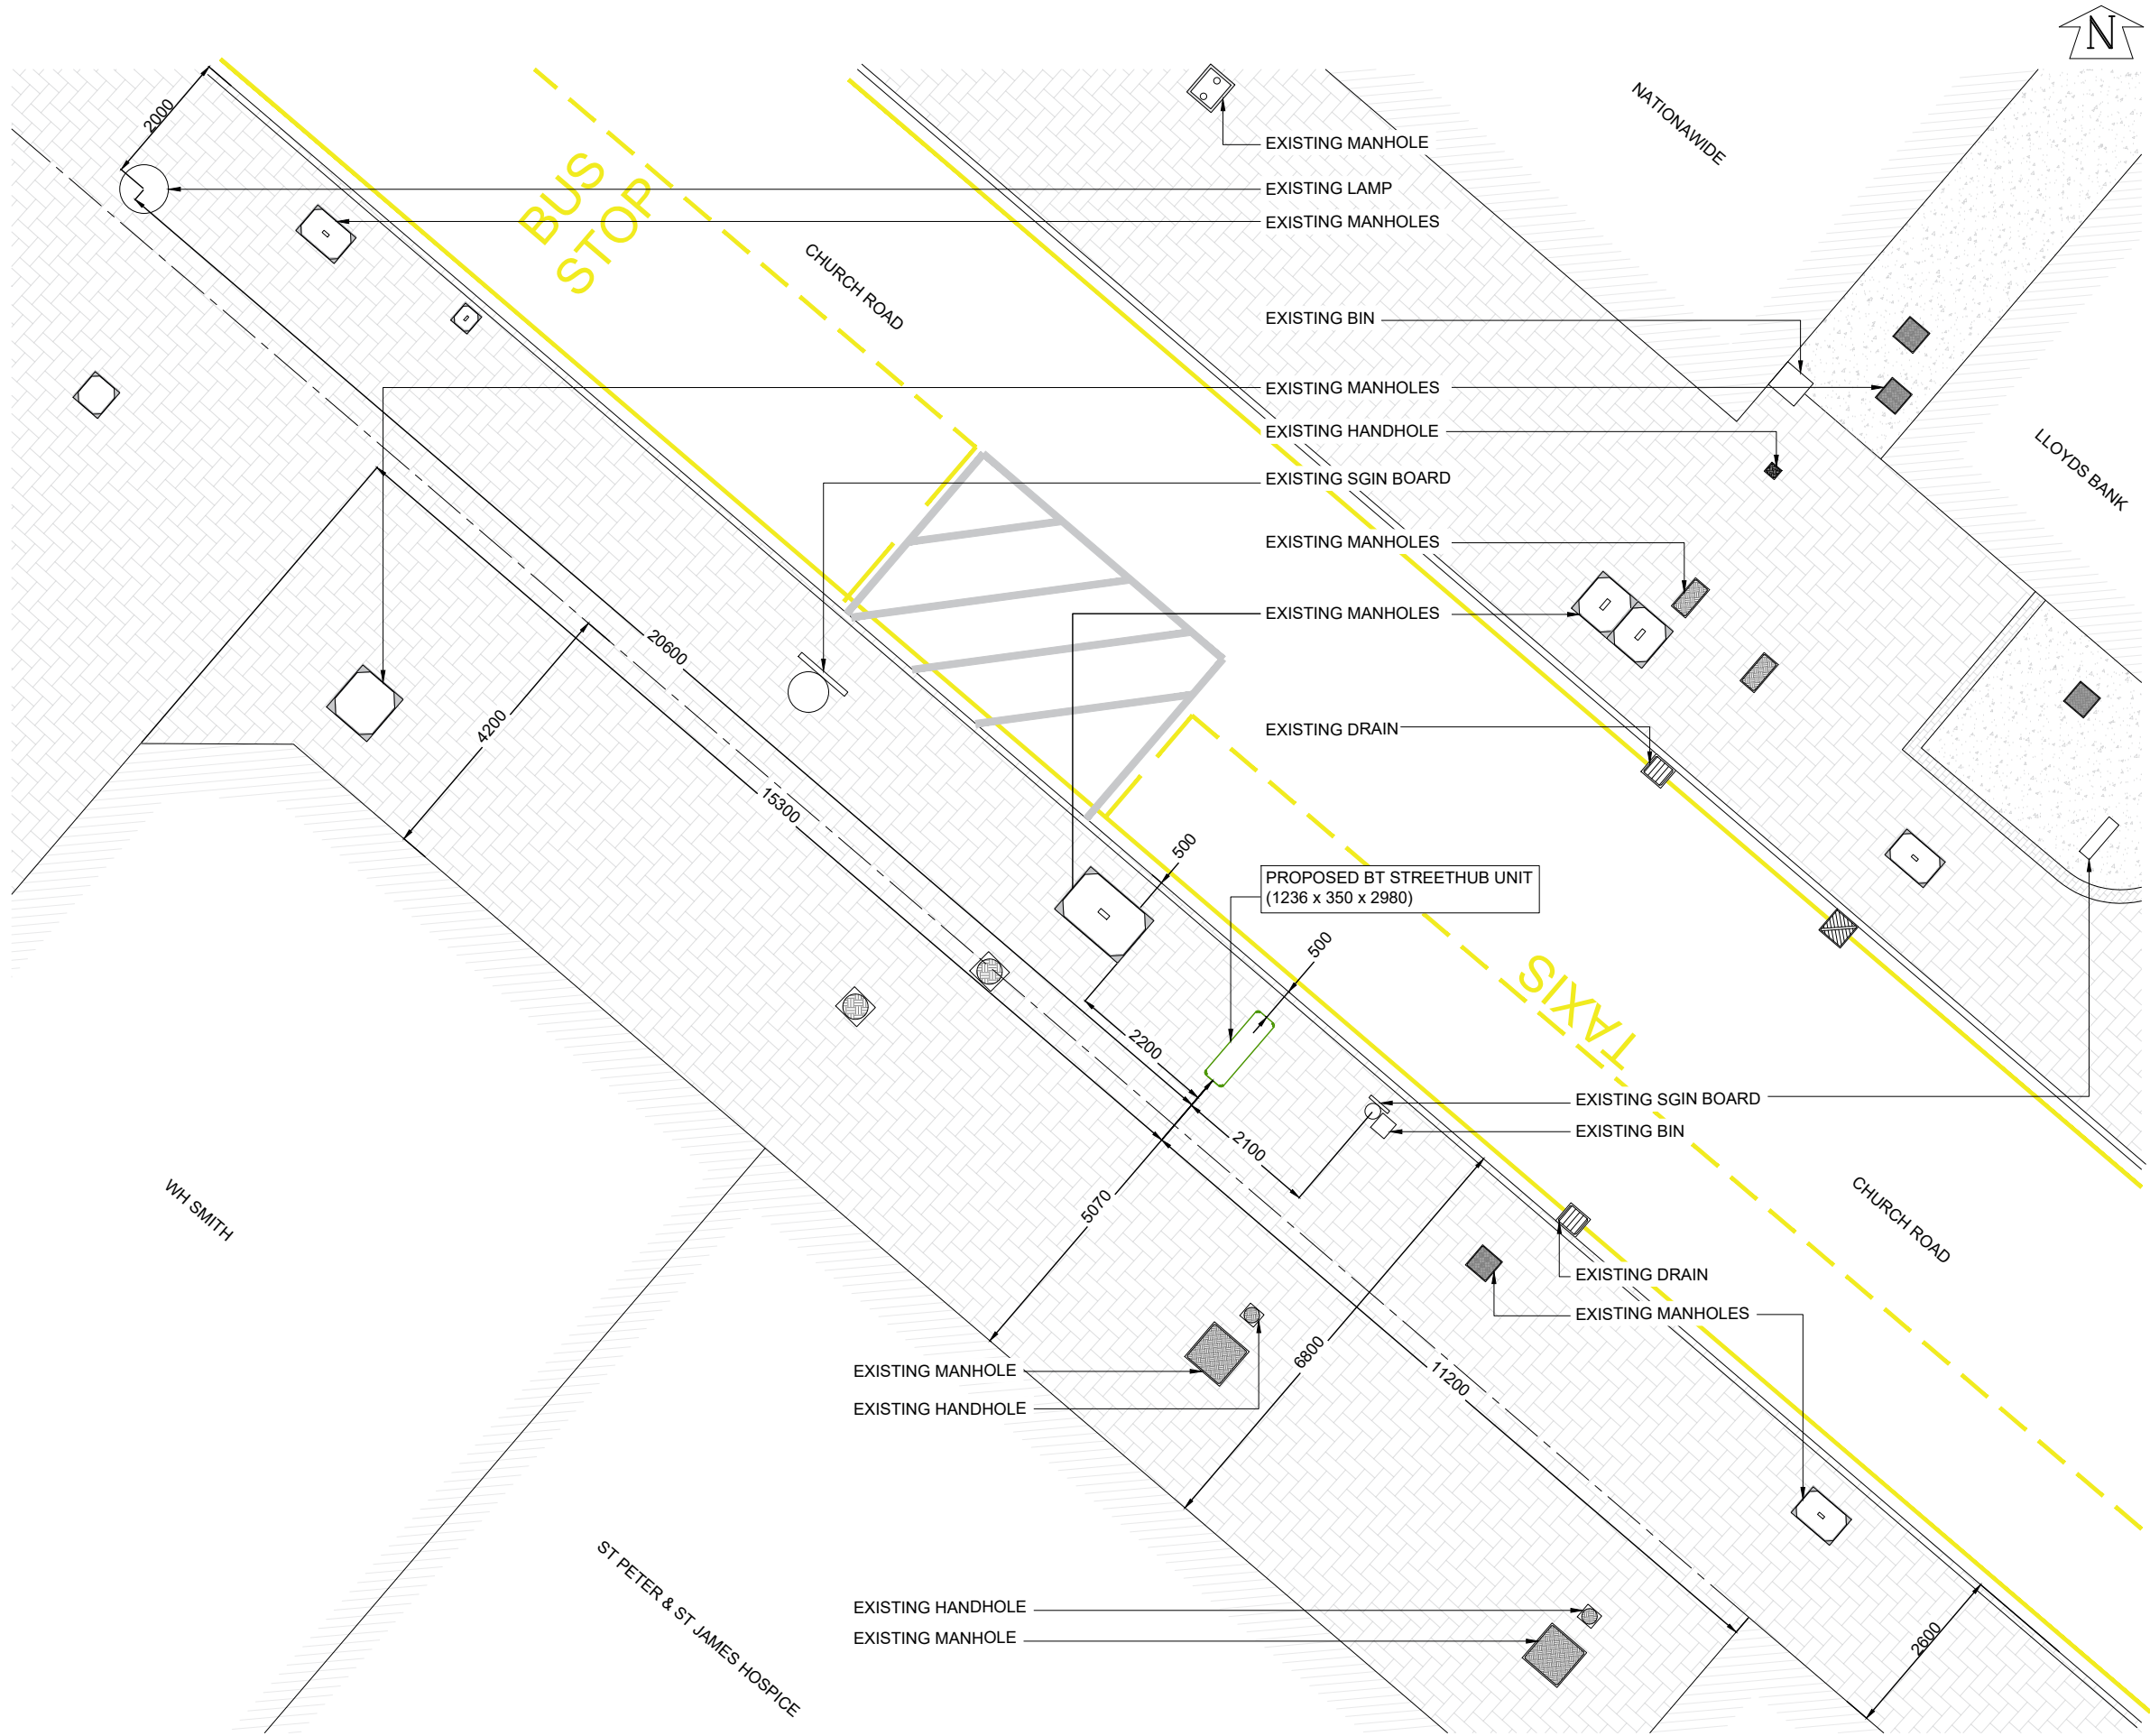


PROPOSED SITE PLAN
SCALE 1:100

GENERAL NOTES

Use written dimensions only, do not scale from drawing. Use latest revision of all referenced information.

LAT 50.955345 LONG -0.130079

Rev	Date	Description	Drawn	Chkd
A	06/10/2025	New BT Streethub Structure	RMK	ADN



Drg Status
PLANNING

Cell No. & Name

BGH-103

Site Name & Address

Pavement o/s 25 Church Rd,
Burgess Hill, RH15 9BB

Drawing Title
PROPOSED SITE PLAN

Scale 1:100 Date 06/10/2025

Drawn By RMK Checked By ADN

Drawing Number 002 Revision A