



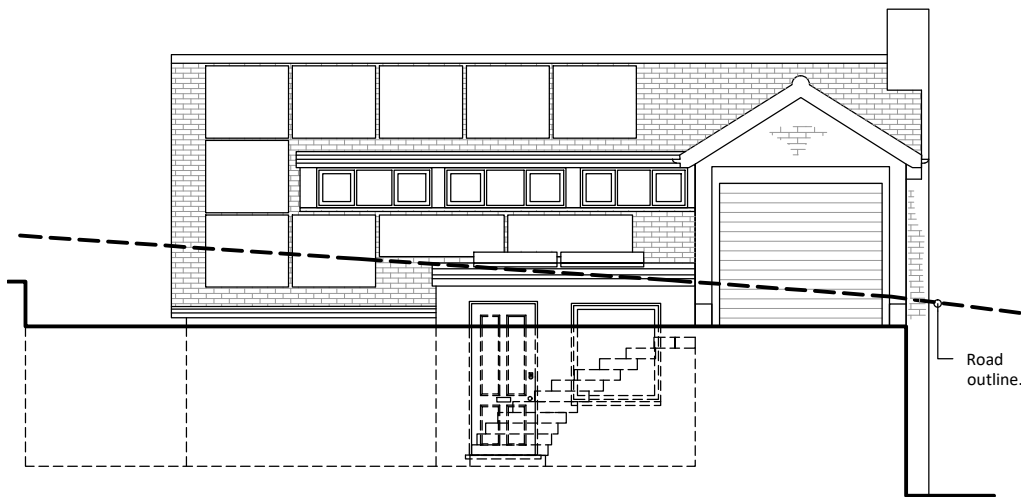


**Proposed Front Elevation\***  
Scale 1/100@A3


\*Please note that there are no alterations visible from the street level.

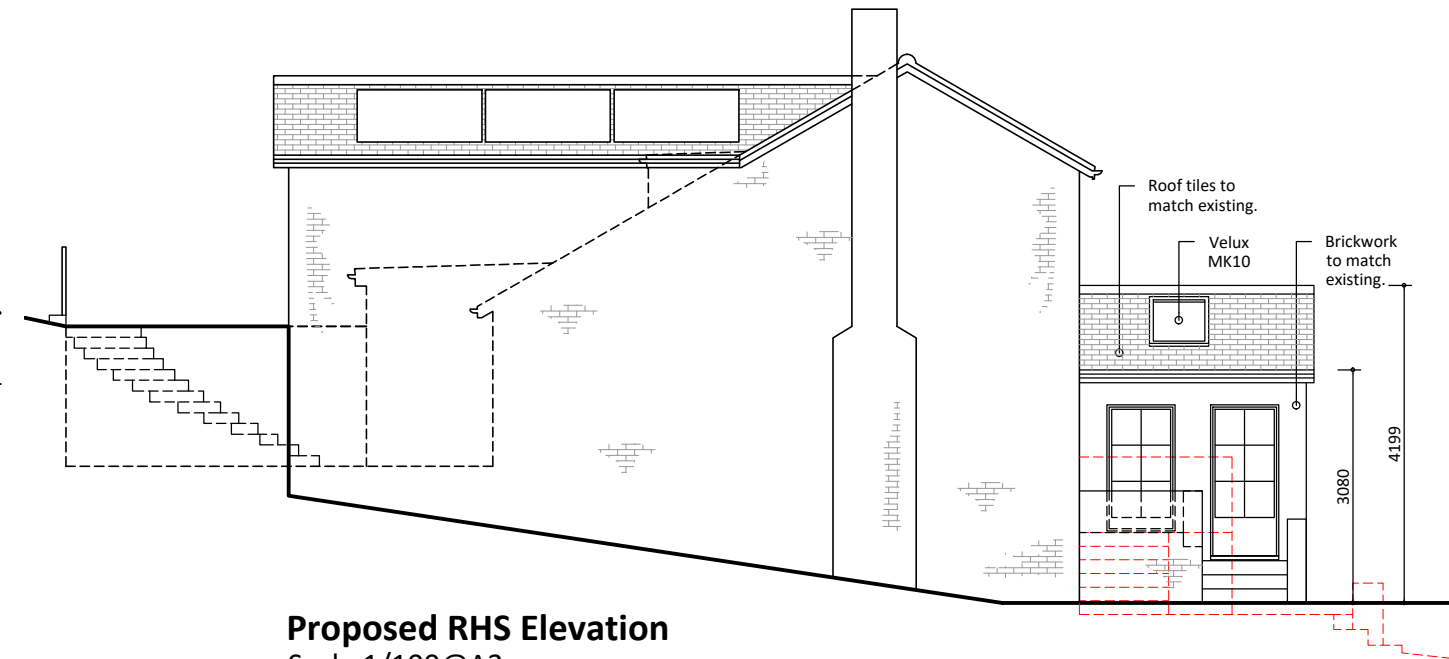

**Proposed RHS Elevation**  
Scale 1/100@A3

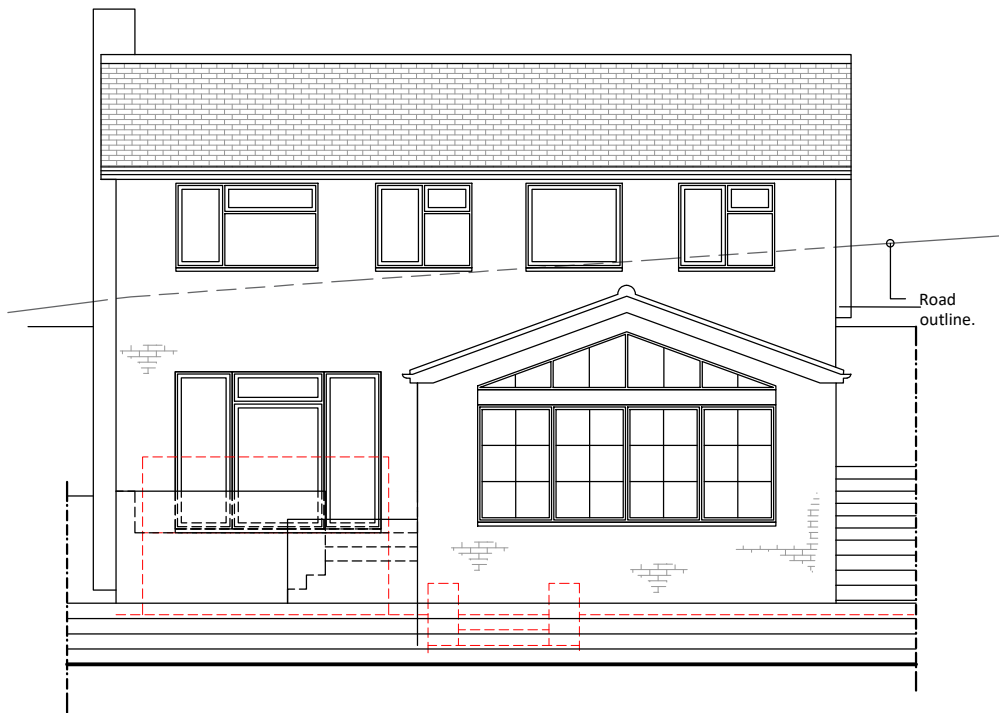

**Proposed Rear Elevation**  
Scale 1/100@A3

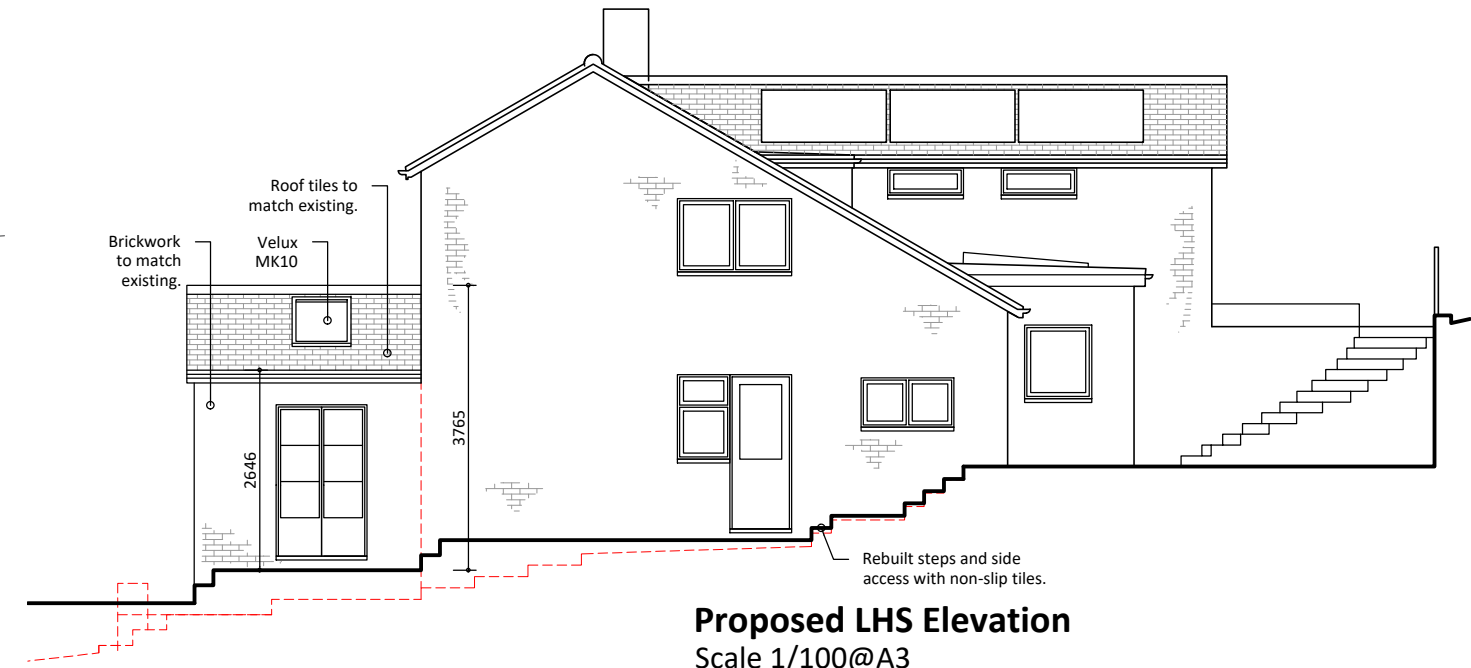

**Proposed LHS Elevation**  
Scale 1/100@A3

- Notes:**
1. The General Contractor is responsible for the verification of all dimensions on site and shall inform the contract administrator of any discrepancies.
  2. Do not scale from this drawing unless for Planning purposes. Use figure dimensions only for construction purposes.
  3. Existing foundations, lintels and wall to be exposed if required by Building Control for assessment and upgrading if found inadequate.
  4. It is the home owners responsibility to obtain party wall, line of junction or notice of adjacent excavation agreements.

**Line reference:**

|                      |                        |
|----------------------|------------------------|
| EXISTING BRICK WALL  | PROPOSED CAVITY WALL   |
| EXISTING TIMBER WALL | PROPOSED STUD WALL     |
| DEMOLITION           | BOUNDARY LINE          |
| AXIS LINE            | PROPOSED FOUNDATIONS   |
| EXISTING FOUNDATIONS | PROPOSED TIMBER JOISTS |
| PROPOSED STEEL BEAMS |                        |

|          |                      |         |
|----------|----------------------|---------|
| 06.01.26 | Patio updated        | B       |
| 18.10.24 | Option A omitted     | A       |
| 02.10.24 | Preliminary Drawings | Prelims |
| Date:    | Description:         | Rev.:   |

  
**Stella Kordista**  
Architecture Workshop  
Stella Kordista  
Architect Engineer NTUA  
25 Trevelyan Place, Haywards Heath, West Sussex, UK  
mobile: +447881870270  
e-mail: [info@stellakordista.com](mailto:info@stellakordista.com)  
website: [www.stellakordista.com](http://www.stellakordista.com)

 RIBA  
Chartered  
Member  
 ARB  
Architects  
Registration  
Board

**Project:**  
19 Quarry Hill, Haywards Heath, RH16 1NG  
Ground floor rear extension

**Client:**  
Anna & Oliver Wild

|                                                                                       |                             |                                       |
|---------------------------------------------------------------------------------------|-----------------------------|---------------------------------------|
| <b>Drawing Title:</b><br>Proposed Elevations                                          |                             | <b>Drawing No:</b><br><br><b>P.01</b> |
| <b>Drawn by:</b><br>SK                                                                | <b>Scale:</b><br>1:100 @ A3 |                                       |
|  |                             |                                       |