


5BH1
PLOTS 25, 26, 40

PLOT No	UNIT TYPE	AREA sq.m	AREA sq.ft
25, 26, 40	5BH1	211.91	2281

5BH1

GIA: 211.91m² / 2281ft²

NBS CHECK	5 BED	DOUBLE BEDROOMS OVER 11.5m ² & 2.25m WIDE (2.53m EVERY OTHER ONE)	✓	TOTAL GIA OVER 137m ²	✓
	9 PERSON				
	2 STOREY	SINGLE BEDROOMS OVER 7.5m ² & 2.15m WIDE	✓	STORAGE OVER 3.5m ²	✓

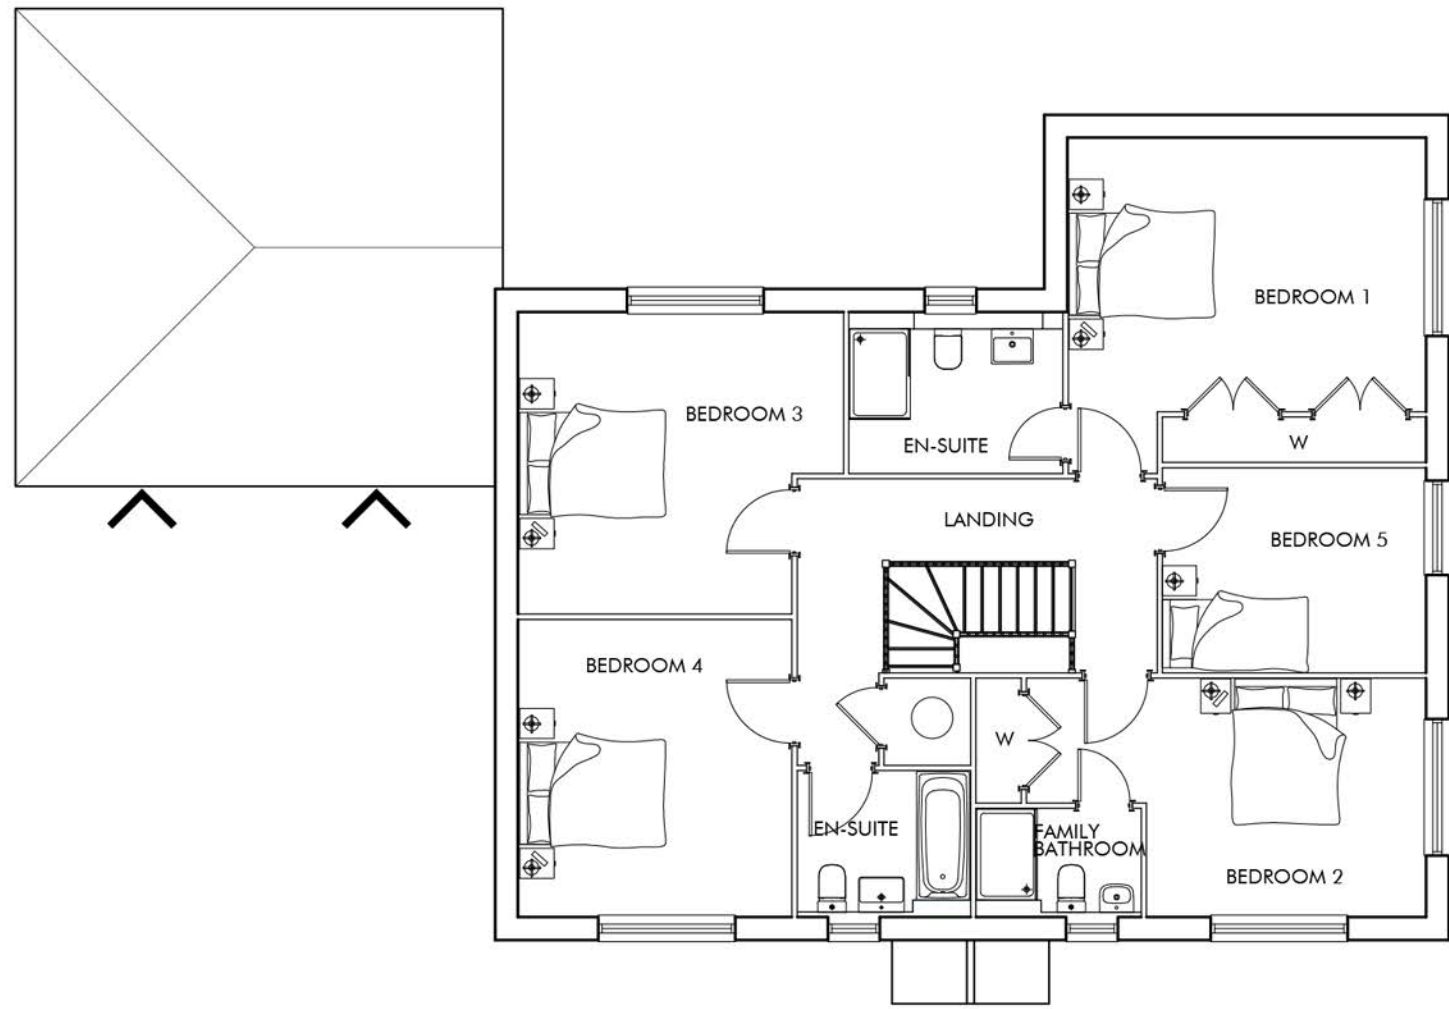


FIRST FLOOR




FRONT ELEVATION - A SCALE 1: 50




Scale 1:50

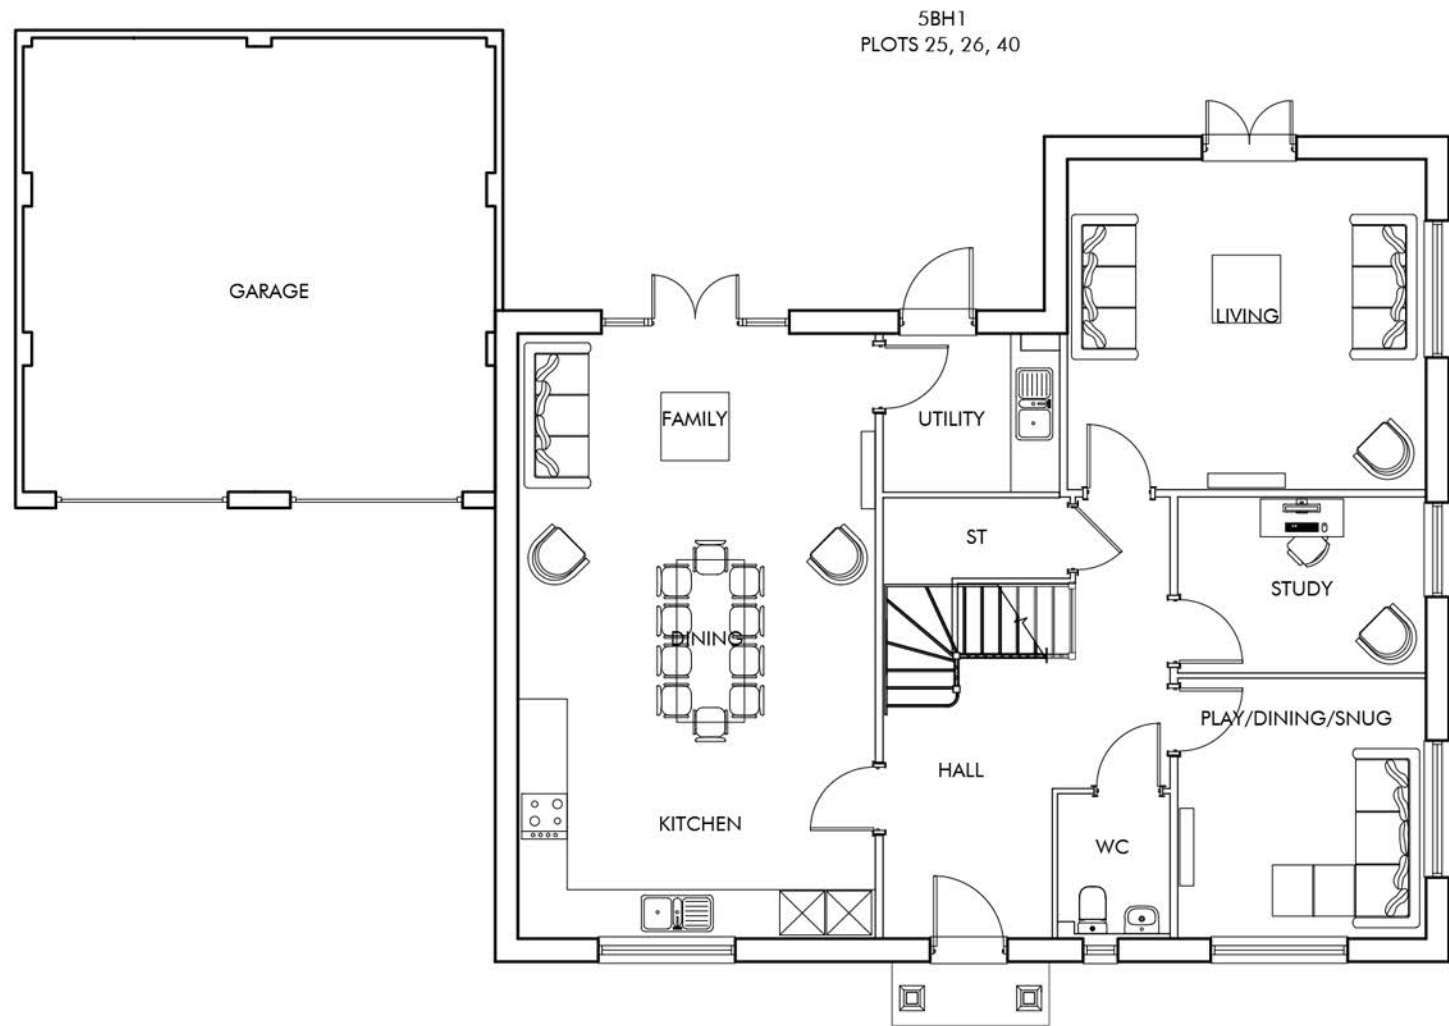

GROUND FLOOR

 

Scale 1:100

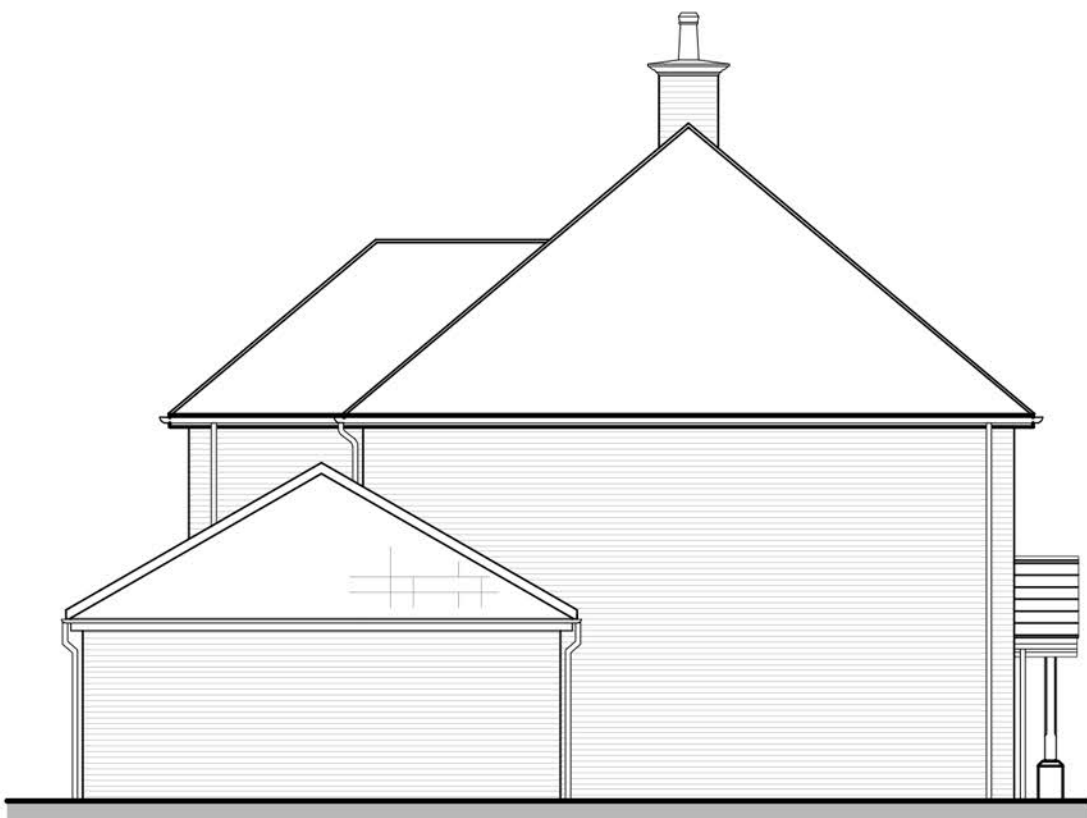


SIDE ELEVATION - D



REAR ELEVATION - C



SIDE ELEVATION - B

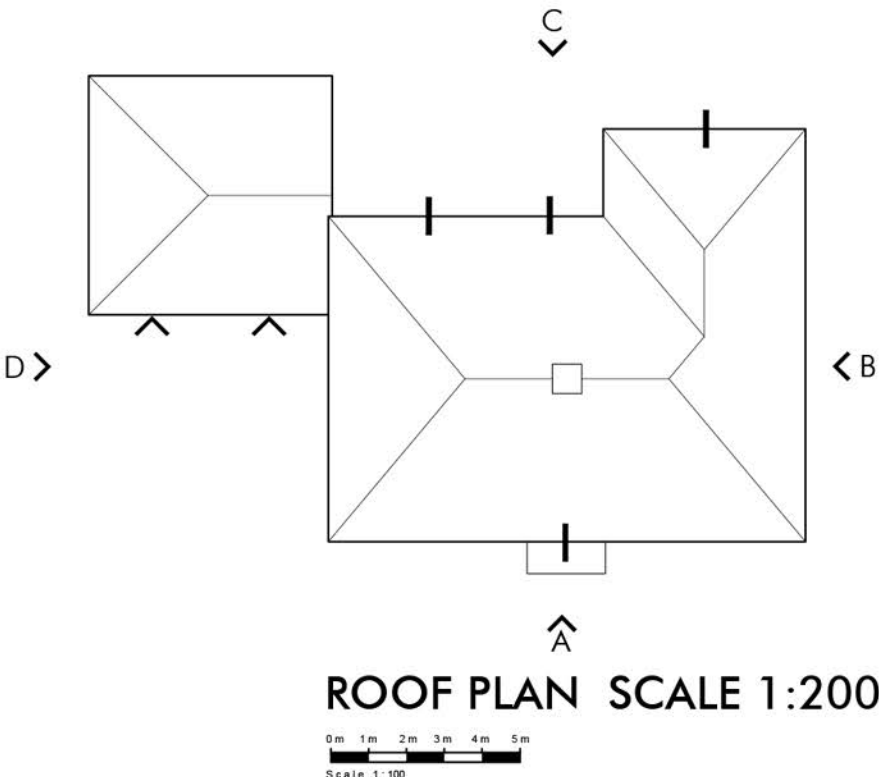

ROOF PLAN SCALE 1:200

The Front Barn, 124 Manor Road North, Thames Ditton, KT7 0BH
T: 01372 470 313 W: www.omega-architects.co.uk

CALA Homes (South Home Counties) Limited

Project:
**West Hoathly Brickworks Site,
Hamsey Road, Sharpthorne**

Drawing Title:
**5BH1 - Plots 25, 26, 40
Floor Plans & Elevations**

Scale:	Revision	Drawn	Check	Date
1:100 @ A1 except when stated	C D E	ZT JF DT	JH JH JH	25.02.26 19.05.26 21.08.26

Project No'	Class	Dwg No'	Status	Rev
3291	C	3070	PL	E

DATE: C - COUNCIL A - BACK A - MARK
DRAFTS: JF - JEFFREY, DT - DREW, JH - JEFFREY, JH - JEFFREY

DESIGNED BY: OMEGA ARCHITECTS. The contents of this document (and not be copied or reproduced in whole or in part without the written consent of Omega Architects Limited. Date: The Planning and Design Office by Omega Architects.
RESIDENTIAL CONCEPT DESIGN: Omega Architects Limited, 124 Manor Road North, Thames Ditton, Surrey, KT7 0BH. Registered Address: Surrey, 124 High Street, Basingstoke, Hants, RG24 0BT