


5BH1
PLOT 41

PLOT No	UNIT TYPE	AREA sq.m	AREA sq.ft
41	5BH1	211.91	2281

5BH1

GIA: 211.91m² / 2281ft²


NBS CHECK	5 BED	DOUBLE BEDROOMS OVER 11.5m ² & 2.25m WIDE (2.53m EVERY OTHER ONE)	✓	TOTAL GIA OVER 137m ²	✓
	9 PERSON				
	2 STOREY	SINGLE BEDROOMS OVER 7.5m ² & 2.15m WIDE	✓	STORAGE OVER 3.5m ²	✓

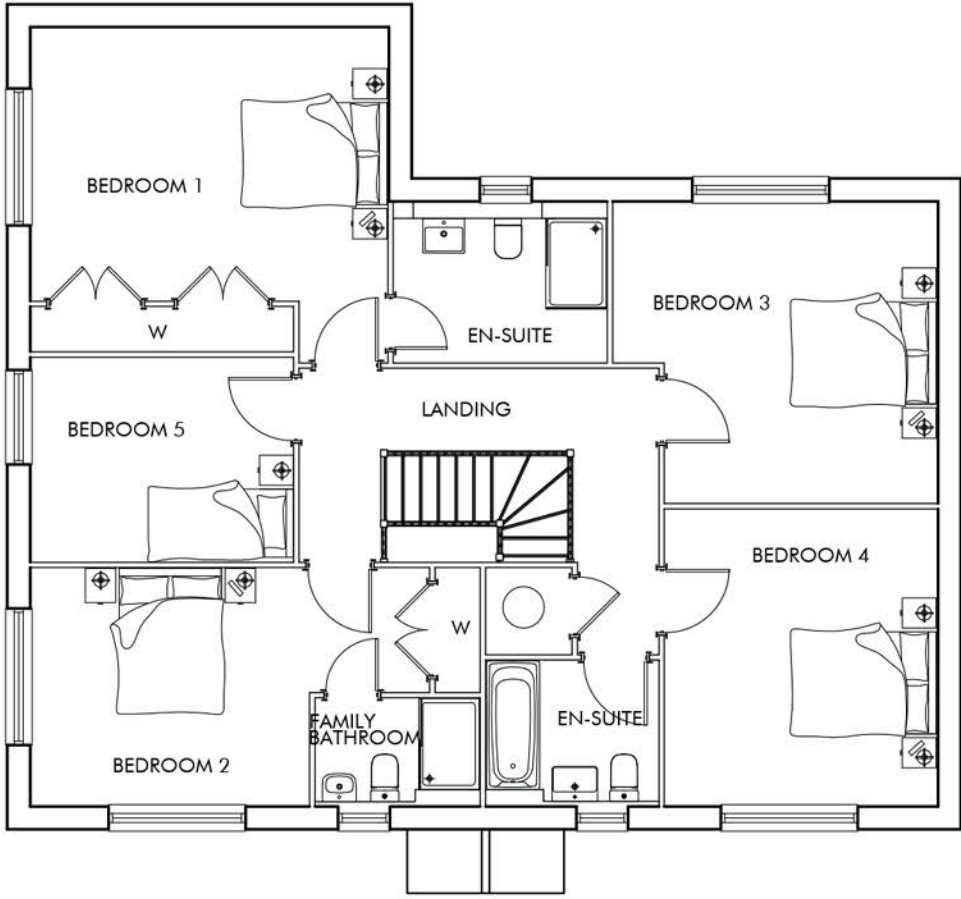

FIRST FLOOR




FRONT ELEVATION - A SCALE 1: 50

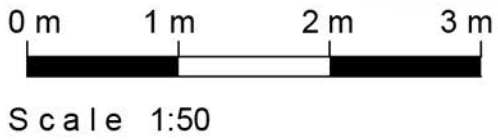

Scale 1:50



5BH1
PLOT 41

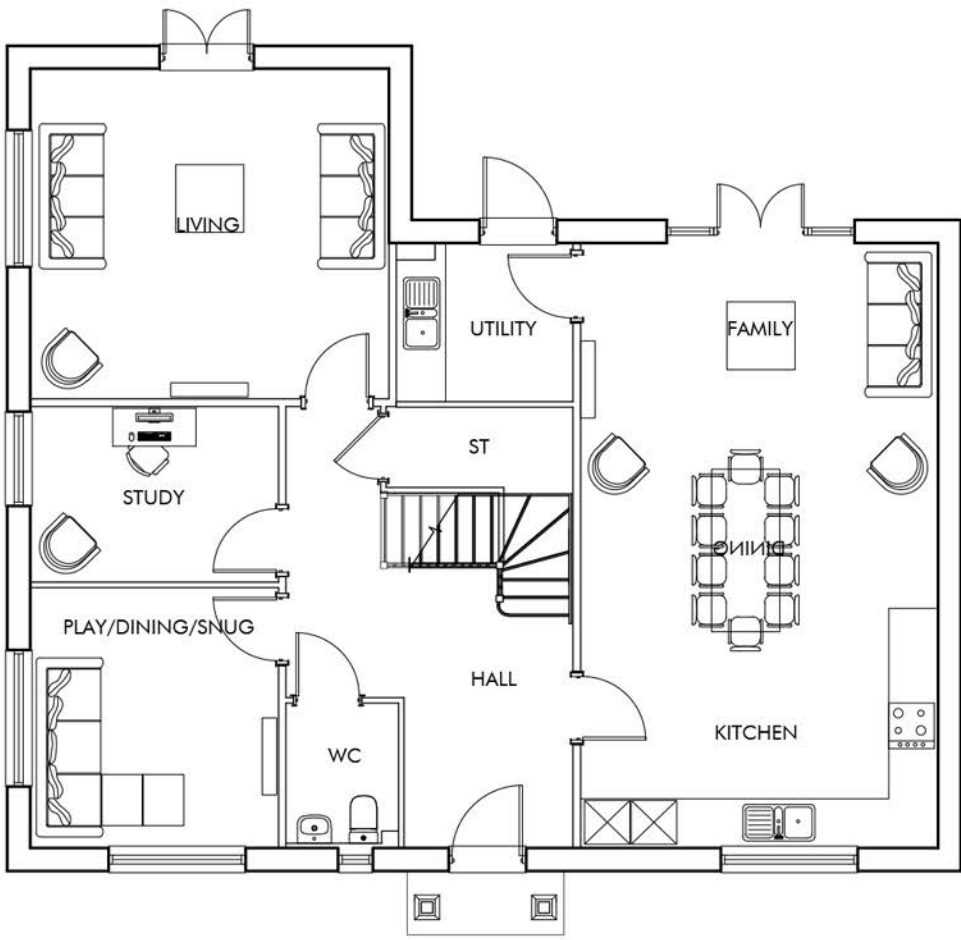


GROUND FLOOR




SIDE ELEVATION - D




REAR ELEVATION - C

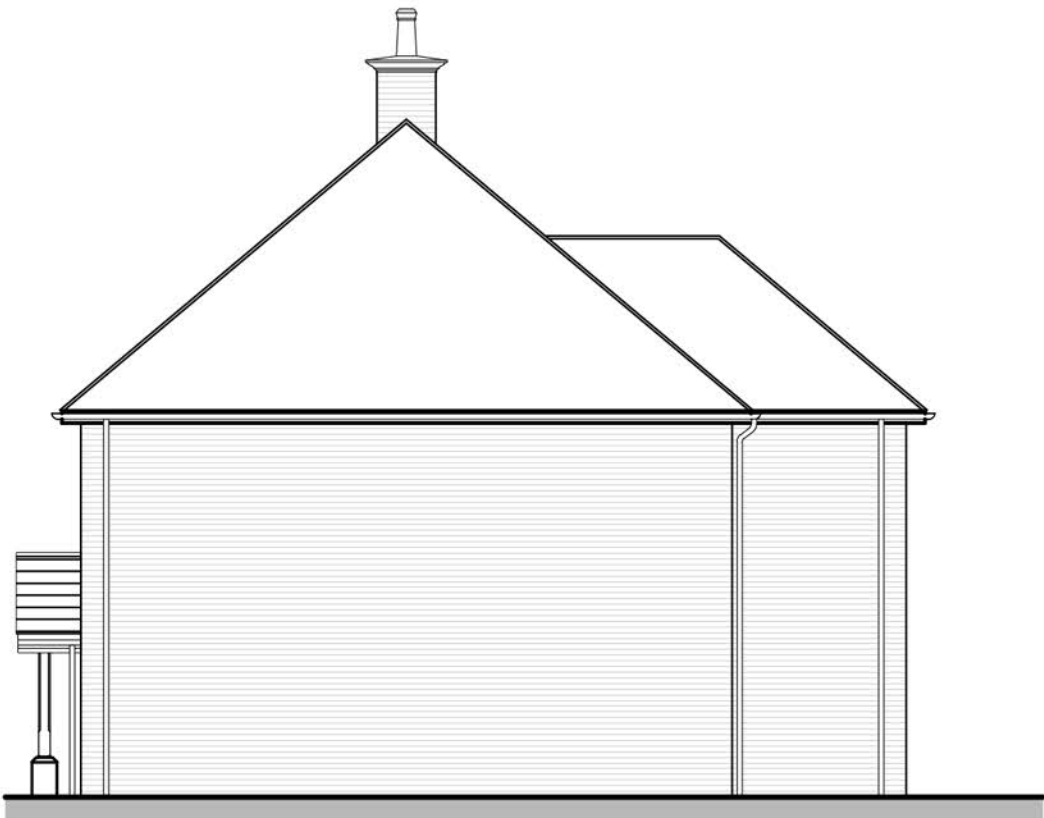


SIDE ELEVATION - B

 

Scale 1:100

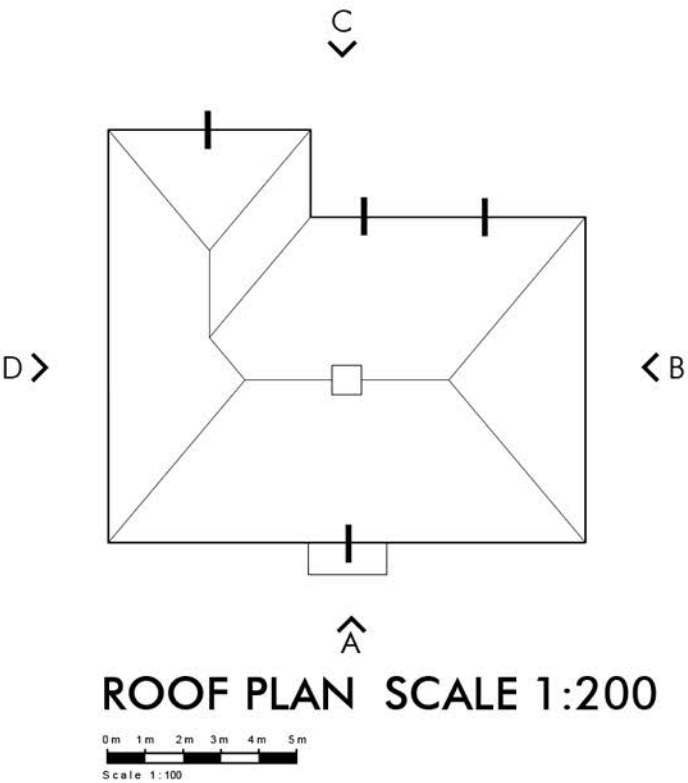

ROOF PLAN SCALE 1:200

 

Scale 1:200

The Front Barn, 124 Manor Road North, Thames Ditton, KT17 0BH
T: 01372 470 313 W: www.omega-architects.co.uk

Client:
CALA Homes (South Home Counties) Limited

Project:
West Hoathly Brickworks Site,
Hamsey Road, Sharpthorne

Drawing Title:
5BH1 - Plot 41
Floor Plans & Elevations

Scale:	Revision	Drawn	Check	Date
1:100 @ A1 except when stated	B	ZF	JH	25.02.26
	C	JF	JH	19.05.26
	D	DT	JH	21.08.26

Project No'	Class	Dwg No'	Status	Rev
3291	C	3072	PL	D

DATE: C - 05/04/2026, A - 06/04/2026
DRAWN BY: JF, CHECKED BY: JH, APPROVED BY: DT, REVISION: 190 - 19/05/2026

DESIGNED BY: OMEGA ARCHITECTS LTD. The contents of this document (and not be copied or reproduced in whole or in part without the written consent of Omega Architects Limited. Date For Publishing and Drawing Design by Omega Architects.
RESIDENTIAL COPYRIGHT OFFICE: Omega Architects Limited, 124 Manor Road North, Sharpthorne, Sharpthorne, Leicestershire, Leicestershire, LE12 0BH. Registered Address: Leicestershire, LE12 0BH. Sharpthorne, LE12 0BH.