




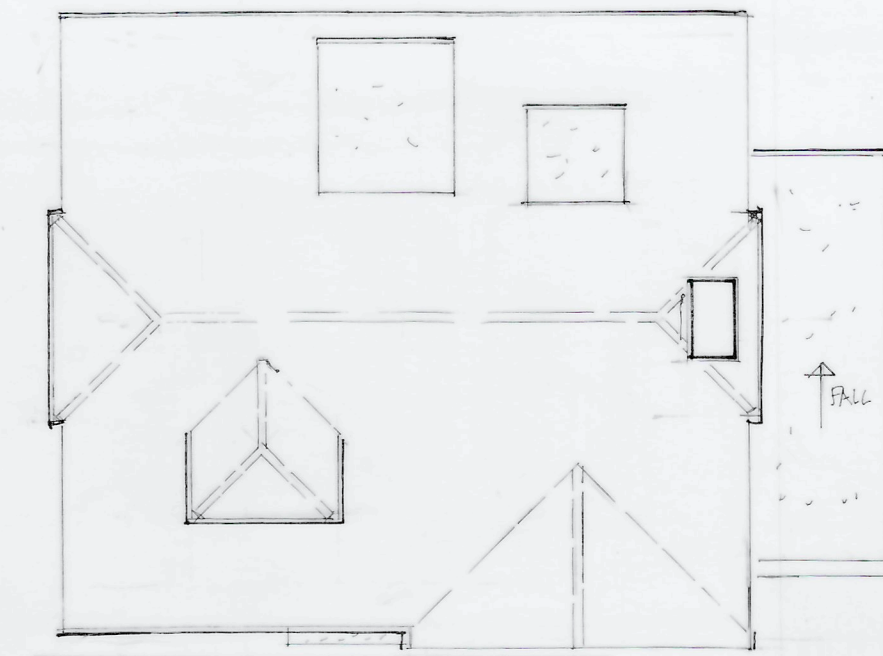


existing ROOF PLAN

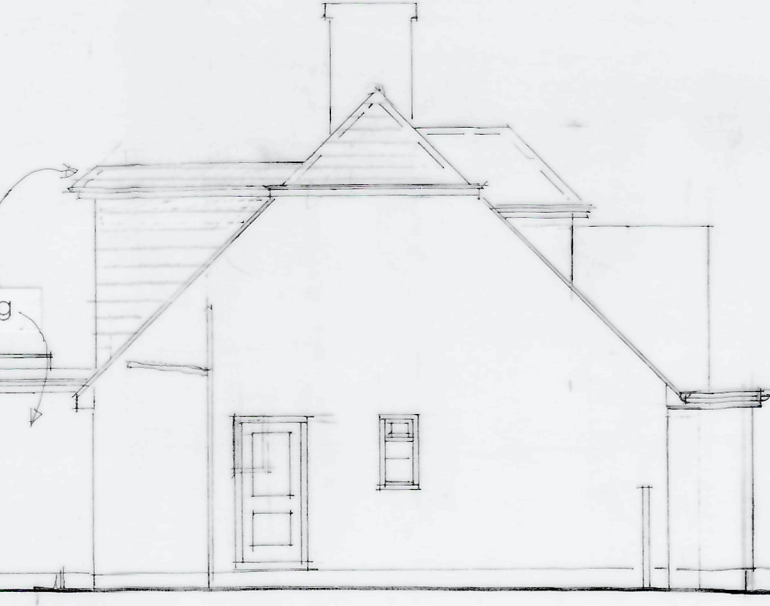

SECTION AA

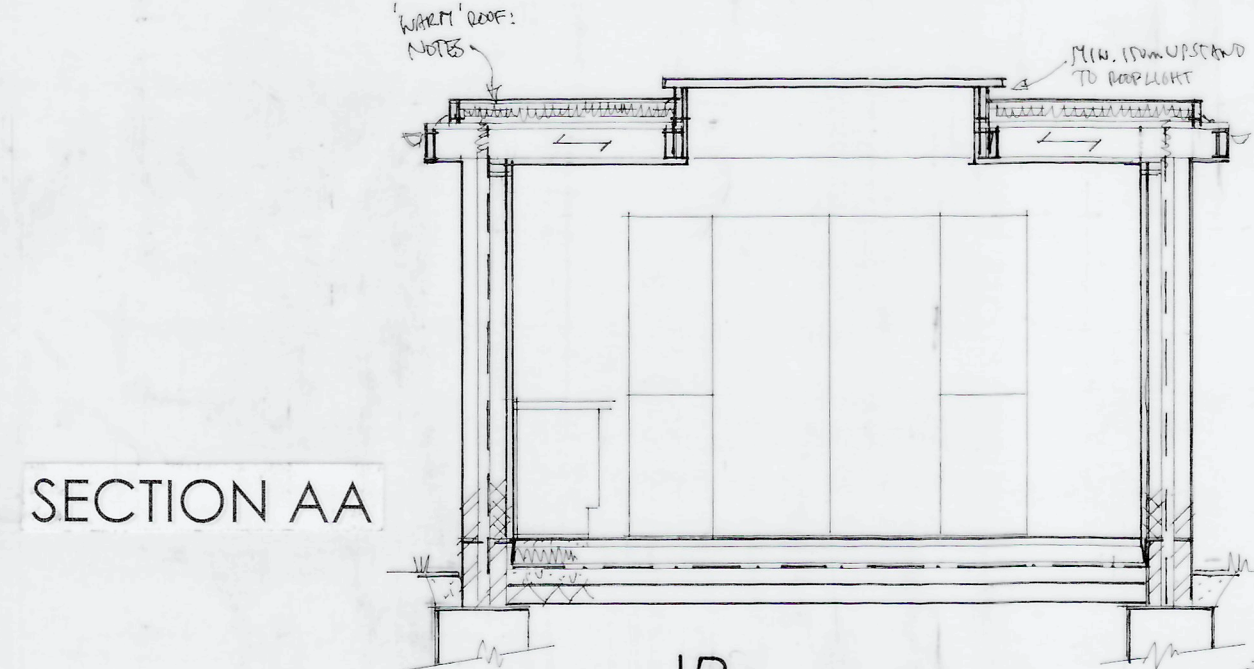


SITE PLAN 1,1250

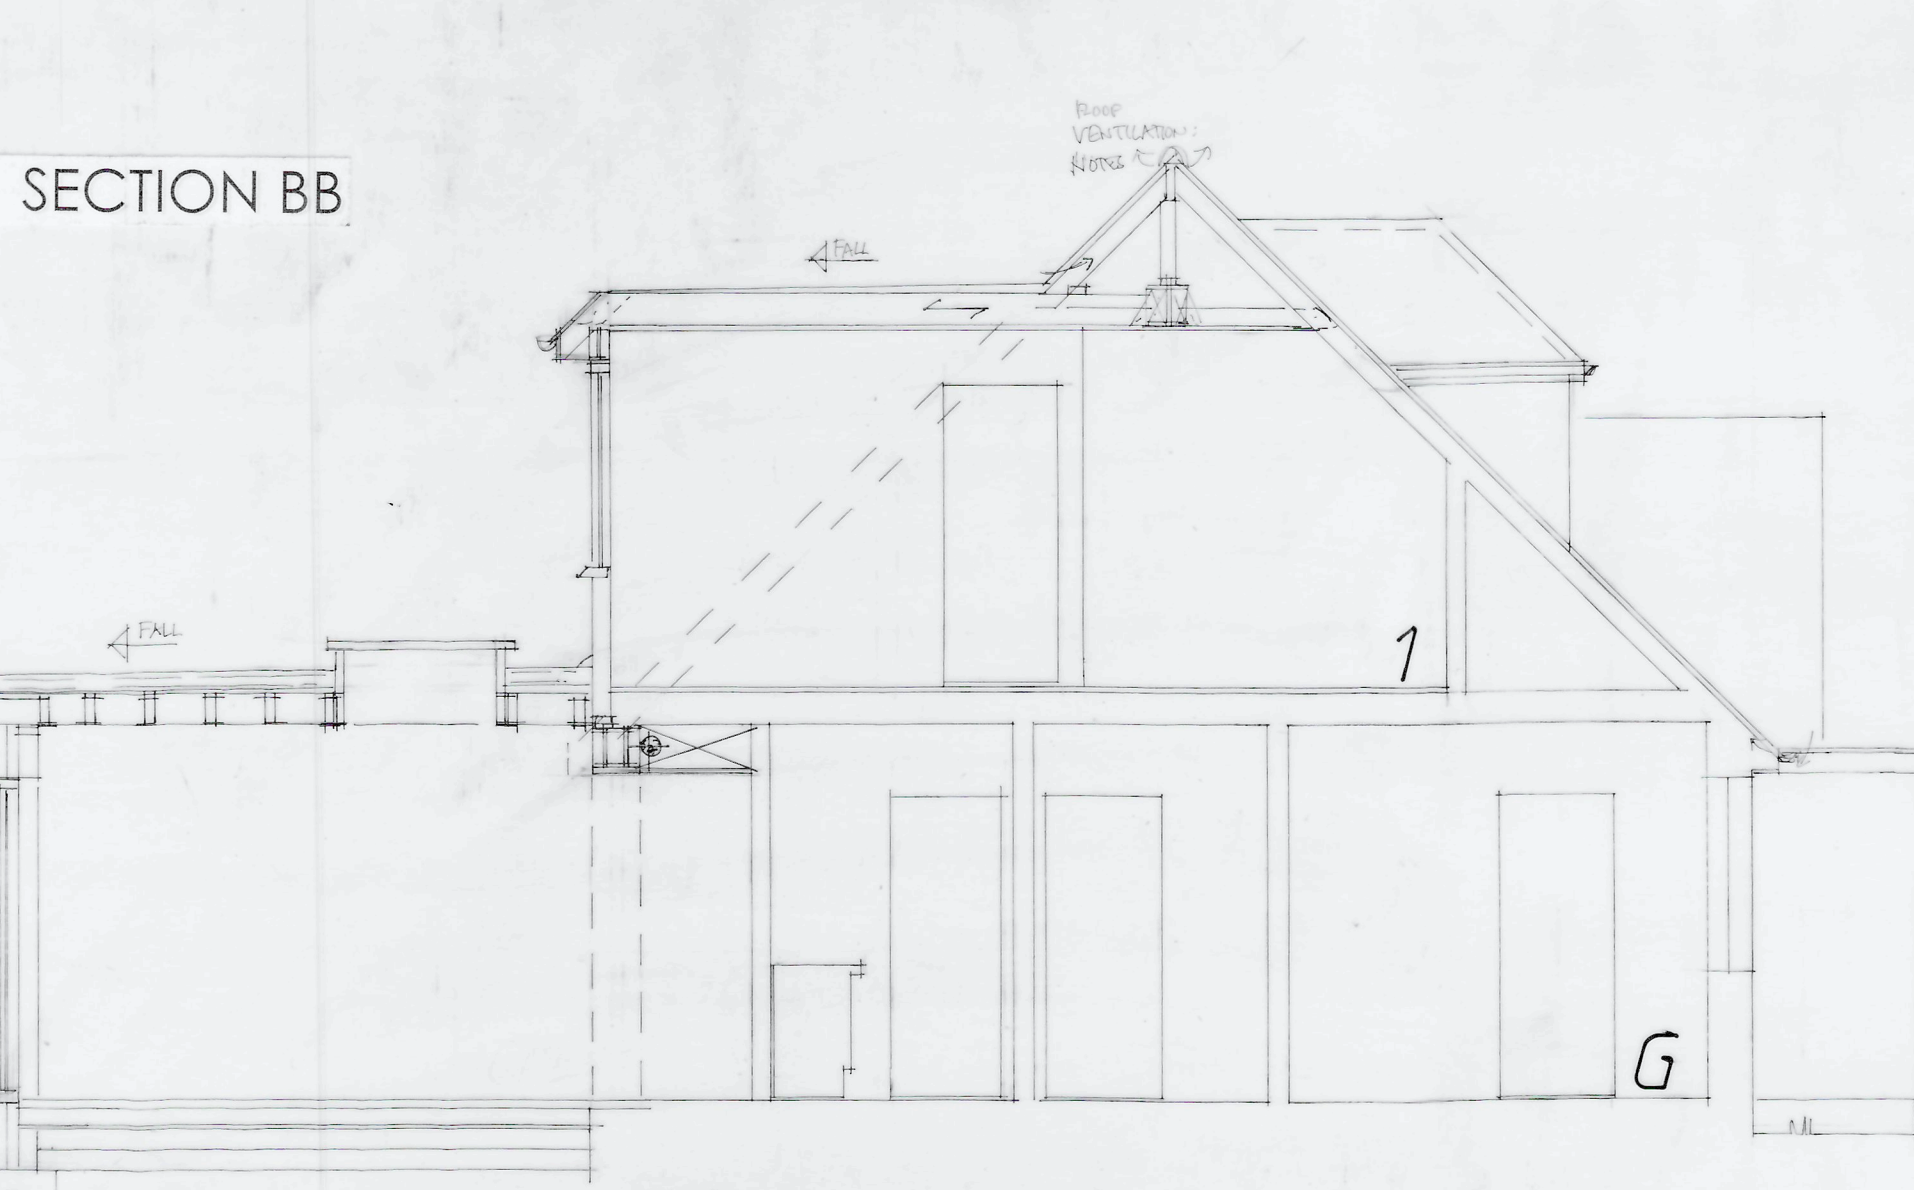


SECTION BB

existing FIRST FLOOR


existing GROUND FLOOR

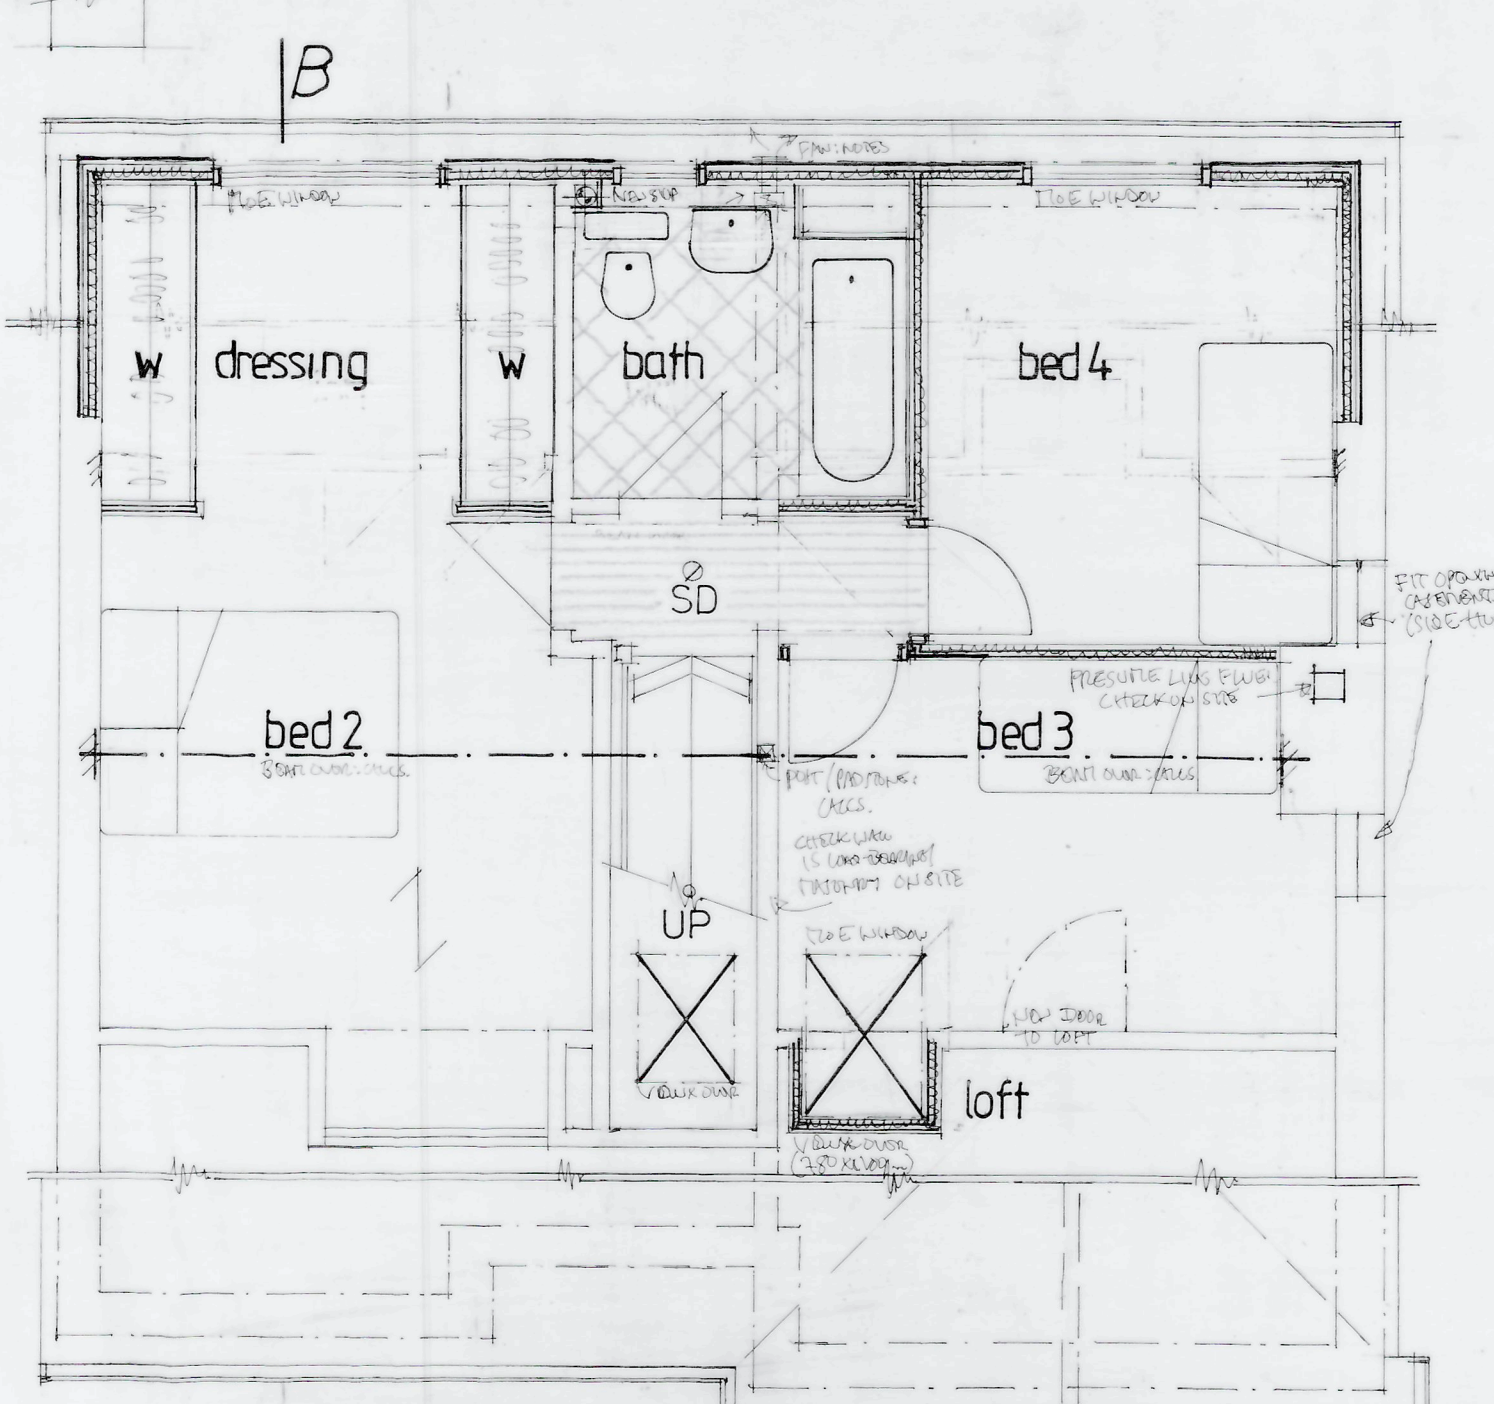

proposed FIRST FLOOR

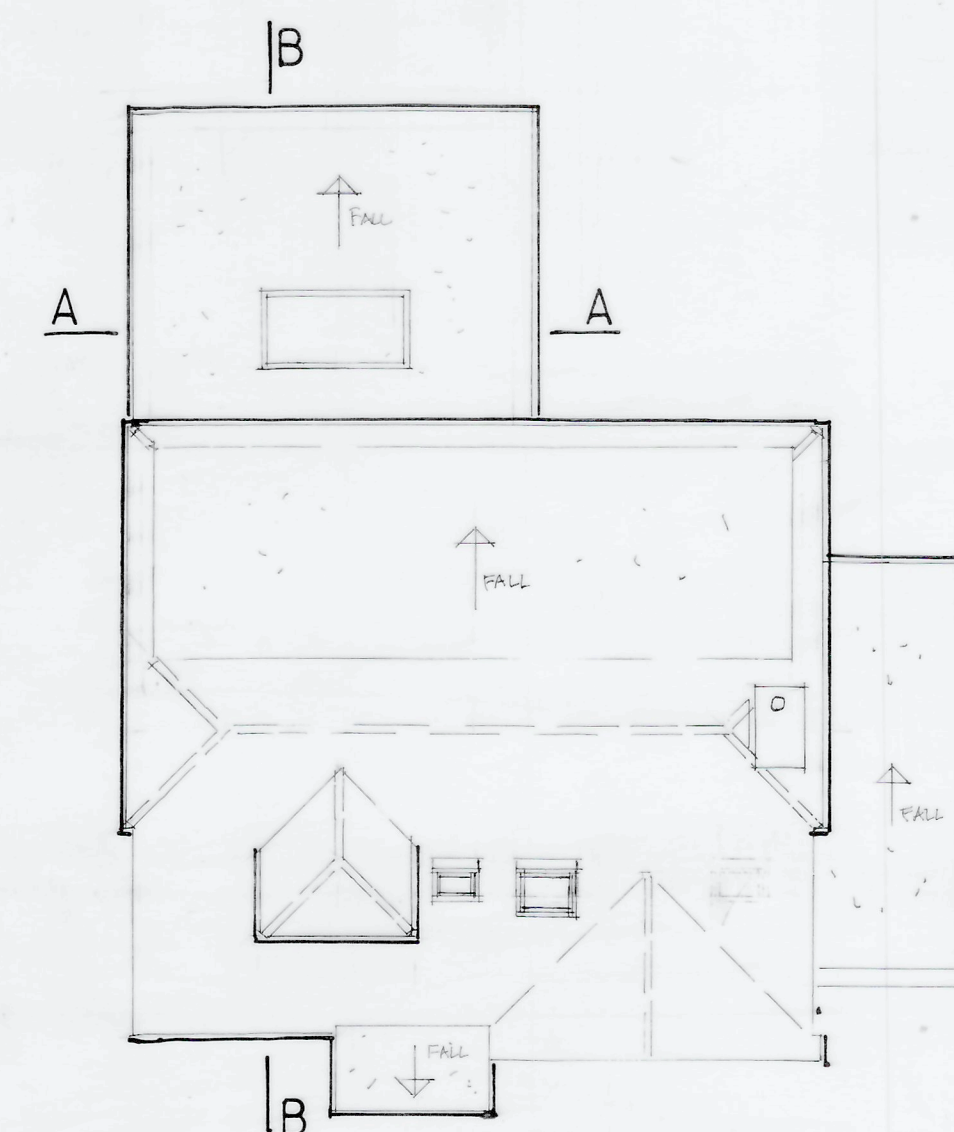

proposed ROOF PLAN

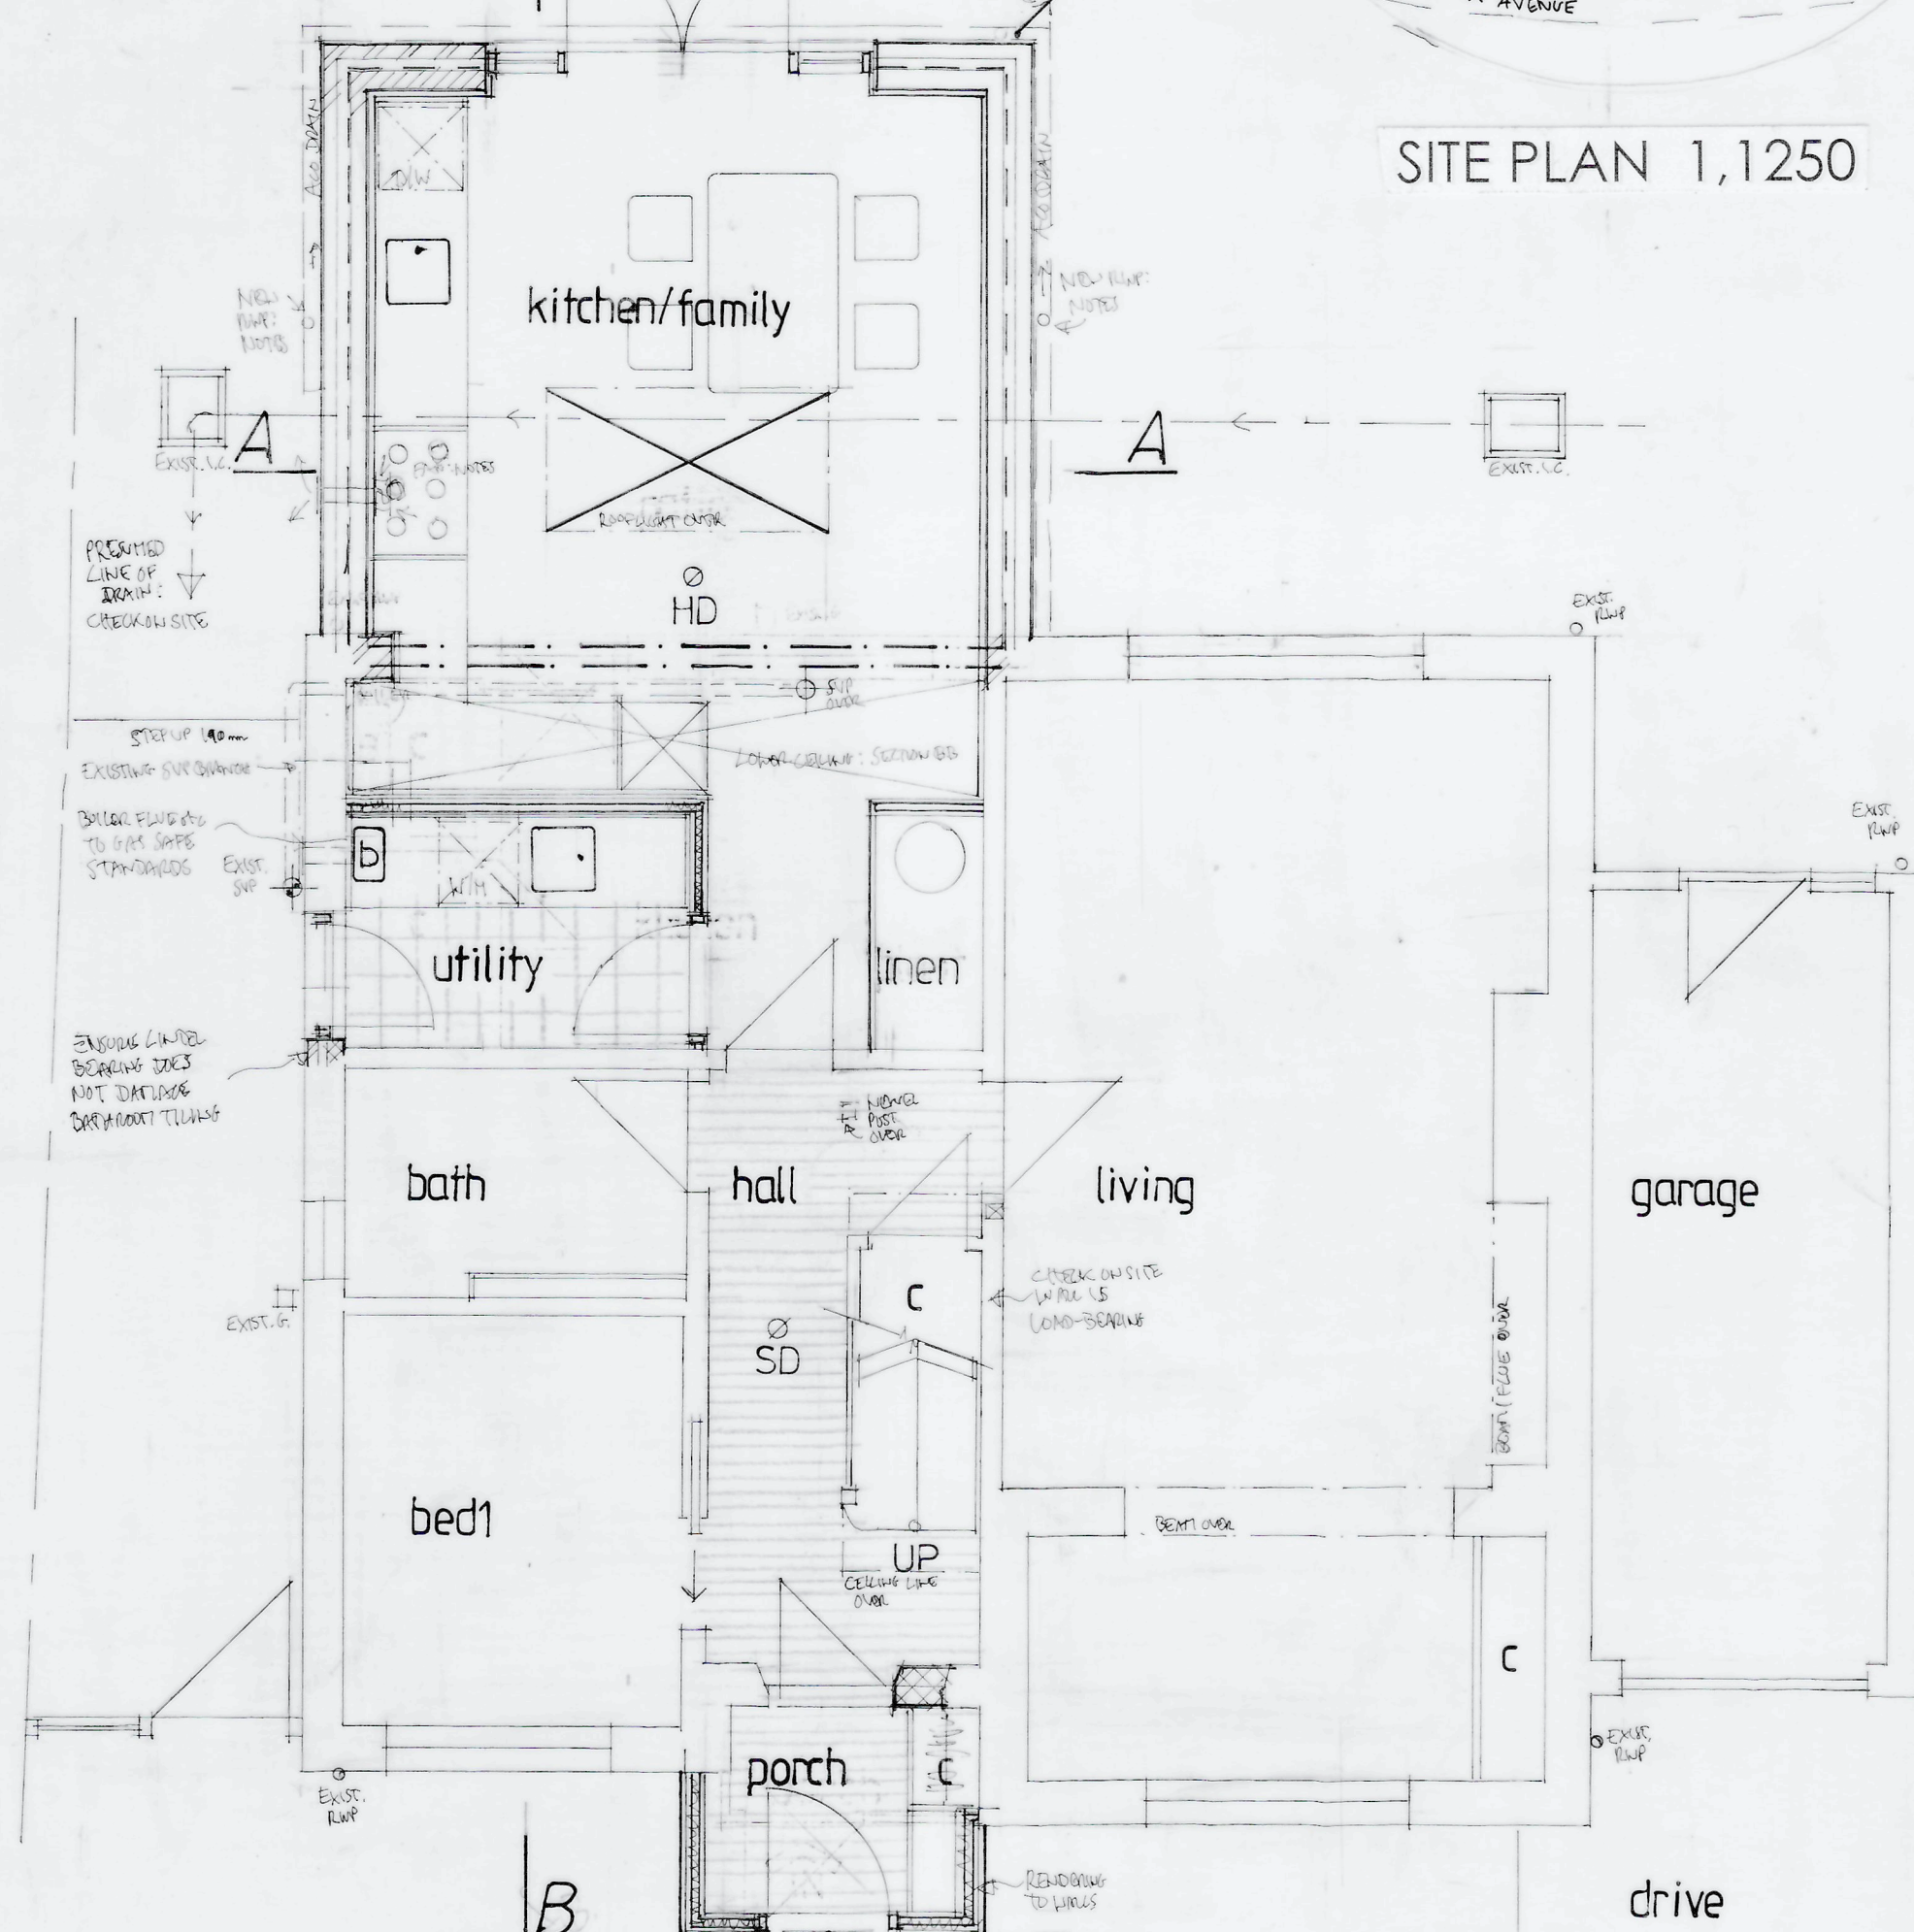


proposed GROUND FLOOR

NOTES:
All dimensions must be checked on site and not scaled from this drawing.
EXCEPT FOR PLANNING PURPOSES
FOR PLANNING + BUILDING REGULATIONS ONLY
NOT CONSTRUCTION ISSUE
TO BE READ IN CONJUNCTION WITH ENGINEER'S DESIGN




ADASTRA AVENUE

BLOCK PLAN 1,500

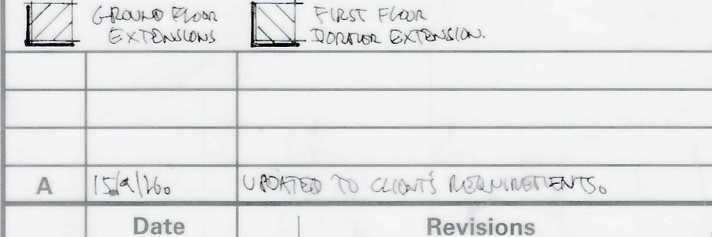

©copyright
CANNING-ERICSSON LTD 2026

NORTH

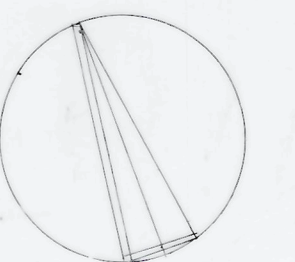

Client
Mr and Mrs Packwood

Job Title

PROPOSED REAR EXTENSION TO ENLARGE KITCHEN/DINING ROOM, WITH LOFT EXTENSION AND REAR DORMER TO CREATE EXTRA BEDROOM AT 11 ADASTRA AVENUE, HASSECKS, WEST SUSSEX, BN6 8DP.

Drawing Title

EXISTING & PROPOSED PLANS,
SECTIONS, SITE PLANS
& ELEVATIONS

0 0.5 1 2 3 4 5 6 7 8cm

Scale 1,50 1,100

Date	Drawn by
September 2026	CANNING-E LTD

Drg No.	Rev.
4026/01	A