


Late C19th Former stable block: Proposed like for like replacement of clay roof tile & black stained timber weatherboard cladding with internal insulation to improve thermal performance.

Adjustment to position & size of existing skylights to stay inkeeping with existing character.


Proposed skylights to contemporary first floor of annexe. Conservation style suggested to remain inkeeping with existing & replacement skylights to former stables.

Mid C20th Century lean-to extension to garage. Proposed like for like replacement of clay roof tile.

Existing external staircase to former annexe - Identified as contemporary in the Lvl 3 Historic Building Survey: Rebuilt after fire in early 2000s.

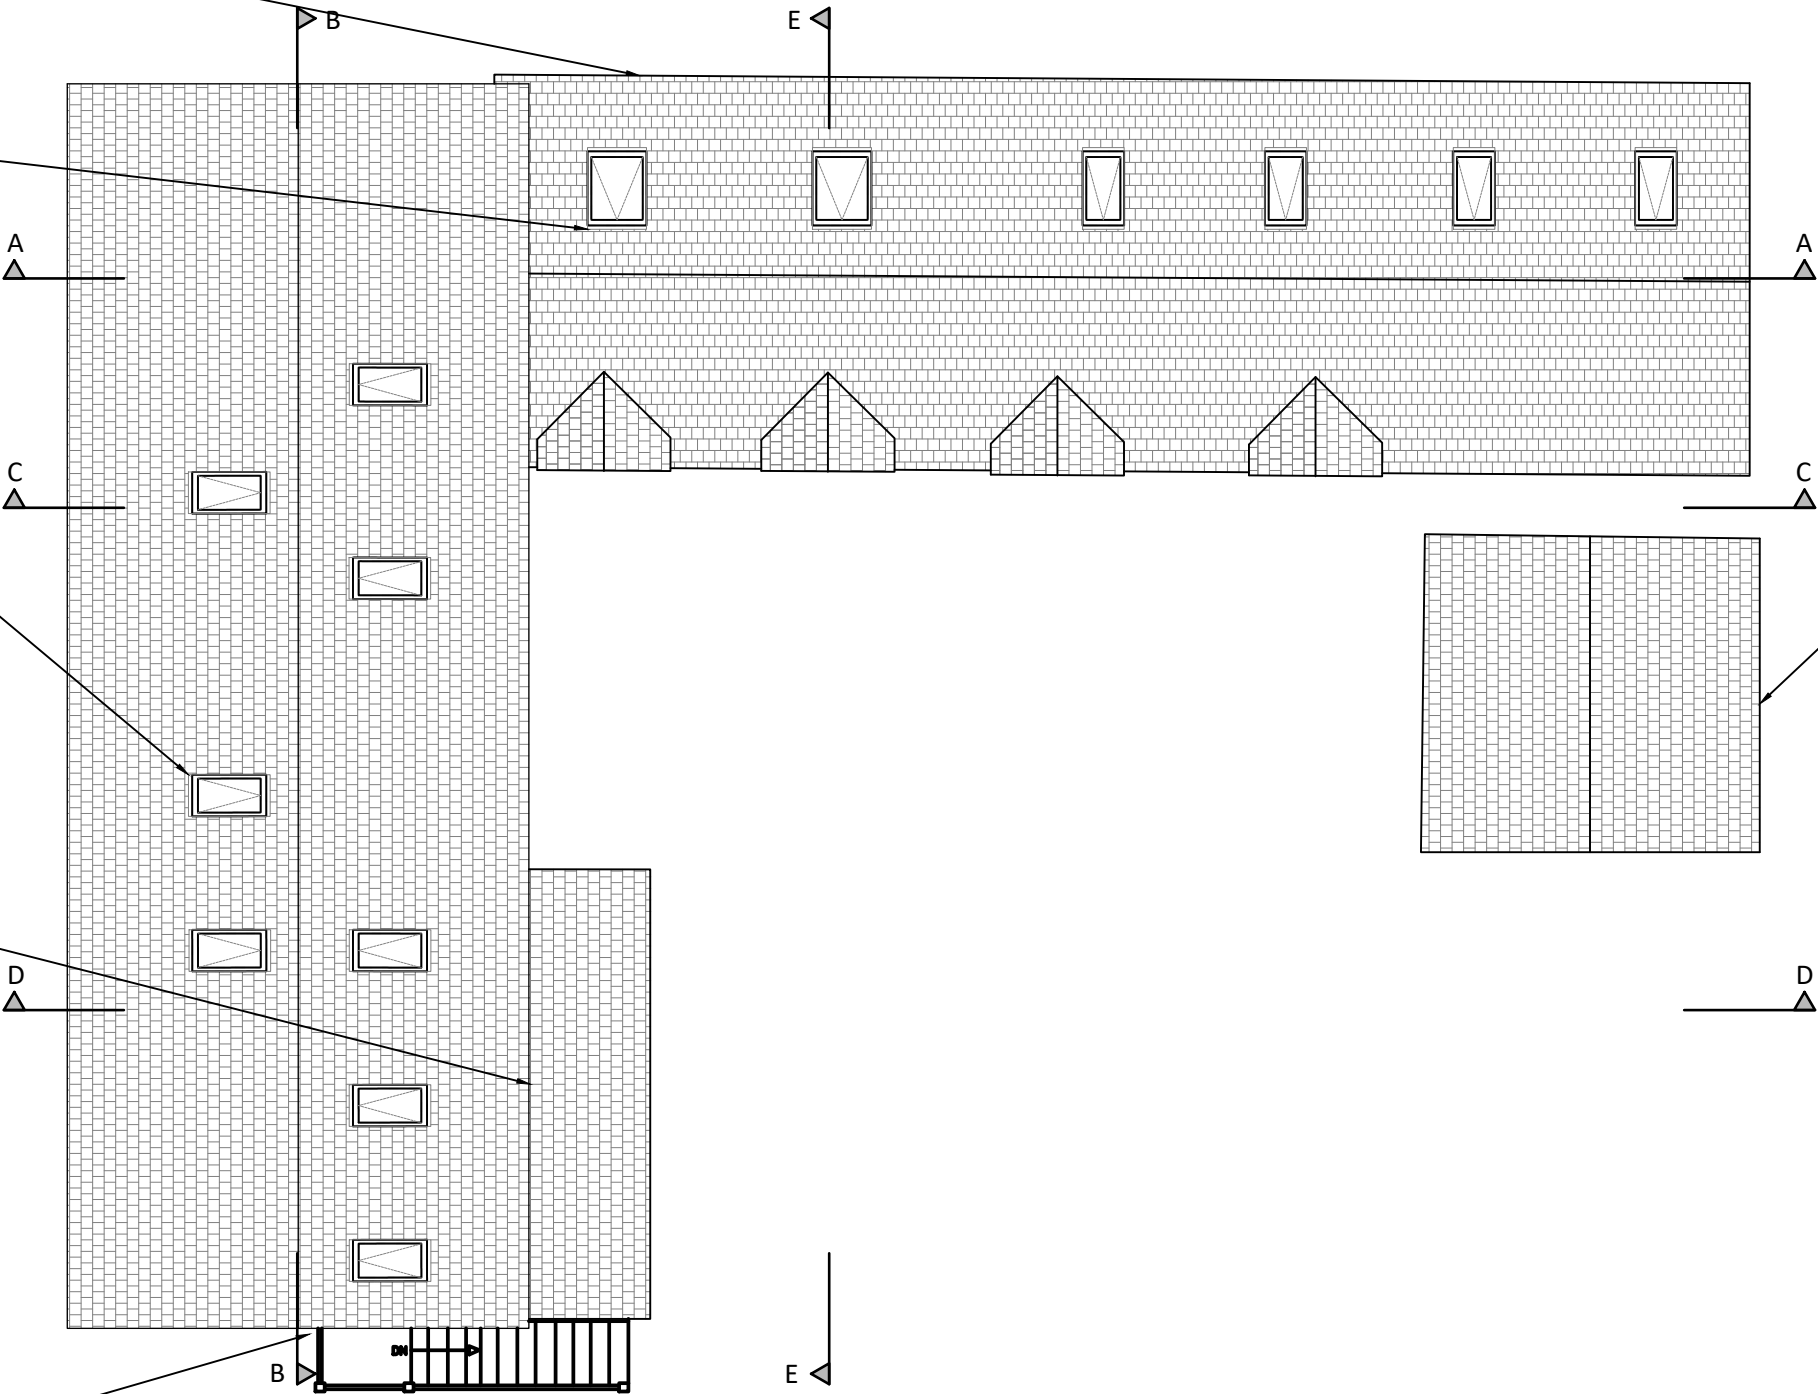

Mid C20th Century extension block. Proposed like for like replacement of clay roof tile.

 

1:100 Scale Bar

NOTE:
Exact dimensions to be measured on site.

- NOTES:
- Report all discrepancies, errors and omissions.
- Verify all dimensions on site before commencing any work on site or preparing shop drawings.
- All materials, components and workmanship are to comply with the relevant British Standards, Codes of Practice and appropriate manufacturers recommendations.
- See relevant drawings for all specialist work.
- This drawing and design are copyright of James Clague Architects Ltd, company registration number 8664802

Rev	Date	Description
-----	------	-------------

Project Title
**Tanyard Manor
Outbuilding renovation**

Horsted Lane
Sharpthorne
East Grinstead
RH19 4HY

Drawing Description
Proposed Roof Plan

Scale
1:100 at A3

Date April 2026	Drawn By MT
---------------------------	-----------------------

JAMES CLAGUE
ARCHITECTS

Latchmere House, 26 Watling Street,
Canterbury, Kent CT1 2UD
T: 01227 649 073
E: info@jamesclague.co.uk
W: jamesclague.co.uk

Drawing Number 27900_PL_114	Revision -
---------------------------------------	----------------------