




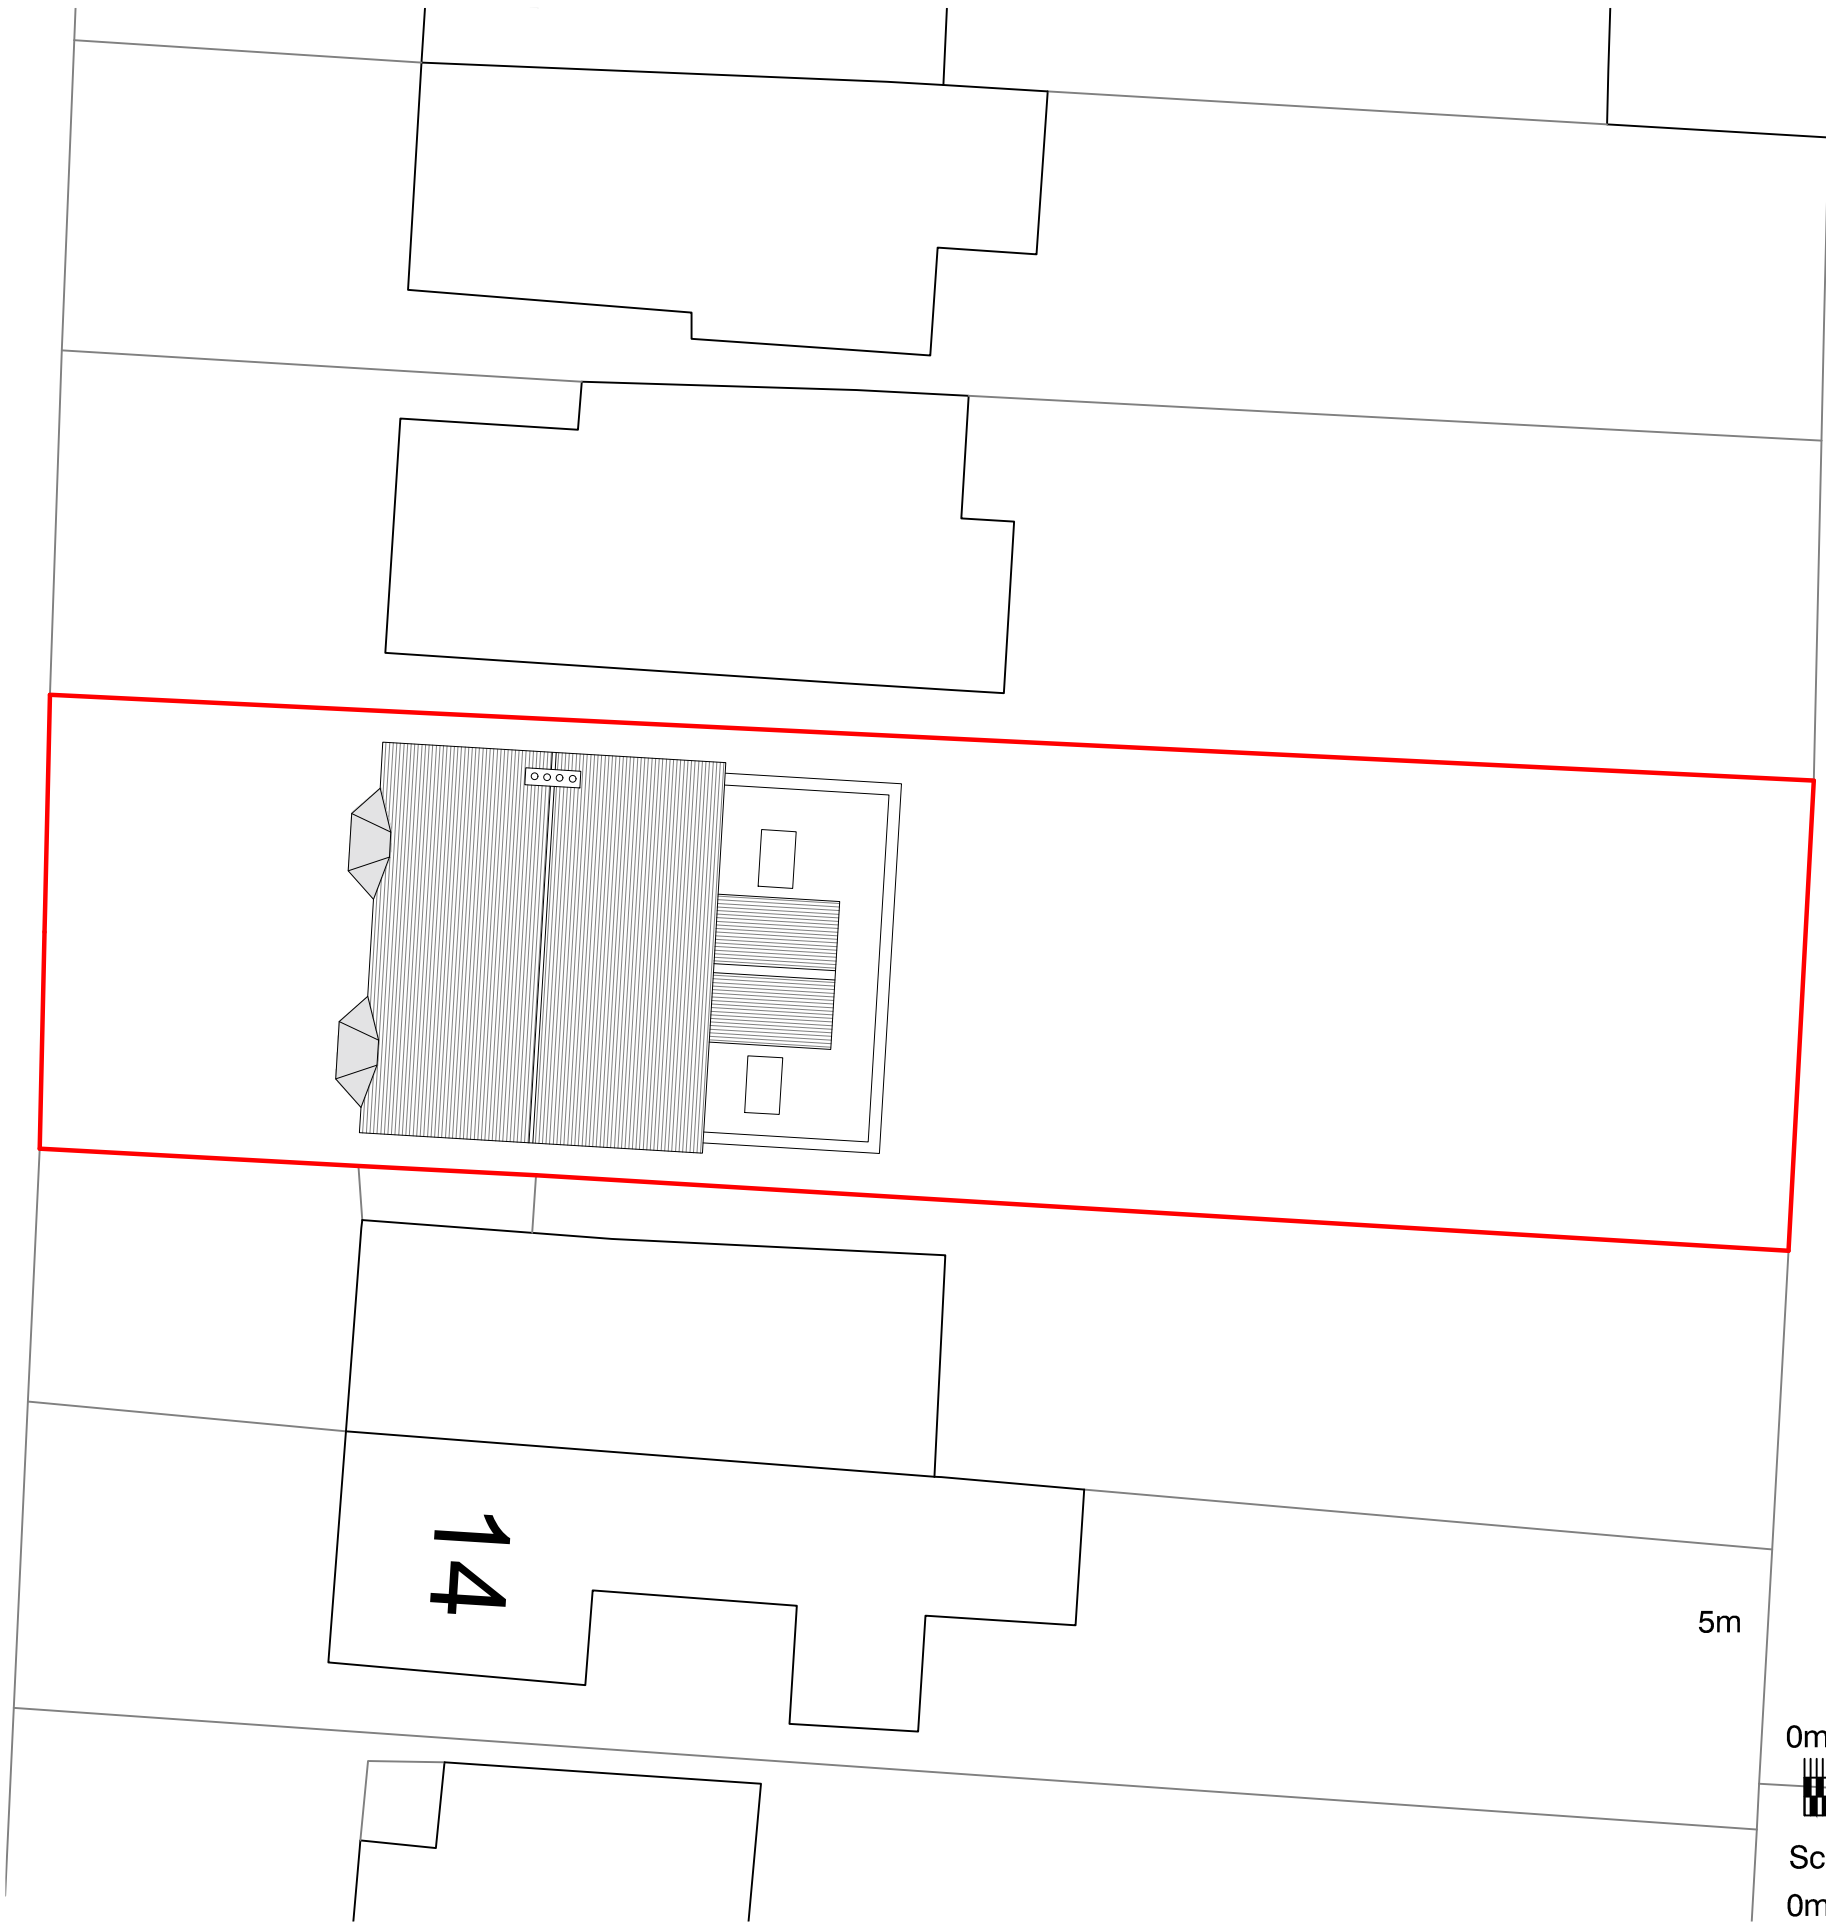

Site Plan as Existing
1:200

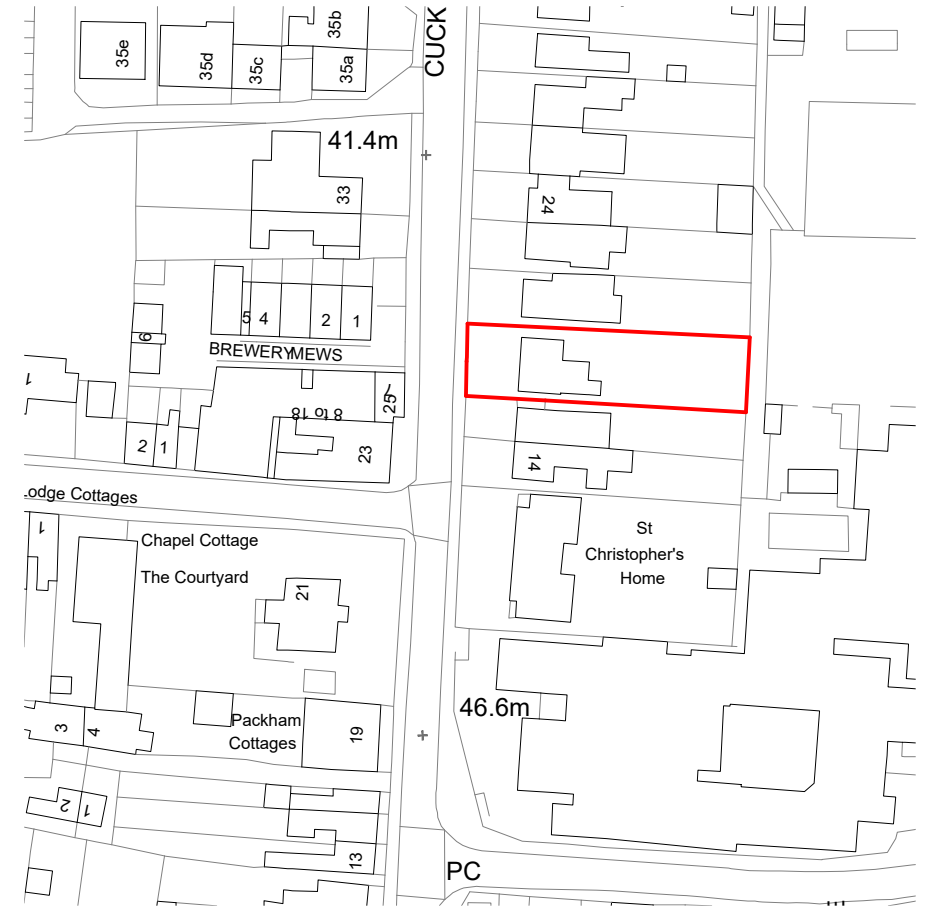

Location Plan
1:1250

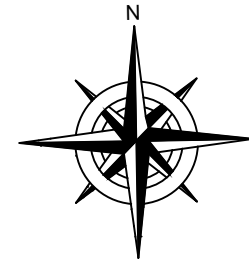

Scale Bar 1:1250



Scale Bar 1:200

Client
Chris Howard
Project title
18 Cuckfield Road Hassocks BN6 9SA
Drawing description
Site and Location Plan

Page Size	Drawn By	Checked By	Date
A3	MB	-	July 2025

SPRUCE
ARCHITECTURE

T 01273 885 440 E info@sprucearchitecture.com

This drawing is the copyright of Spruce Architecture.
Do not scale from this drawing.
All dimensions shown are approximate and should be
checked on site.
Any discrepancies on this drawing are to be reported
to Spruce Architecture.

Drawing no.	Revision
SP-0555.01	-