




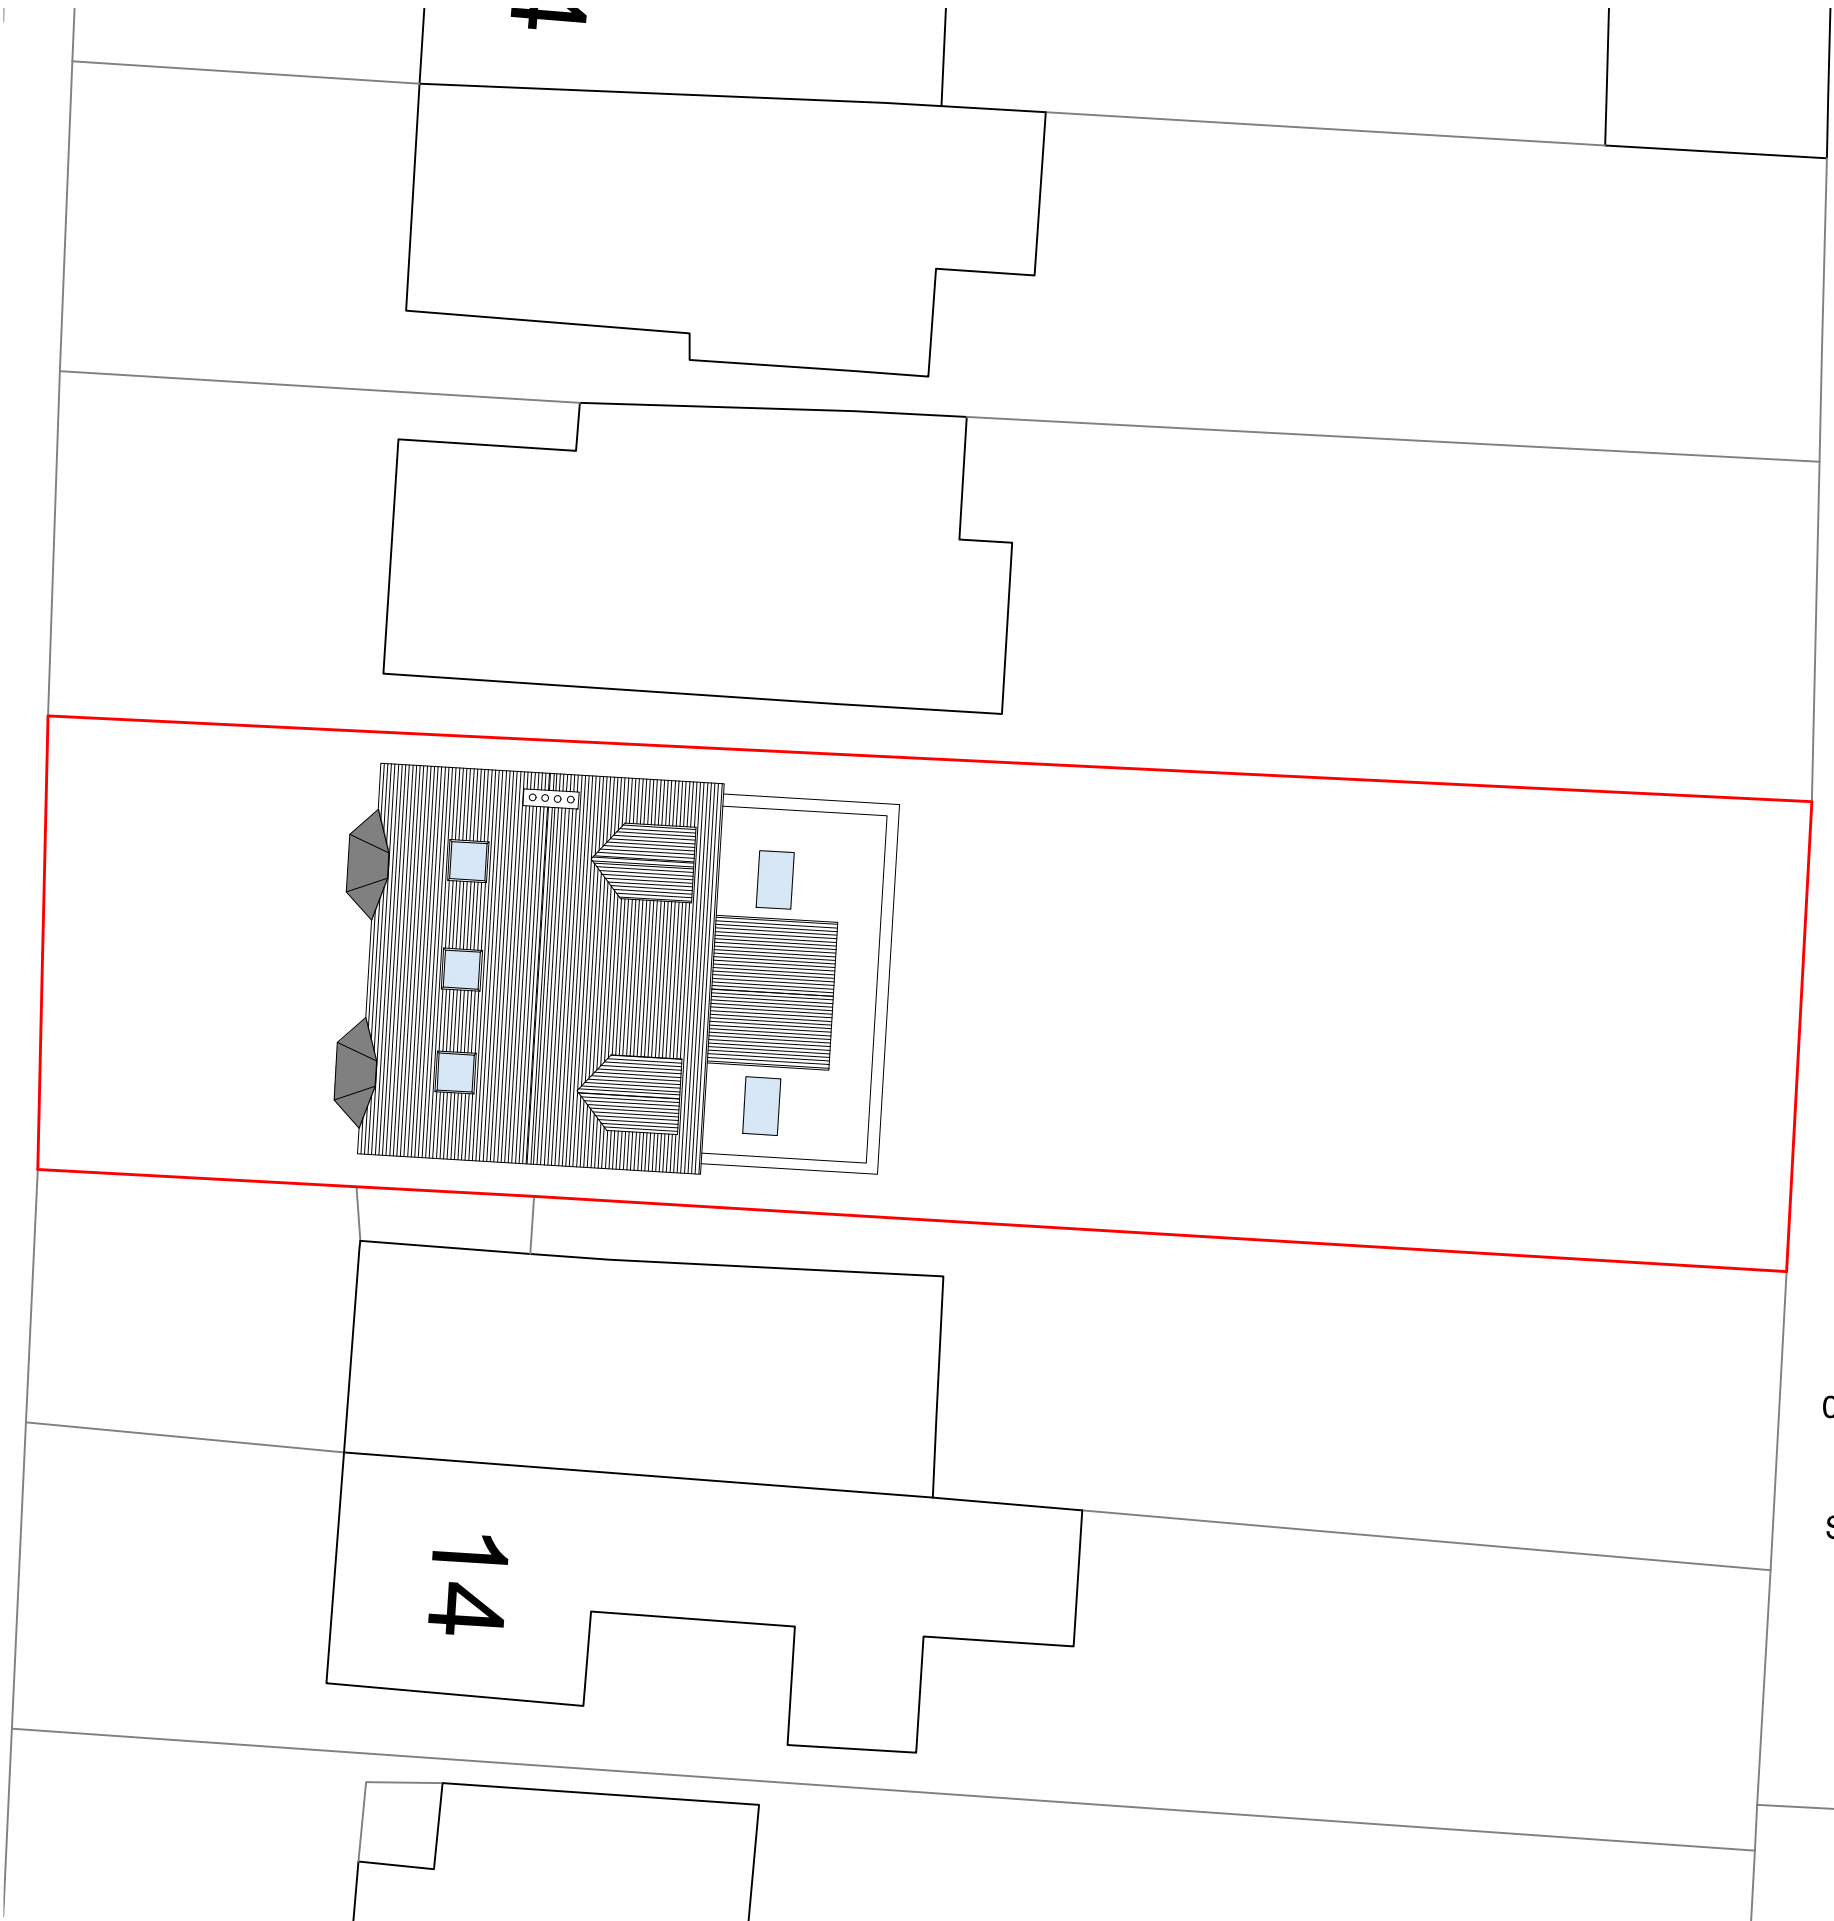

 **Site Plan as Proposed**
1:200

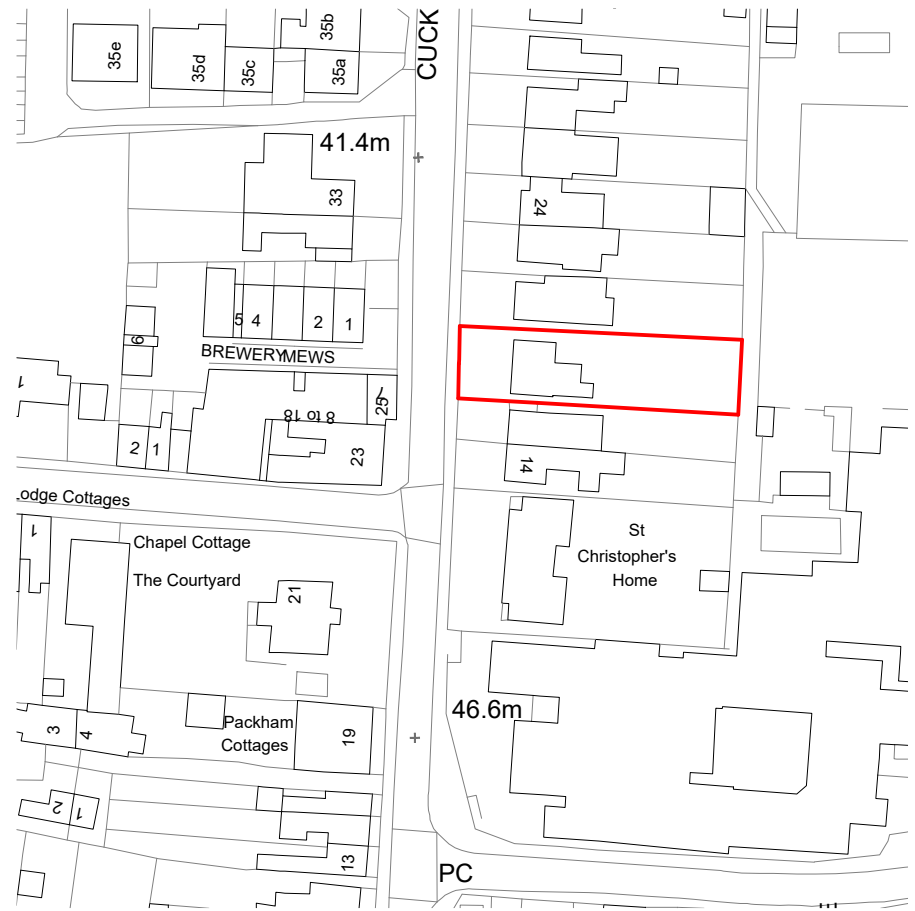

 **Location Plan**
1:1250

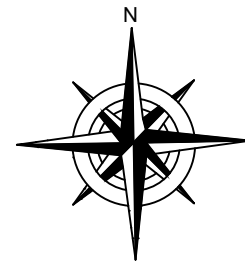

Scale Bar 1:1250



Scale Bar 1:200

Client

Chris Howard

Project title

18 Cuckfield Road
Hassocks
BN6 9SA

Drawing description

Proposed Site Plans

Page Size	Drawn By	Checked By	Date
A3	MB	-	July 2025

SPRUCE
ARCHITECTURE

T 01273 885 440 E info@sprucearchitecture.com

This drawing is the copyright of Spruce Architecture.
Do not scale from this drawing.
All dimensions shown are approximate and should be checked on site.
Any discrepancies on this drawing are to be reported to Spruce Architecture.

Drawing no.	Revision
SP-0555.04	-