
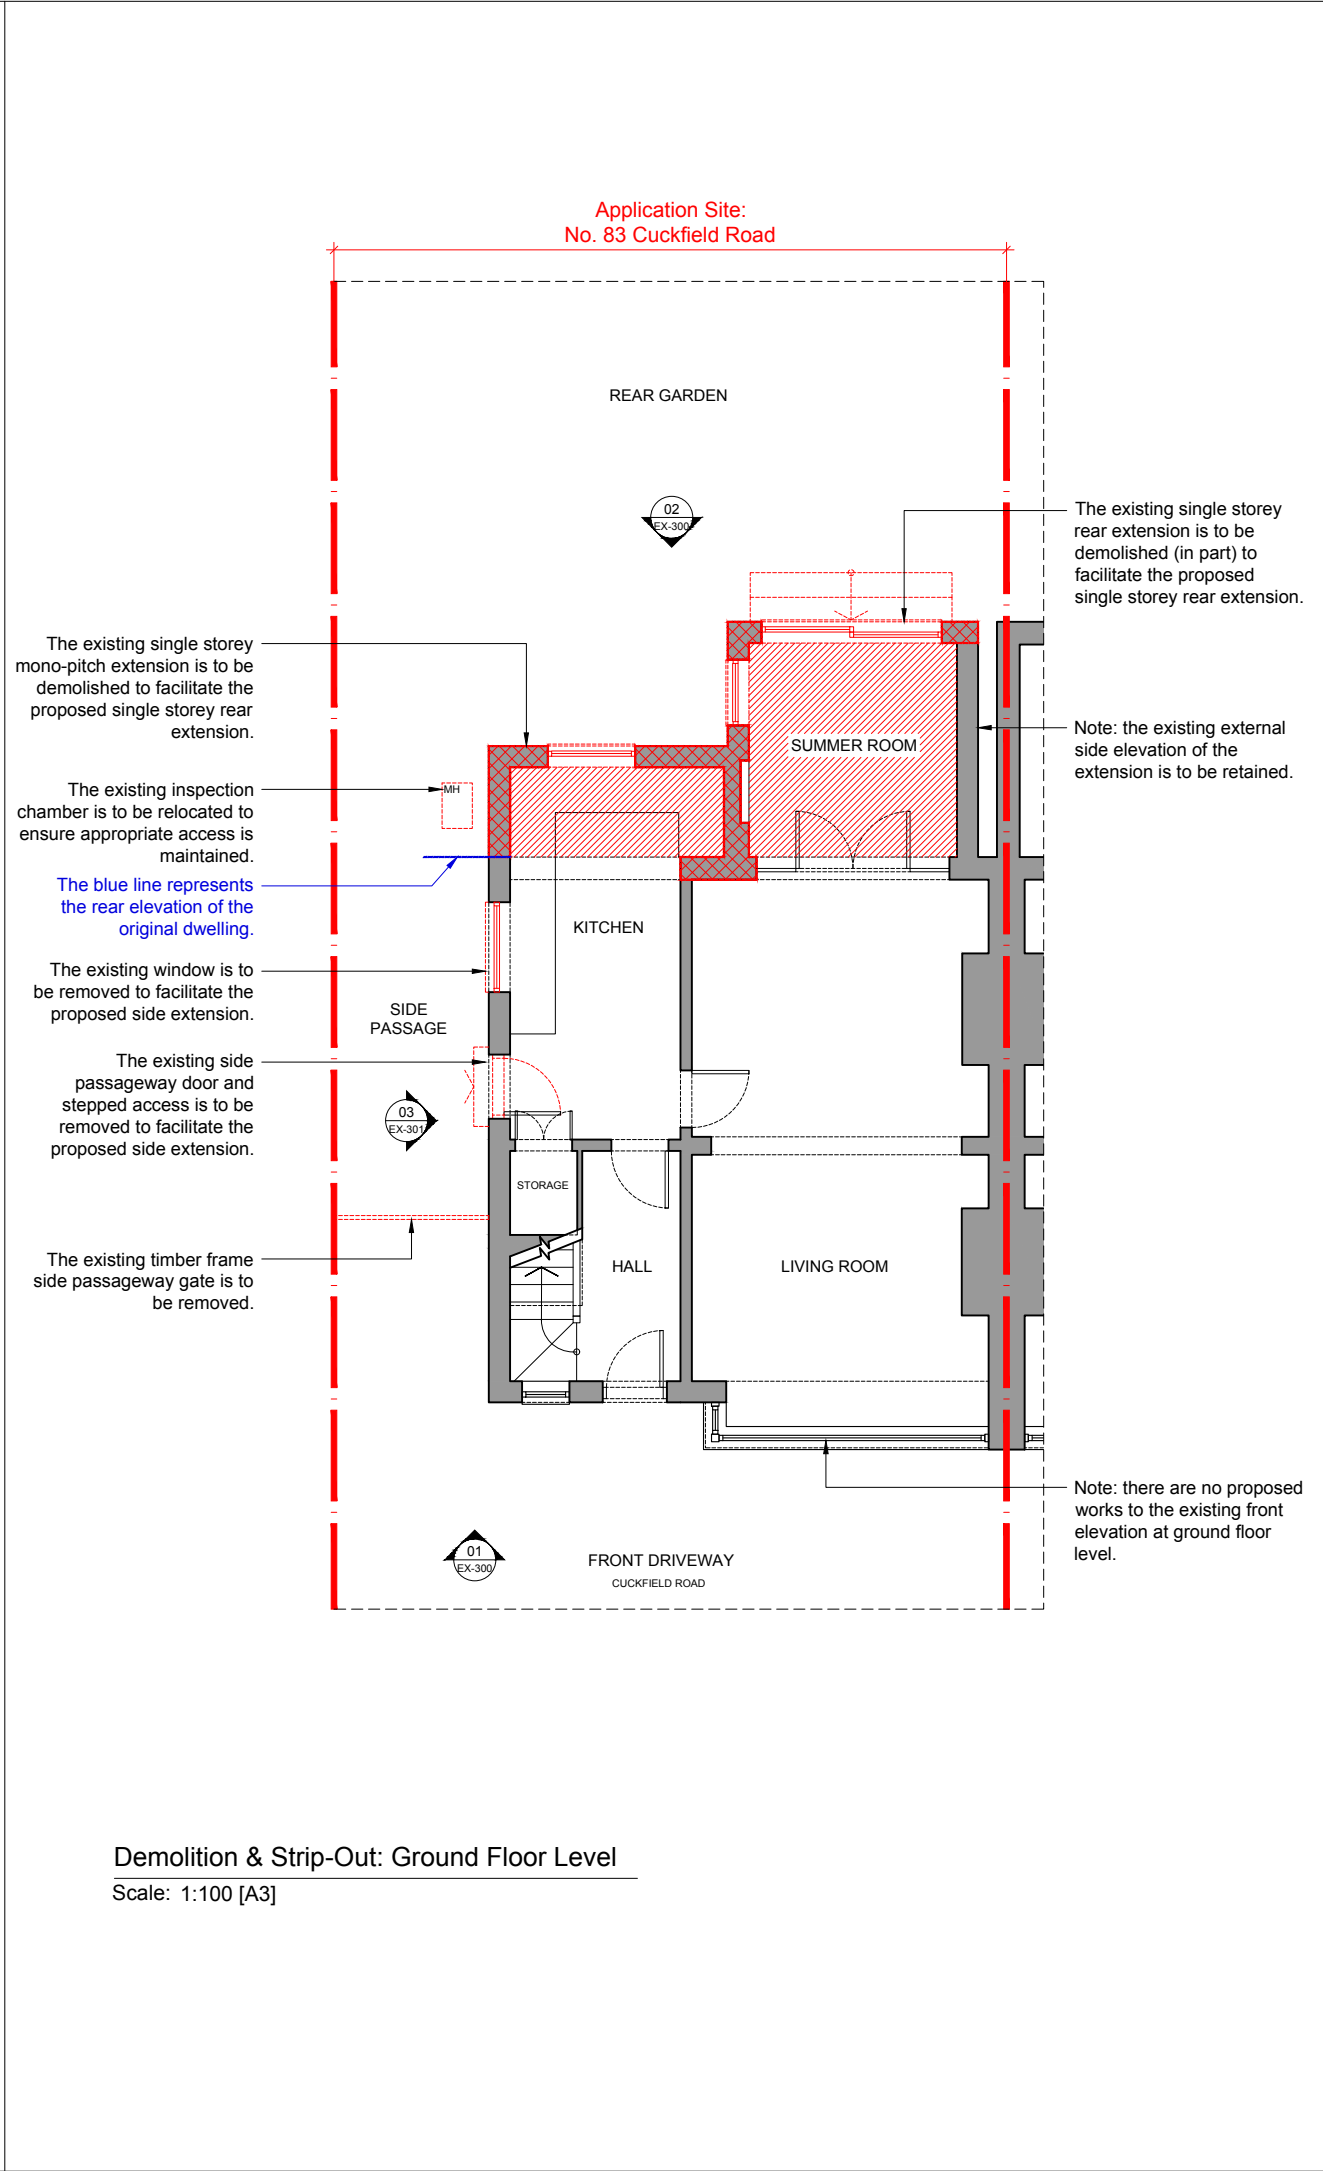


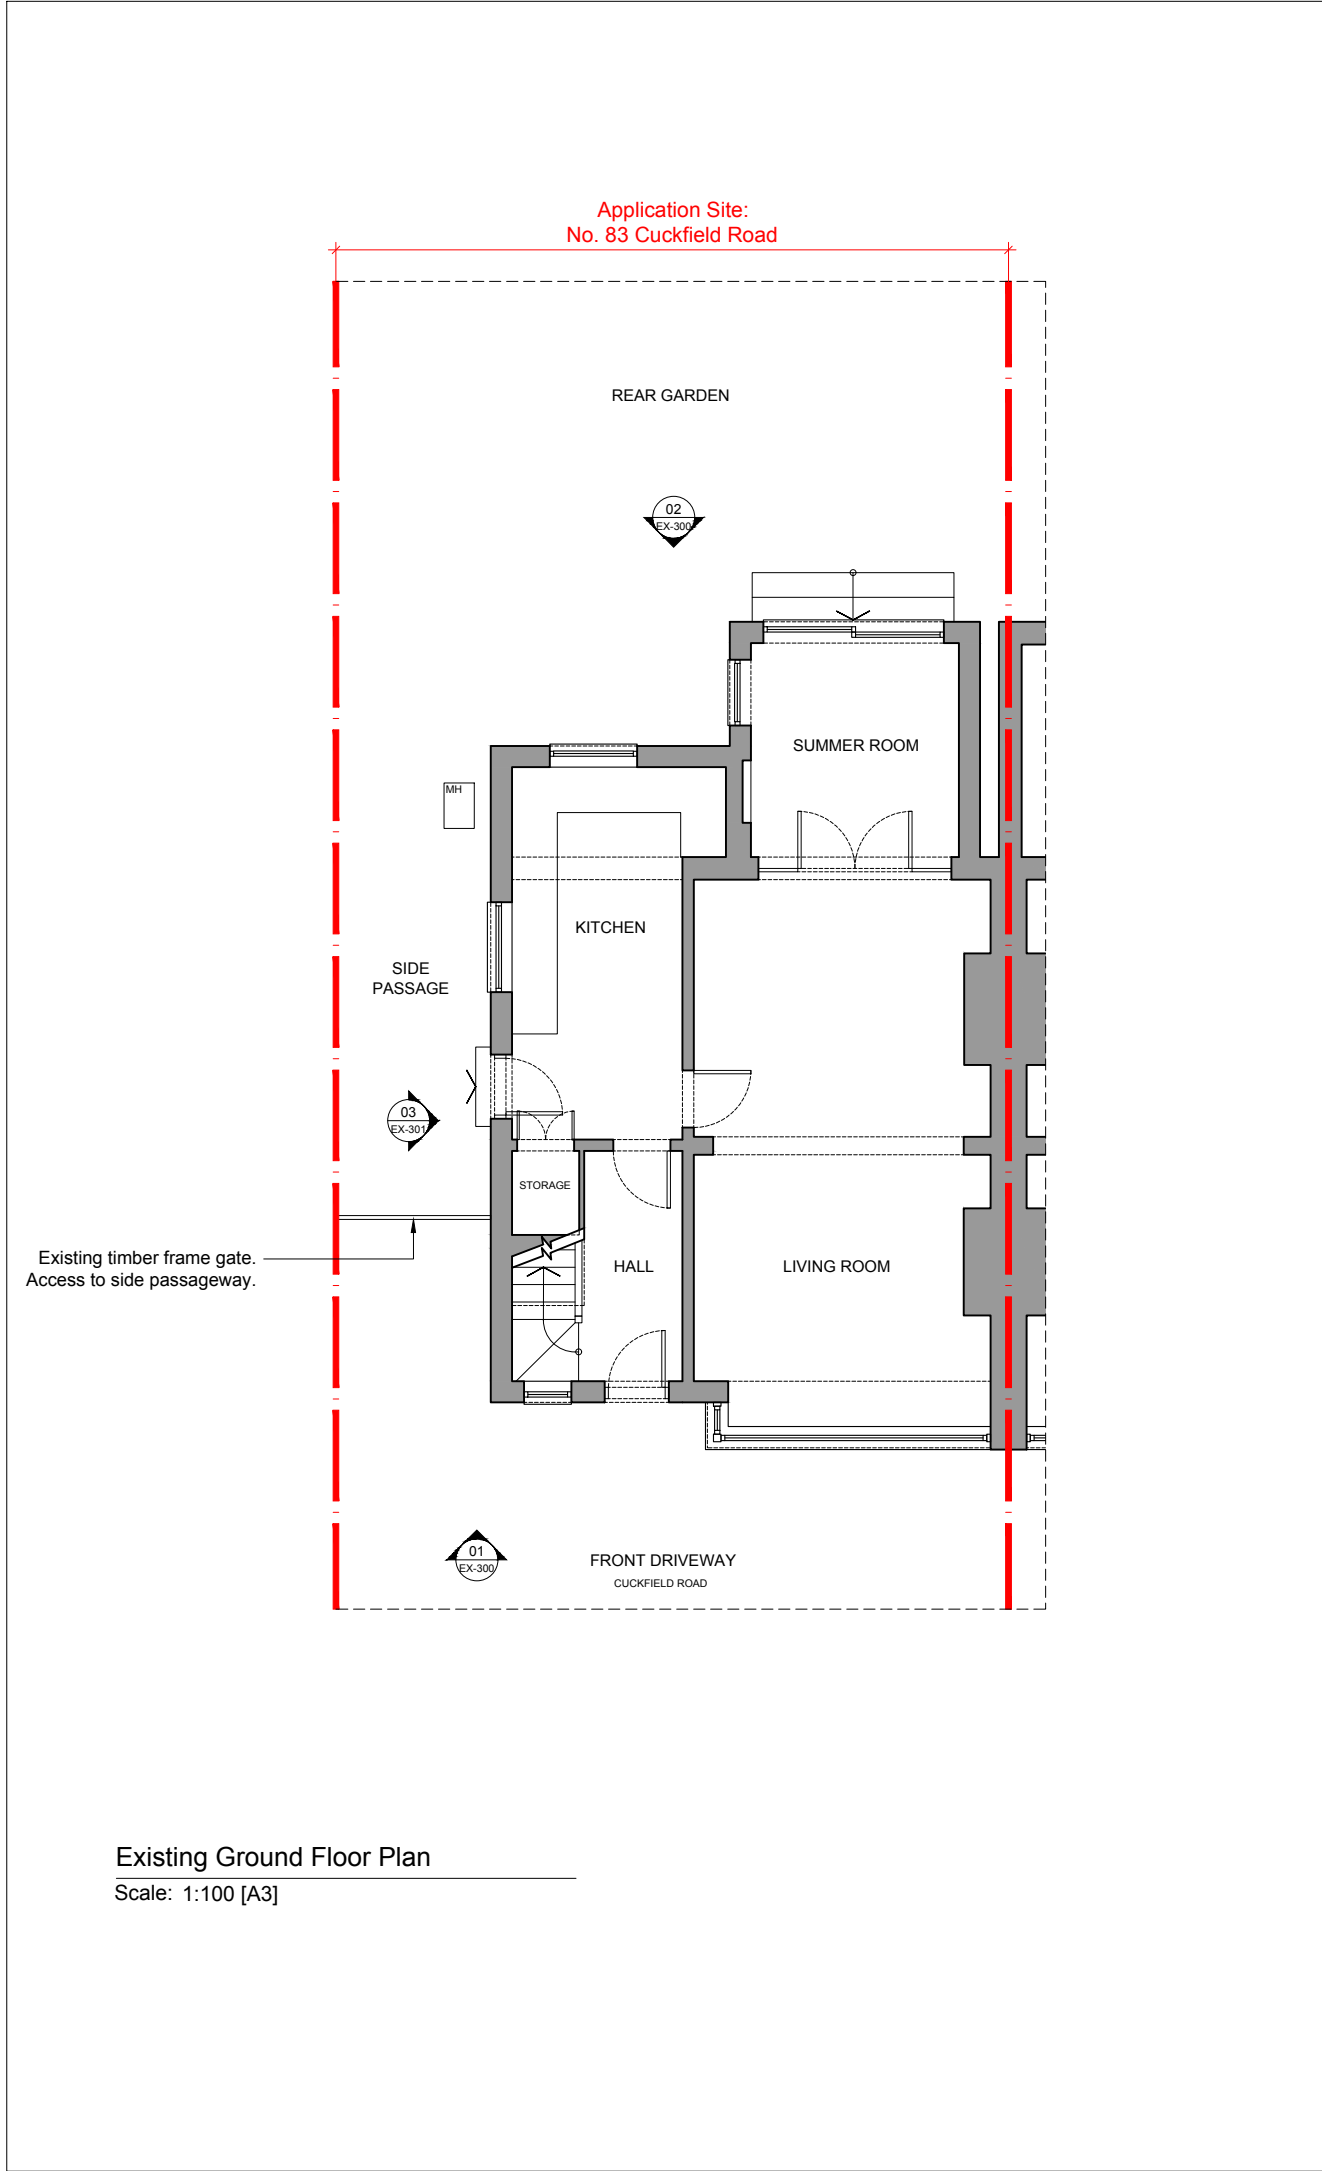

Drawing Key:

- Application Site
- Existing Structure
- Demolition
- Strip Out Structure

Rev A 17/12/24 Issued for PLANNING

Rev / 13/11/24 Issued for CLIENT APPROVAL

Rev Date Description

ROSE
CHAPMAN
ARCHITECTS

PLANNING

Project 83 Cuckfield Road Project Reference 24023

Client Private

Date October 2024 Scale 1:100 @ A3

Drawn NR Checked NR Approved NR Rev A

Title Existing Ground Floor Plan & Demolition/Strip Out Works

Drawing Number 24023-EX-100

0 1000 2000 3000 4000 5000

This drawing is copyright of Rose Chapman Architects.
Do not scale from this drawing. All dimensions and levels to be checked on site by the contractor and such dimensions to be his responsibility. Report all drawing errors, omissions and discrepancies to the architect.

DISCLAIMER
This document may be issued in an editable digital CAD format to enable others to use it as background information to make alterations and/or additions. In that instance the file will be accompanied by a PDF version as a record of the original file. It is for those parties making such alterations and/or additions to ensure that they make use of current background information. Rose Chapman Architects accepts no liability for either: any such alterations and/or additions to the background information by others; or any other changes made by others to the architectural content of the background information itself.