



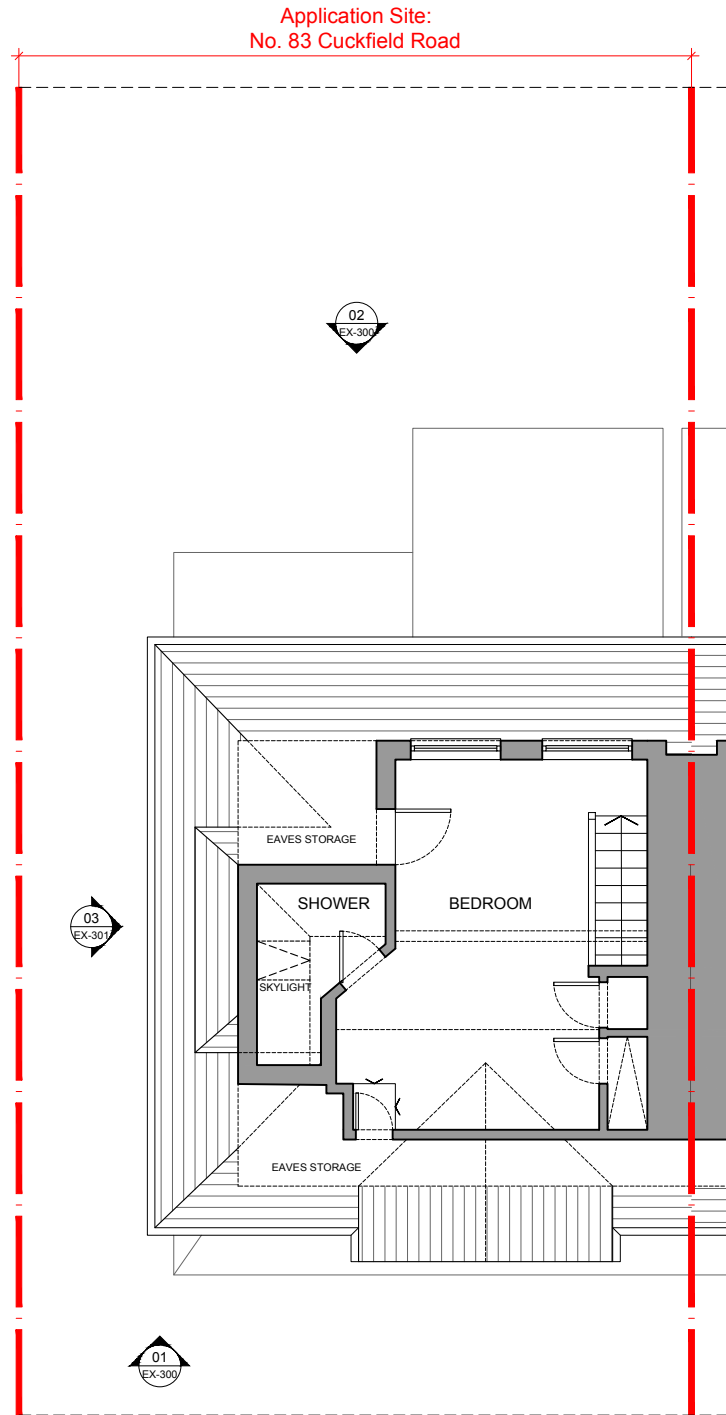

Existing Second Floor Plan
Scale: 1:100 [A3]

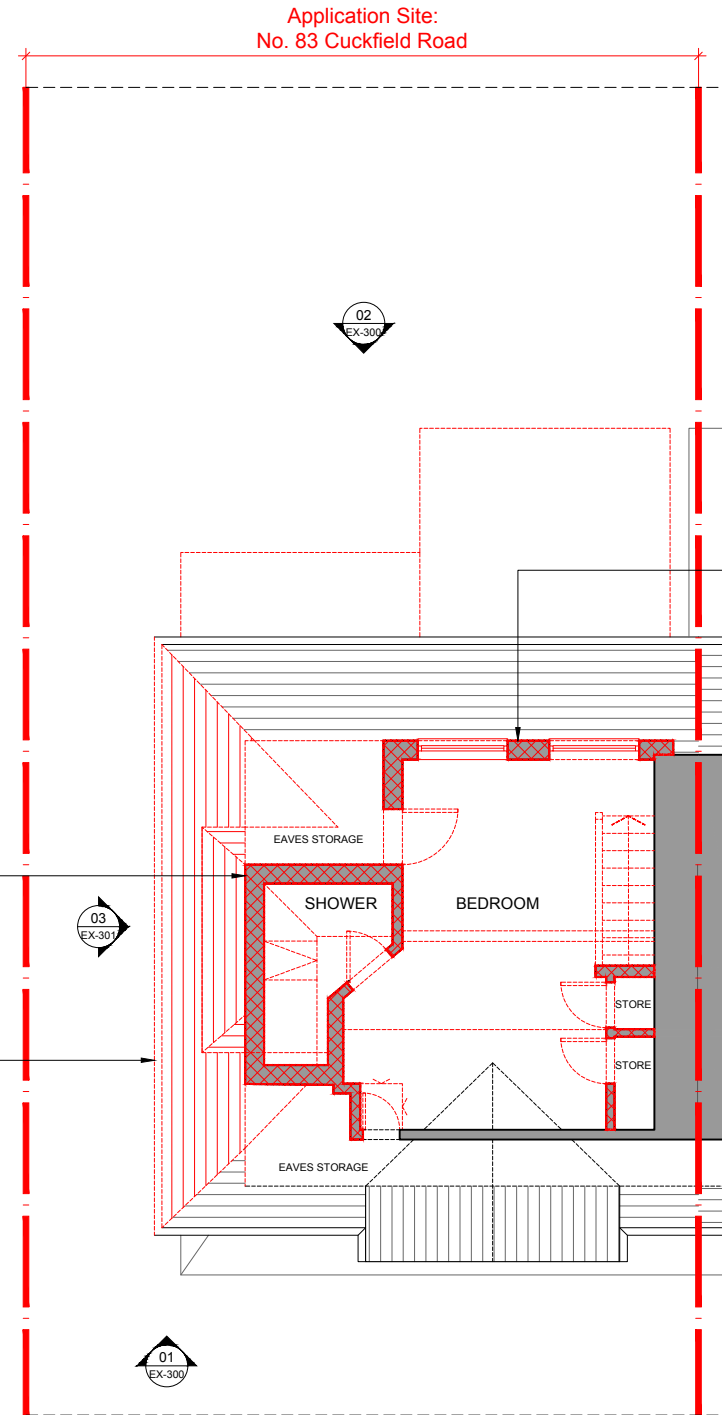

The existing hipped dormer is to be demolished to facilitate the proposed hip to end gable roof extension. Please refer to the proposed drawing set.

The existing side elevation roof slope is to be demolished to facilitate the proposed hip to end gable roof extension.

The existing rear elevation dormer is to be demolished to facilitate the proposed rear dormer extension replacement. Please refer to the proposed drawing set.

Demolition & Strip-Out: Second Floor Level
Scale: 1:100 [A3]

Drawing Key:

- Application Site
- Existing Structure
- Demolition
- Strip Out Structure & Internal Finishes


A	17/12/24	Issued for PLANNING
/	13/11/24	Issued for CLIENT APPROVAL
Rev	Date	Description

ROSE
CHAPMAN
ARCHITECTS

PLANNING

Project	83 Cuckfield Road	Project Reference	24023
Client	Private		
Date	October 2024	Scale	1:100 @ A3

Drawn	Checked	Approved	Rev
NR	NR	NR	A
Title			
Existing Second Floor Plan & Demolition/Strip Out Works			
Drawing Number			
24023-EX-102			

 

This drawing is copyright of Rose Chapman Architects.
Do not scale from this drawing. All dimensions and levels to be checked on site by the contractor and such dimensions to be his responsibility. Report all drawing errors, omissions and discrepancies to the architect.

DISCLAIMER
This document may be issued in an editable digital CAD format to enable others to use it as background information to make alterations and/or additions. In that instance the file will be accompanied by a PDF version as a record of the original file. It is for those parties making such alterations and/or additions to ensure that they make use of current background information. Rose Chapman Architects accepts no liability for either: any such alterations and/or additions to the background information by others; or any other changes made by others to the architectural content of the background information itself.