




SITE PLAN 1:600

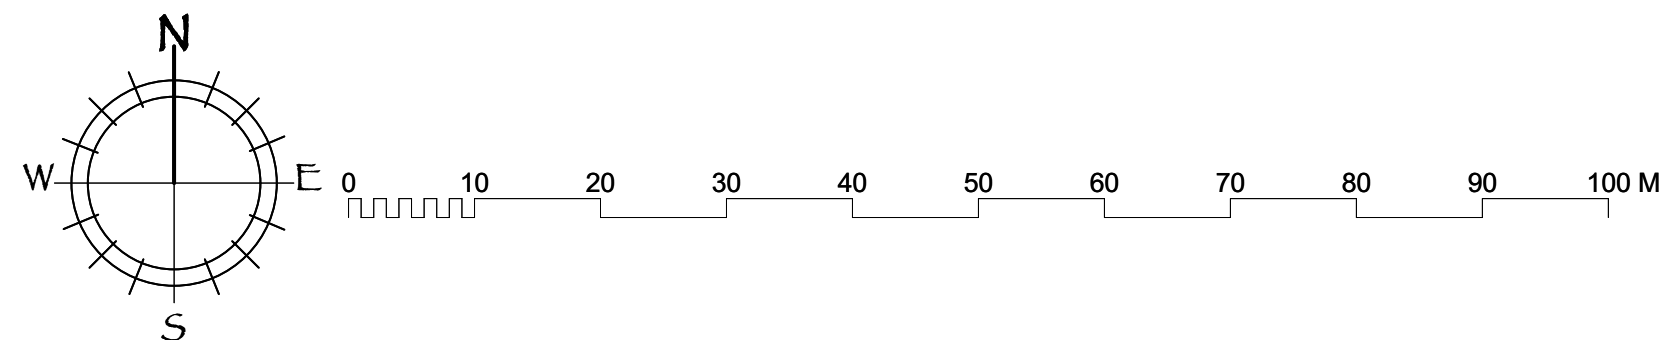

C	8.5.26	Roadside bin collection area added
B	6.5.26	Blue Line Added
A	30.4.26	Client amendments
Rev	Date	Description

Client
SHIRE BARNS LTD
Project
LAND AT 'THE BYRE'
THE STREET
BOLNEY
Drawing
PROPOSED SITE PLAN

Scale	Status	Date
1:600 @A3	PLANNING	25.3.26
Drawing No.	Revision	

327-P3 C