



1. CONTRACTOR IS RESPONSIBLE FOR ALL SETTING OUT AND MUST CHECK DIMENSIONS ON SITE BEFORE WORK IS PUT IN HAND
2. WRITTEN DIMENSIONS ONLY TO BE TAKEN THIS DRAWING MUST NOT BE SCALED
3. ANY CHANGES TO BE IMMEDIATELY NOTIFIED OF SUSPECTED OMISSIONS OR DISCREPANCIES

REVISIONS	
1	ISSUED - CLIENT COMMENT
2	ISSUED - CLIENT COMMENT
3	ISSUED - CLIENT COMMENT

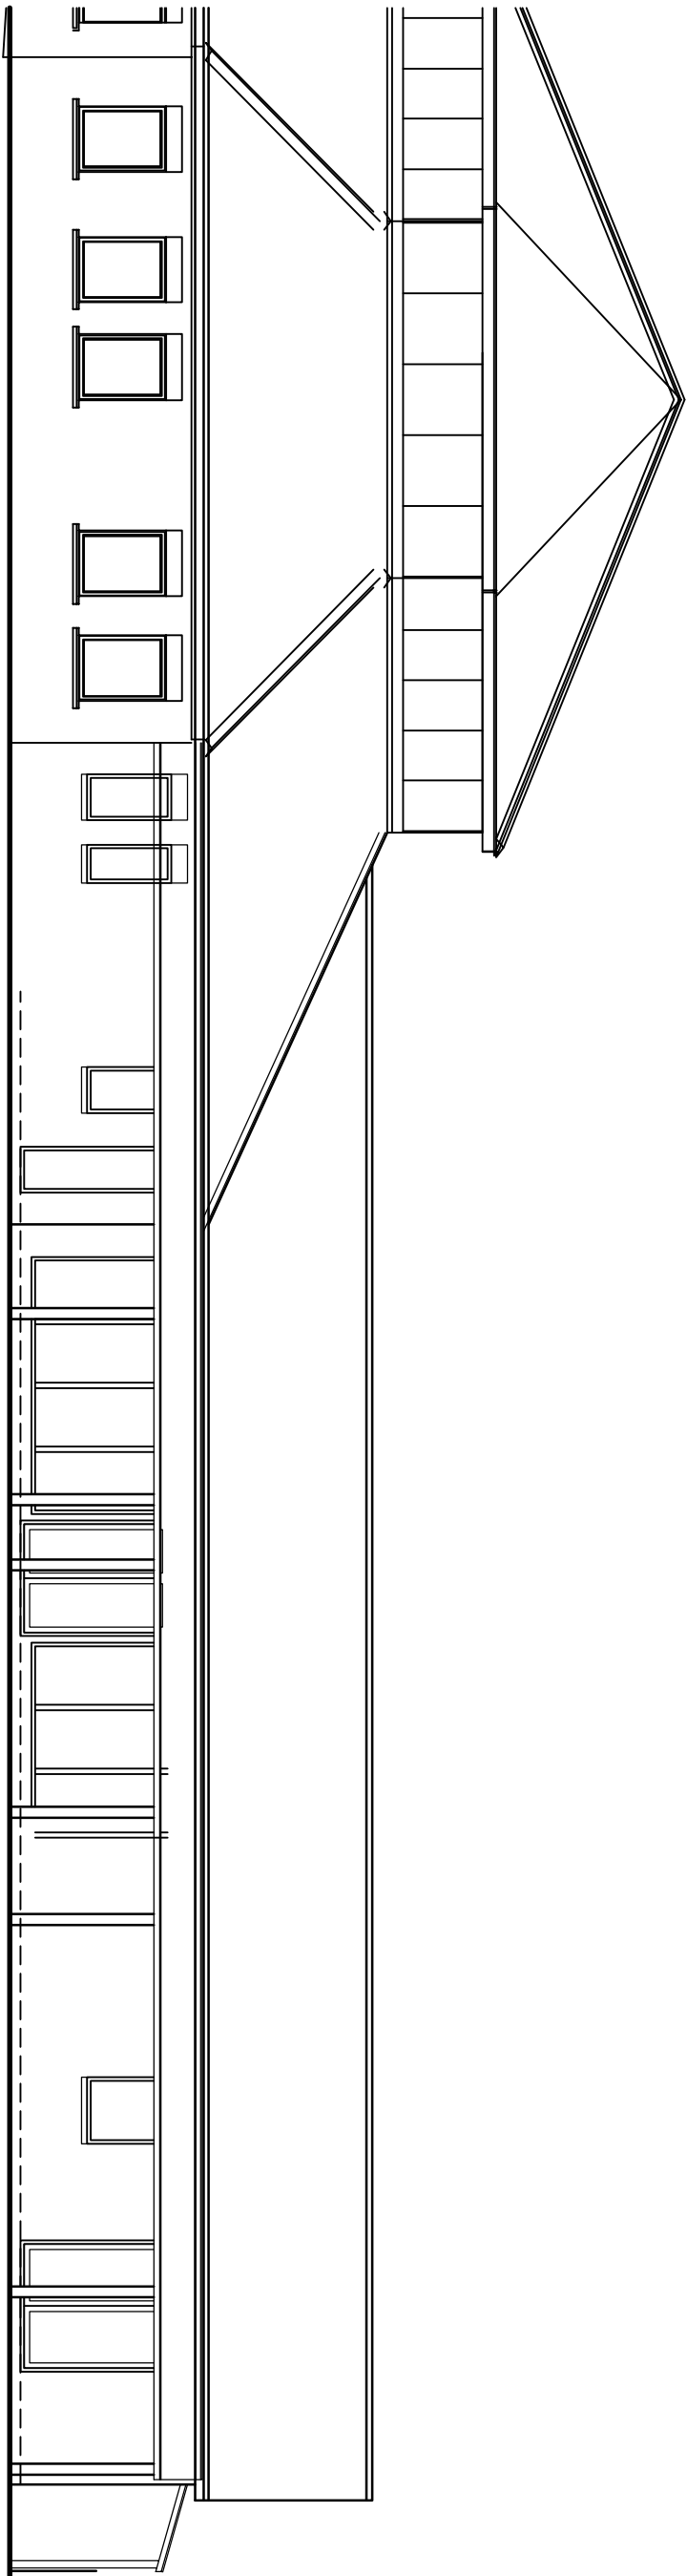


Front (West) Elevation @ 1:100


0 1 2 3 4 5m

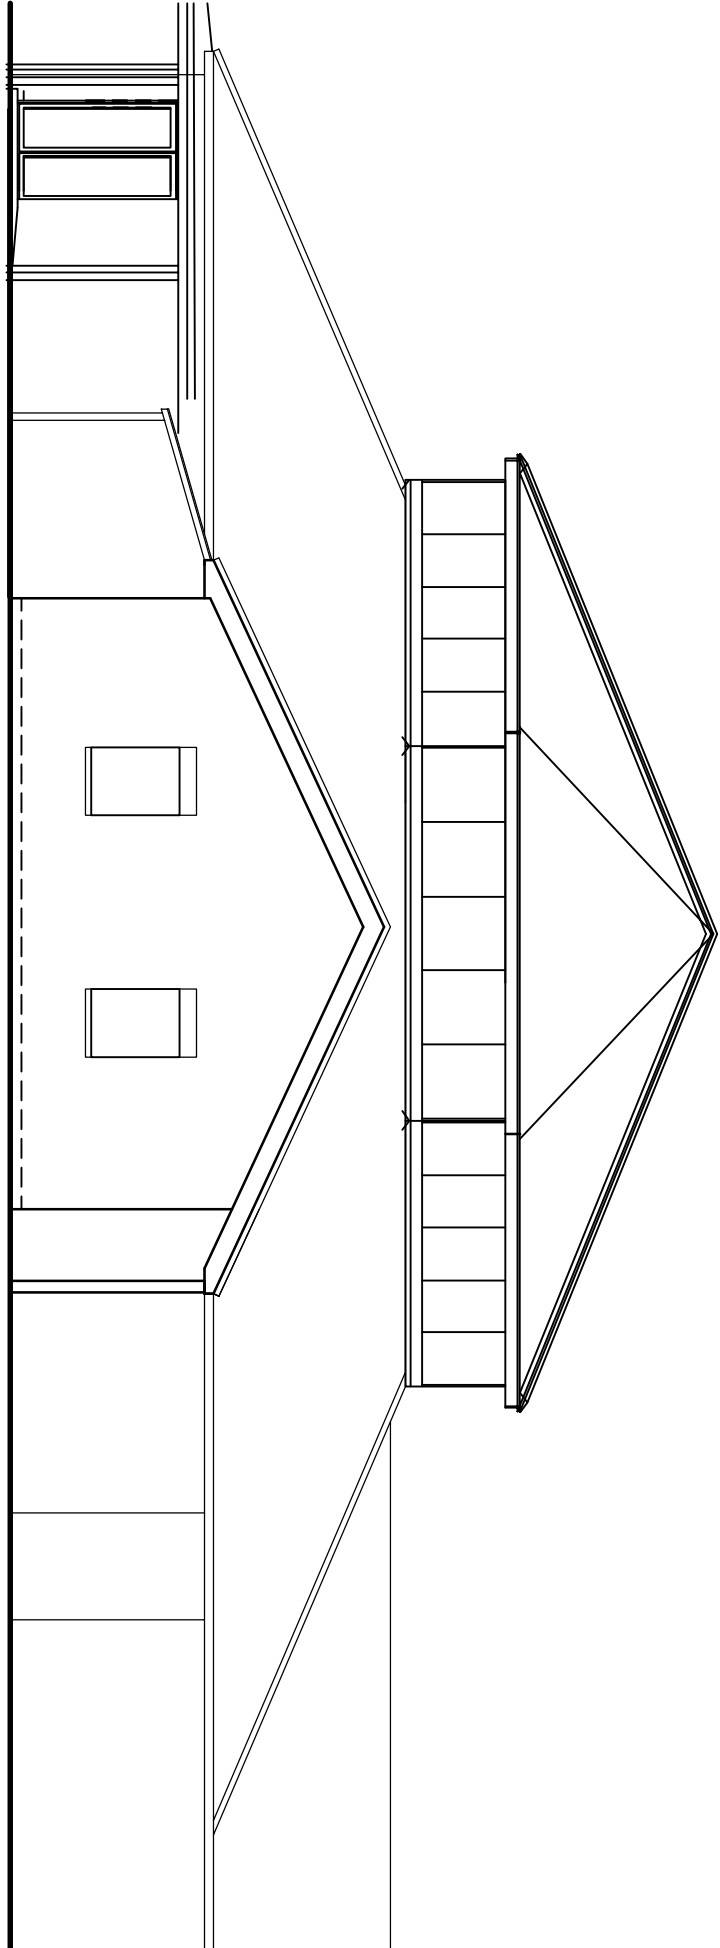


Side (South) Elevation @ 1:100

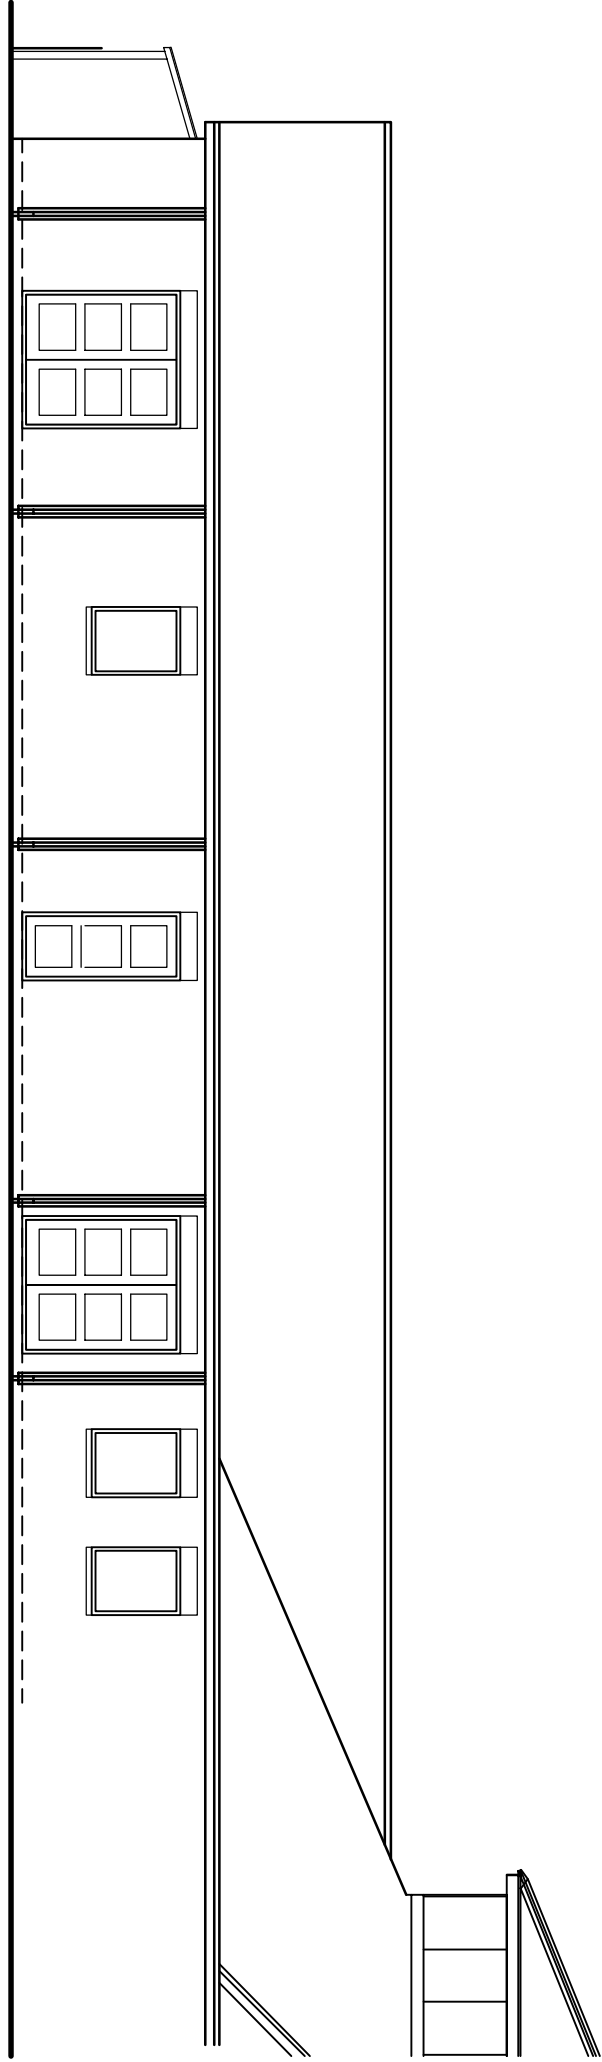

Rear (East) Elevation @ 1:100

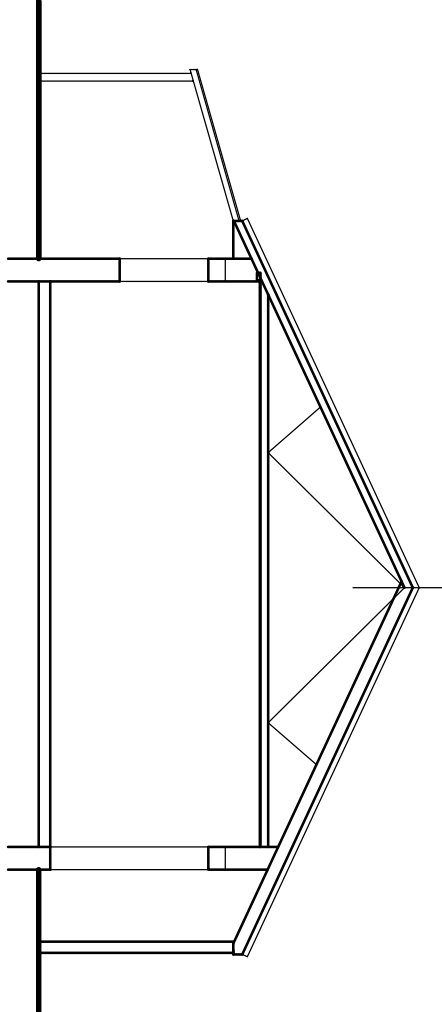


Section @ 1:100

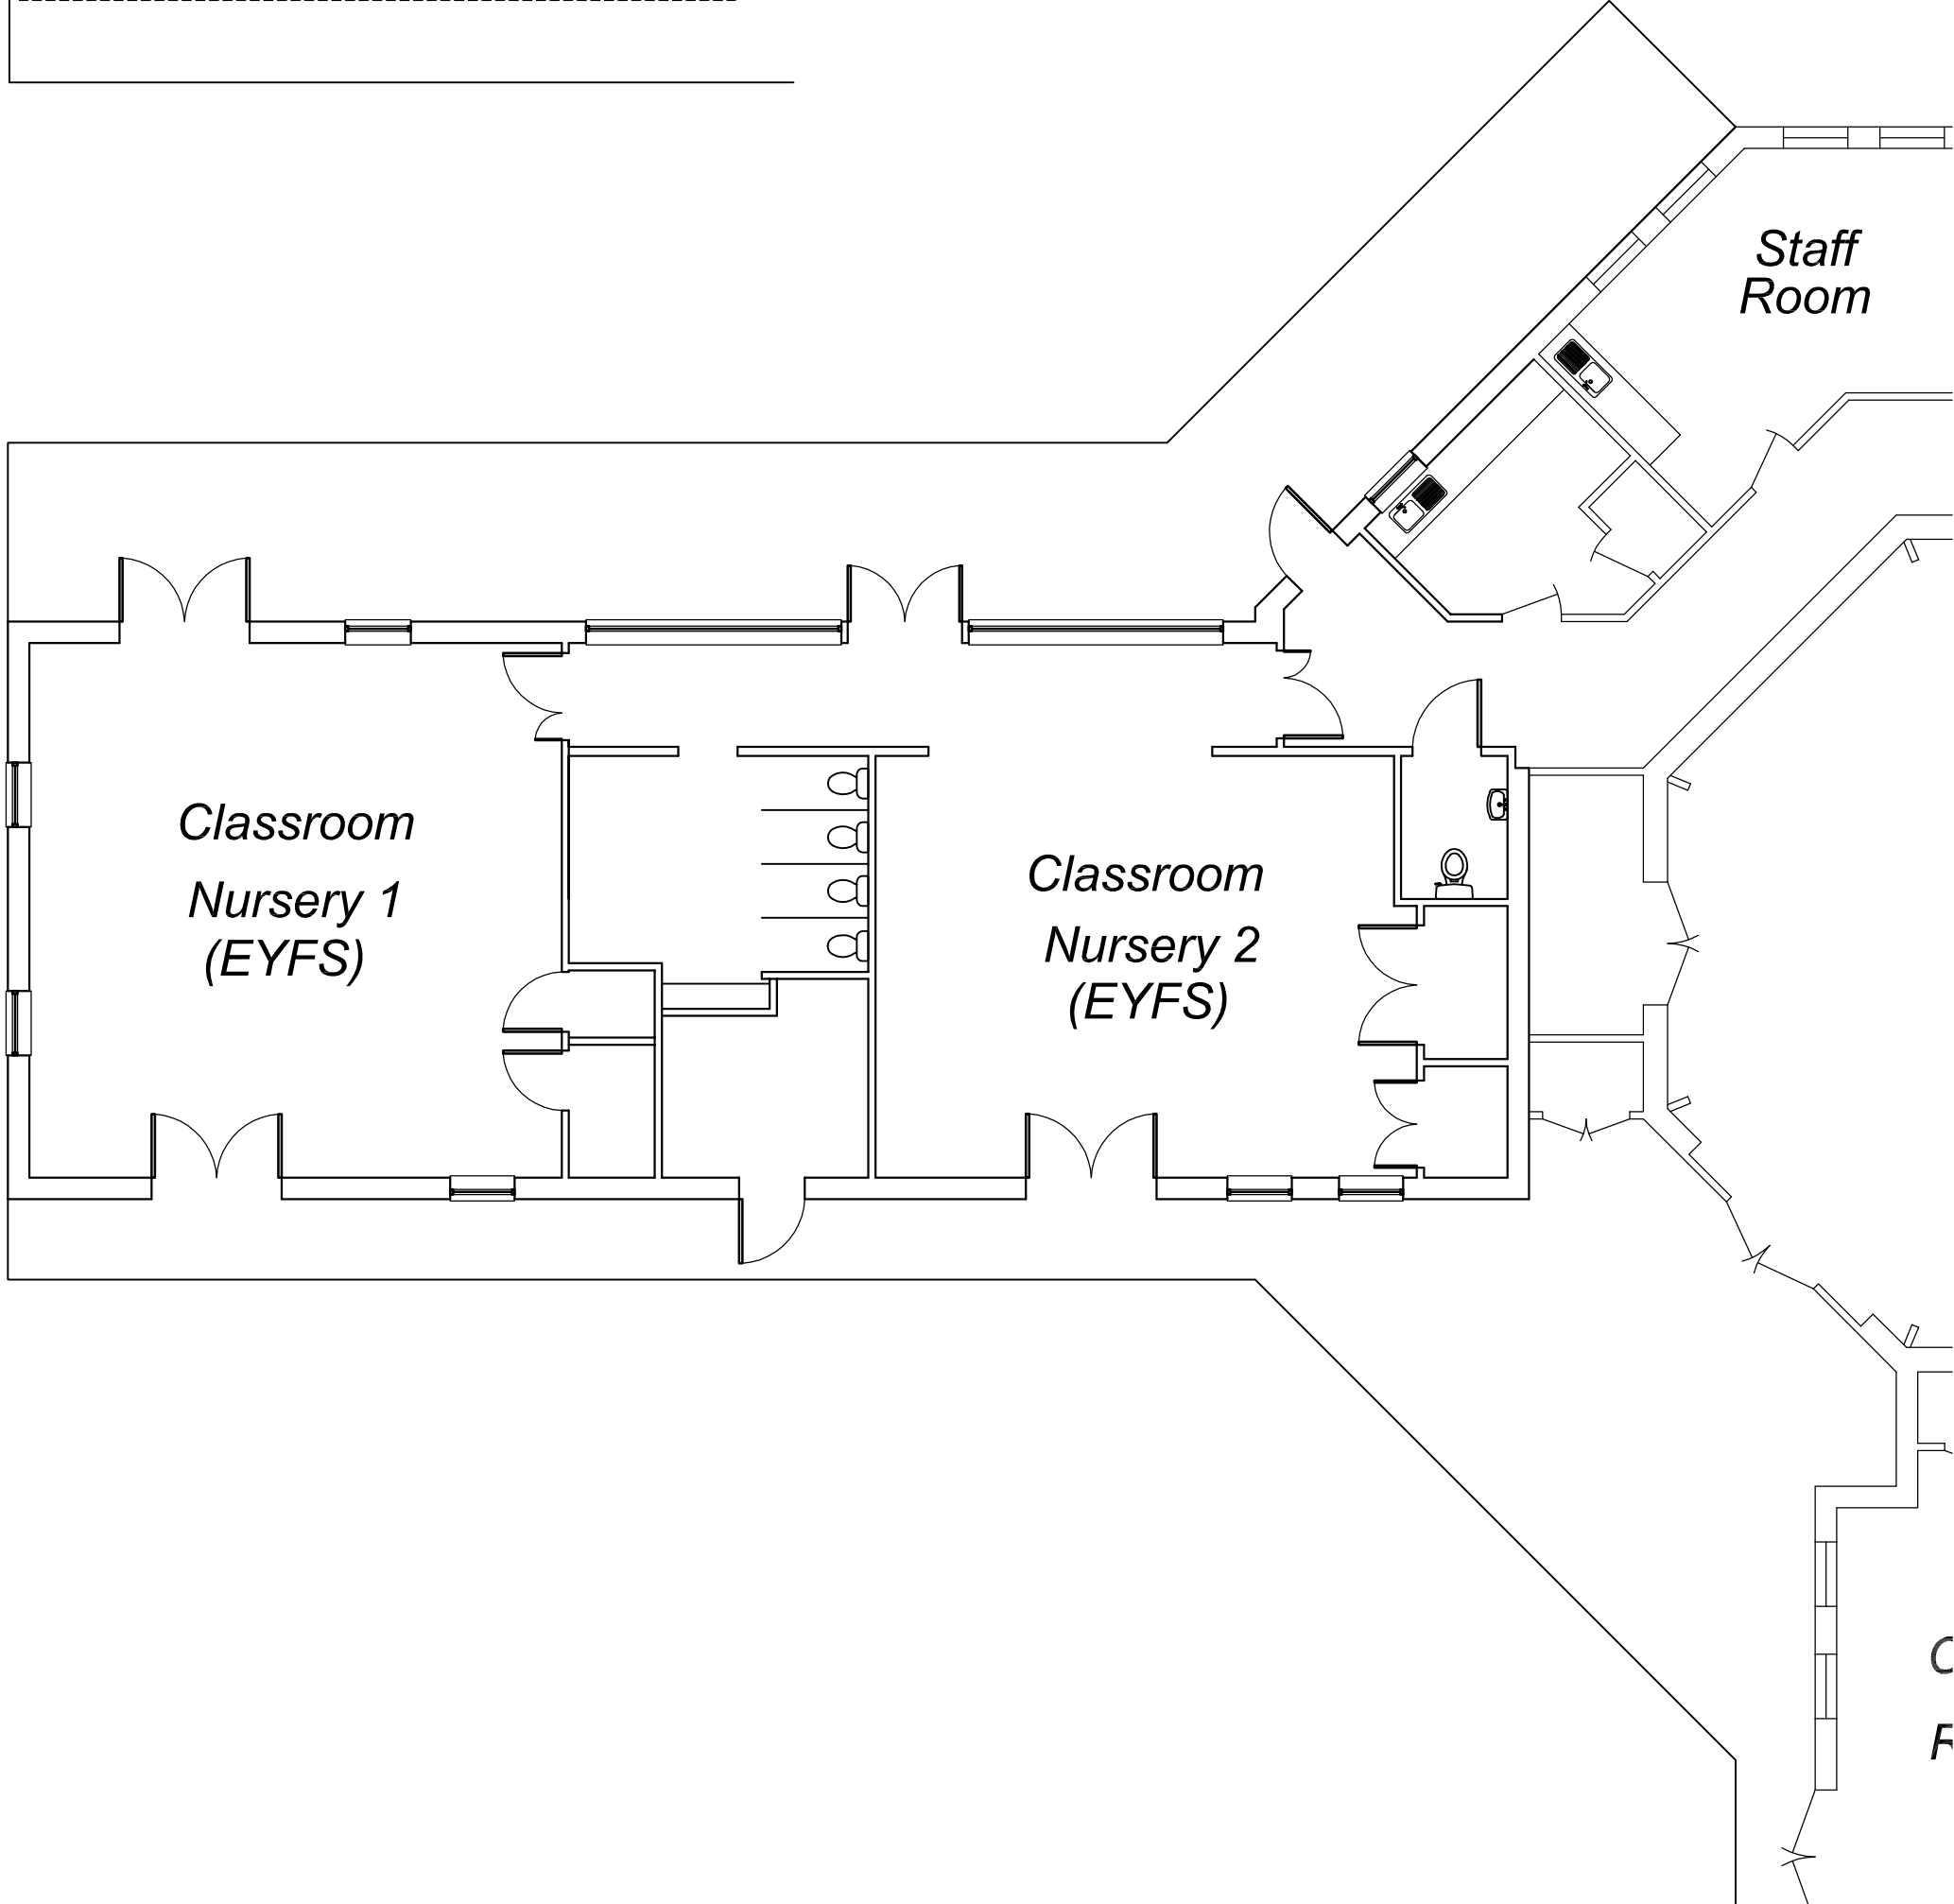

Partial

Roof Plan @ 1:100

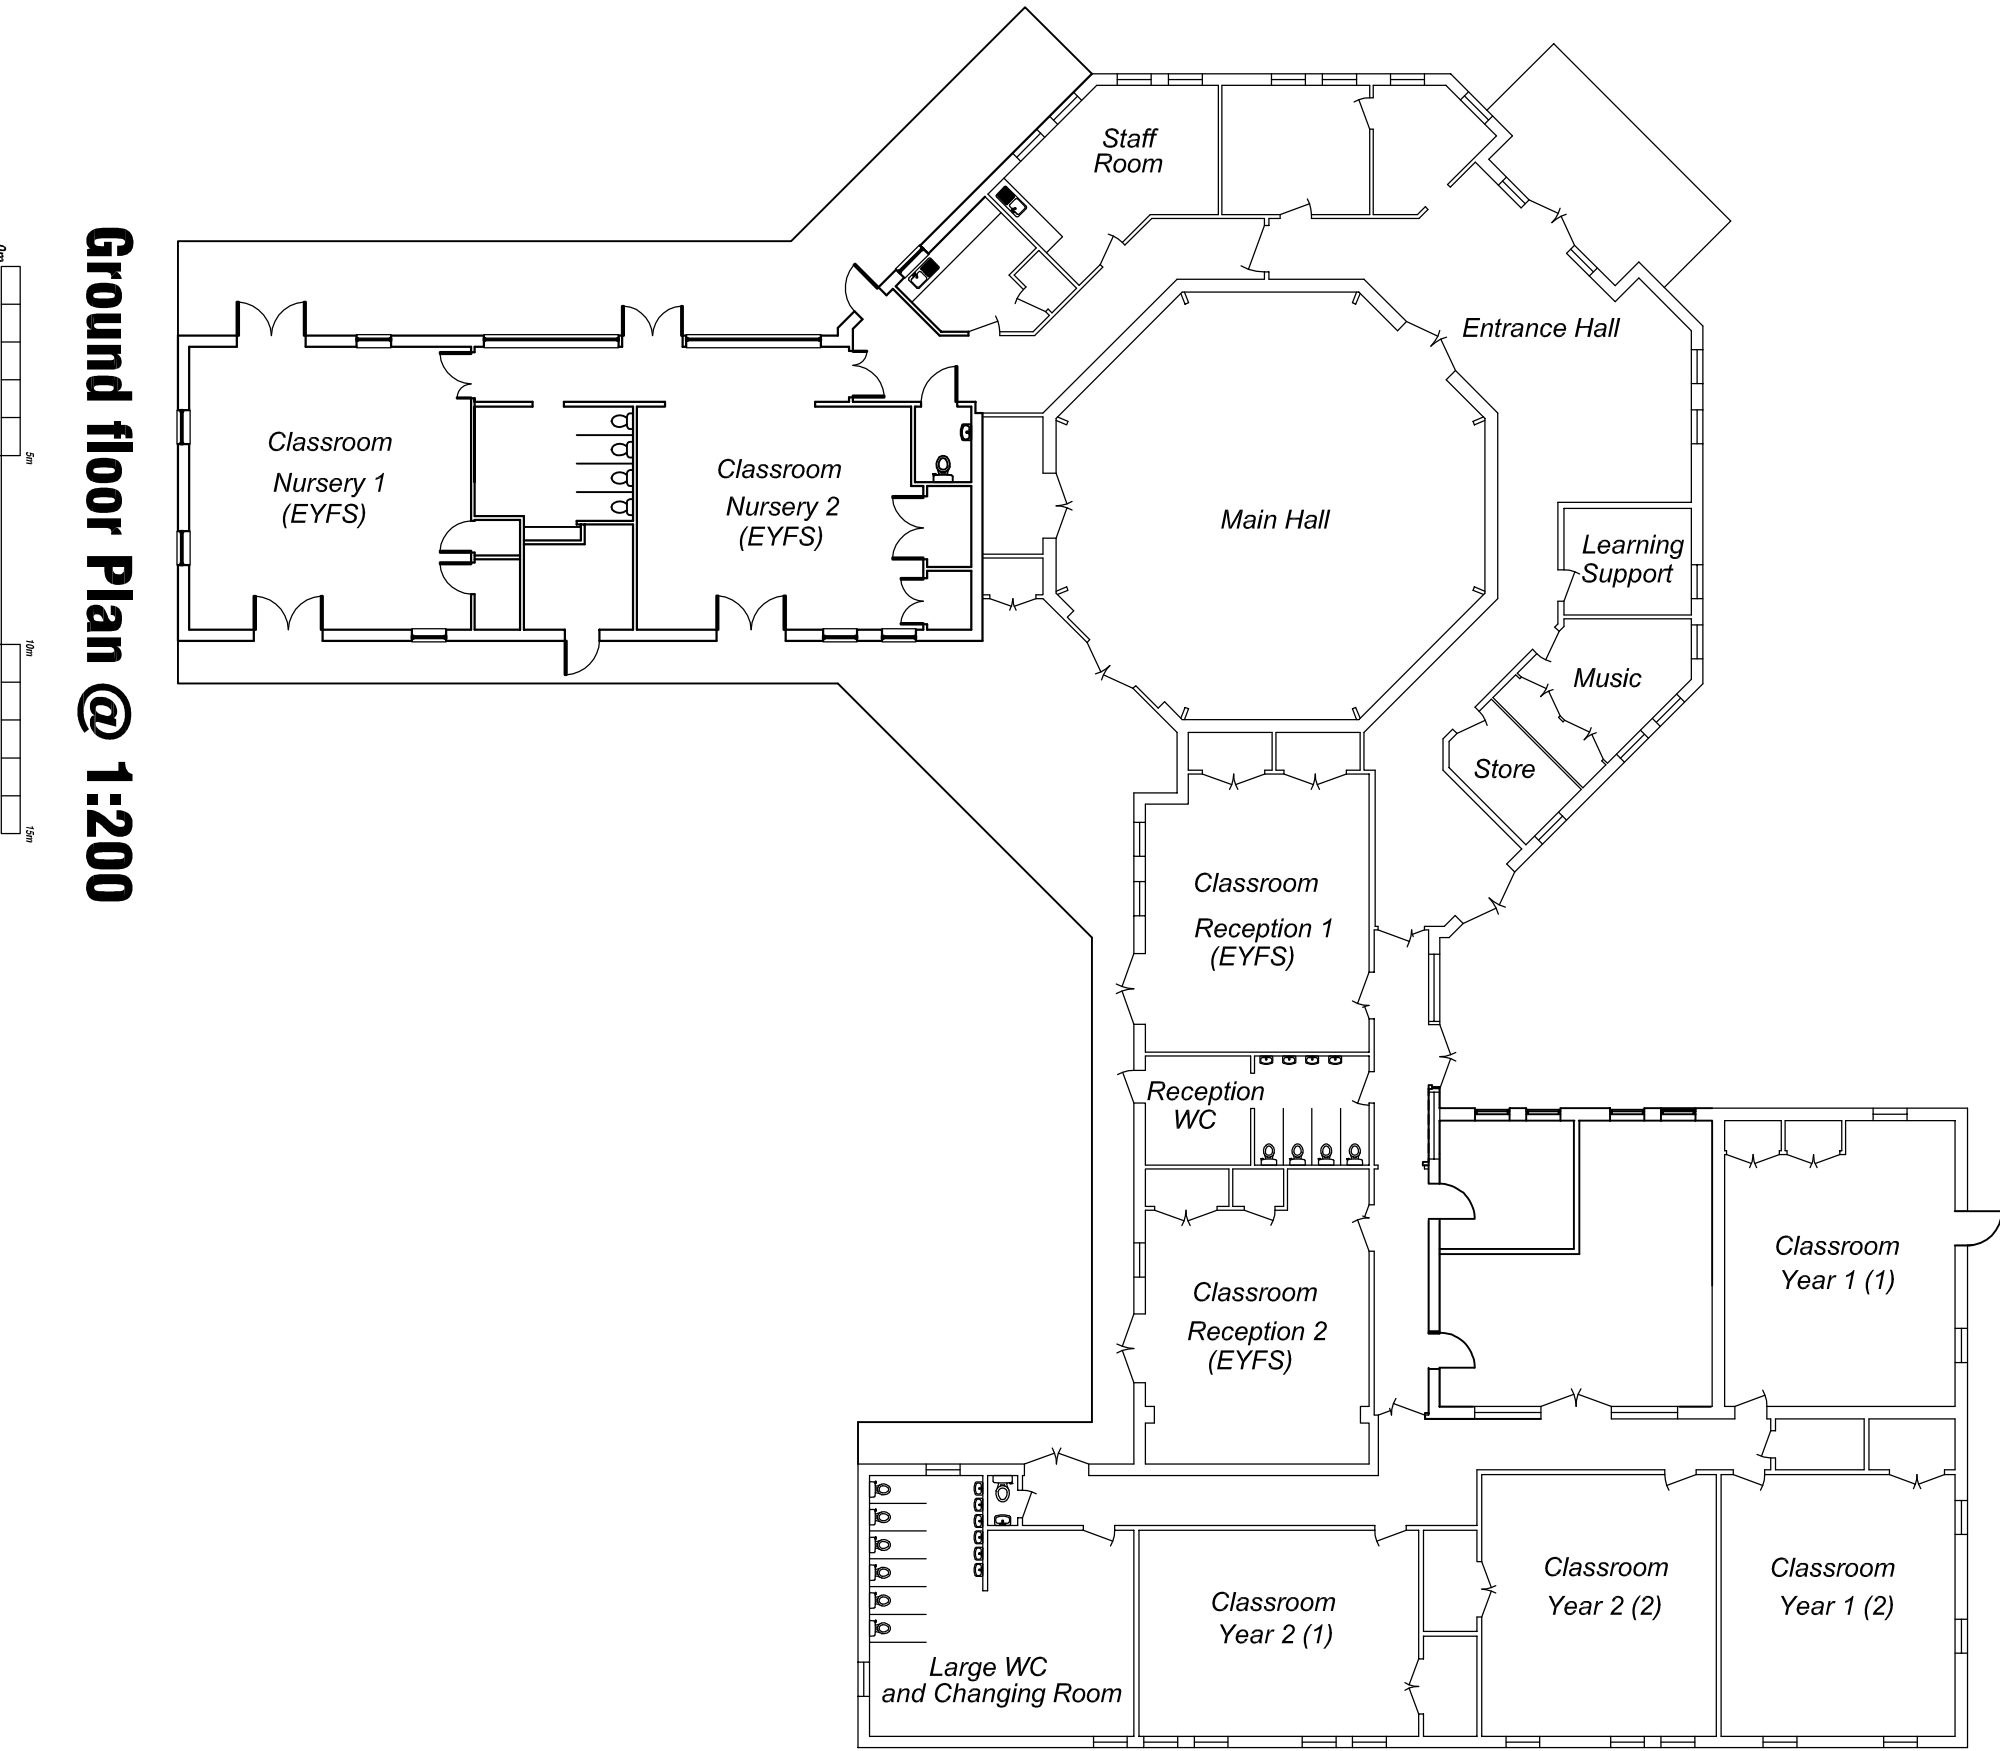

Ground floor Plan @ 1:200

JNA ARCHITECTS

CHARTERED ARCHITECTS

14a Brighton Road, Southgate
Crawley, West Sussex, RH10 6AA
Tel: 01293 439323 FAX: 01293 530160
www.jna-architects.co.uk

PROJECT

Brambletye School
Lewes Road
East Grinstead, West Sussex
RH19 3PD

Existing - Plans and Elevations

Early Years – Pre Prep
First floor roof extension

SCALE	DWG. NO.	REV.
AS SHOWN	J1657-01	B
DATE	JUN '26	
DRAWN	JN	