
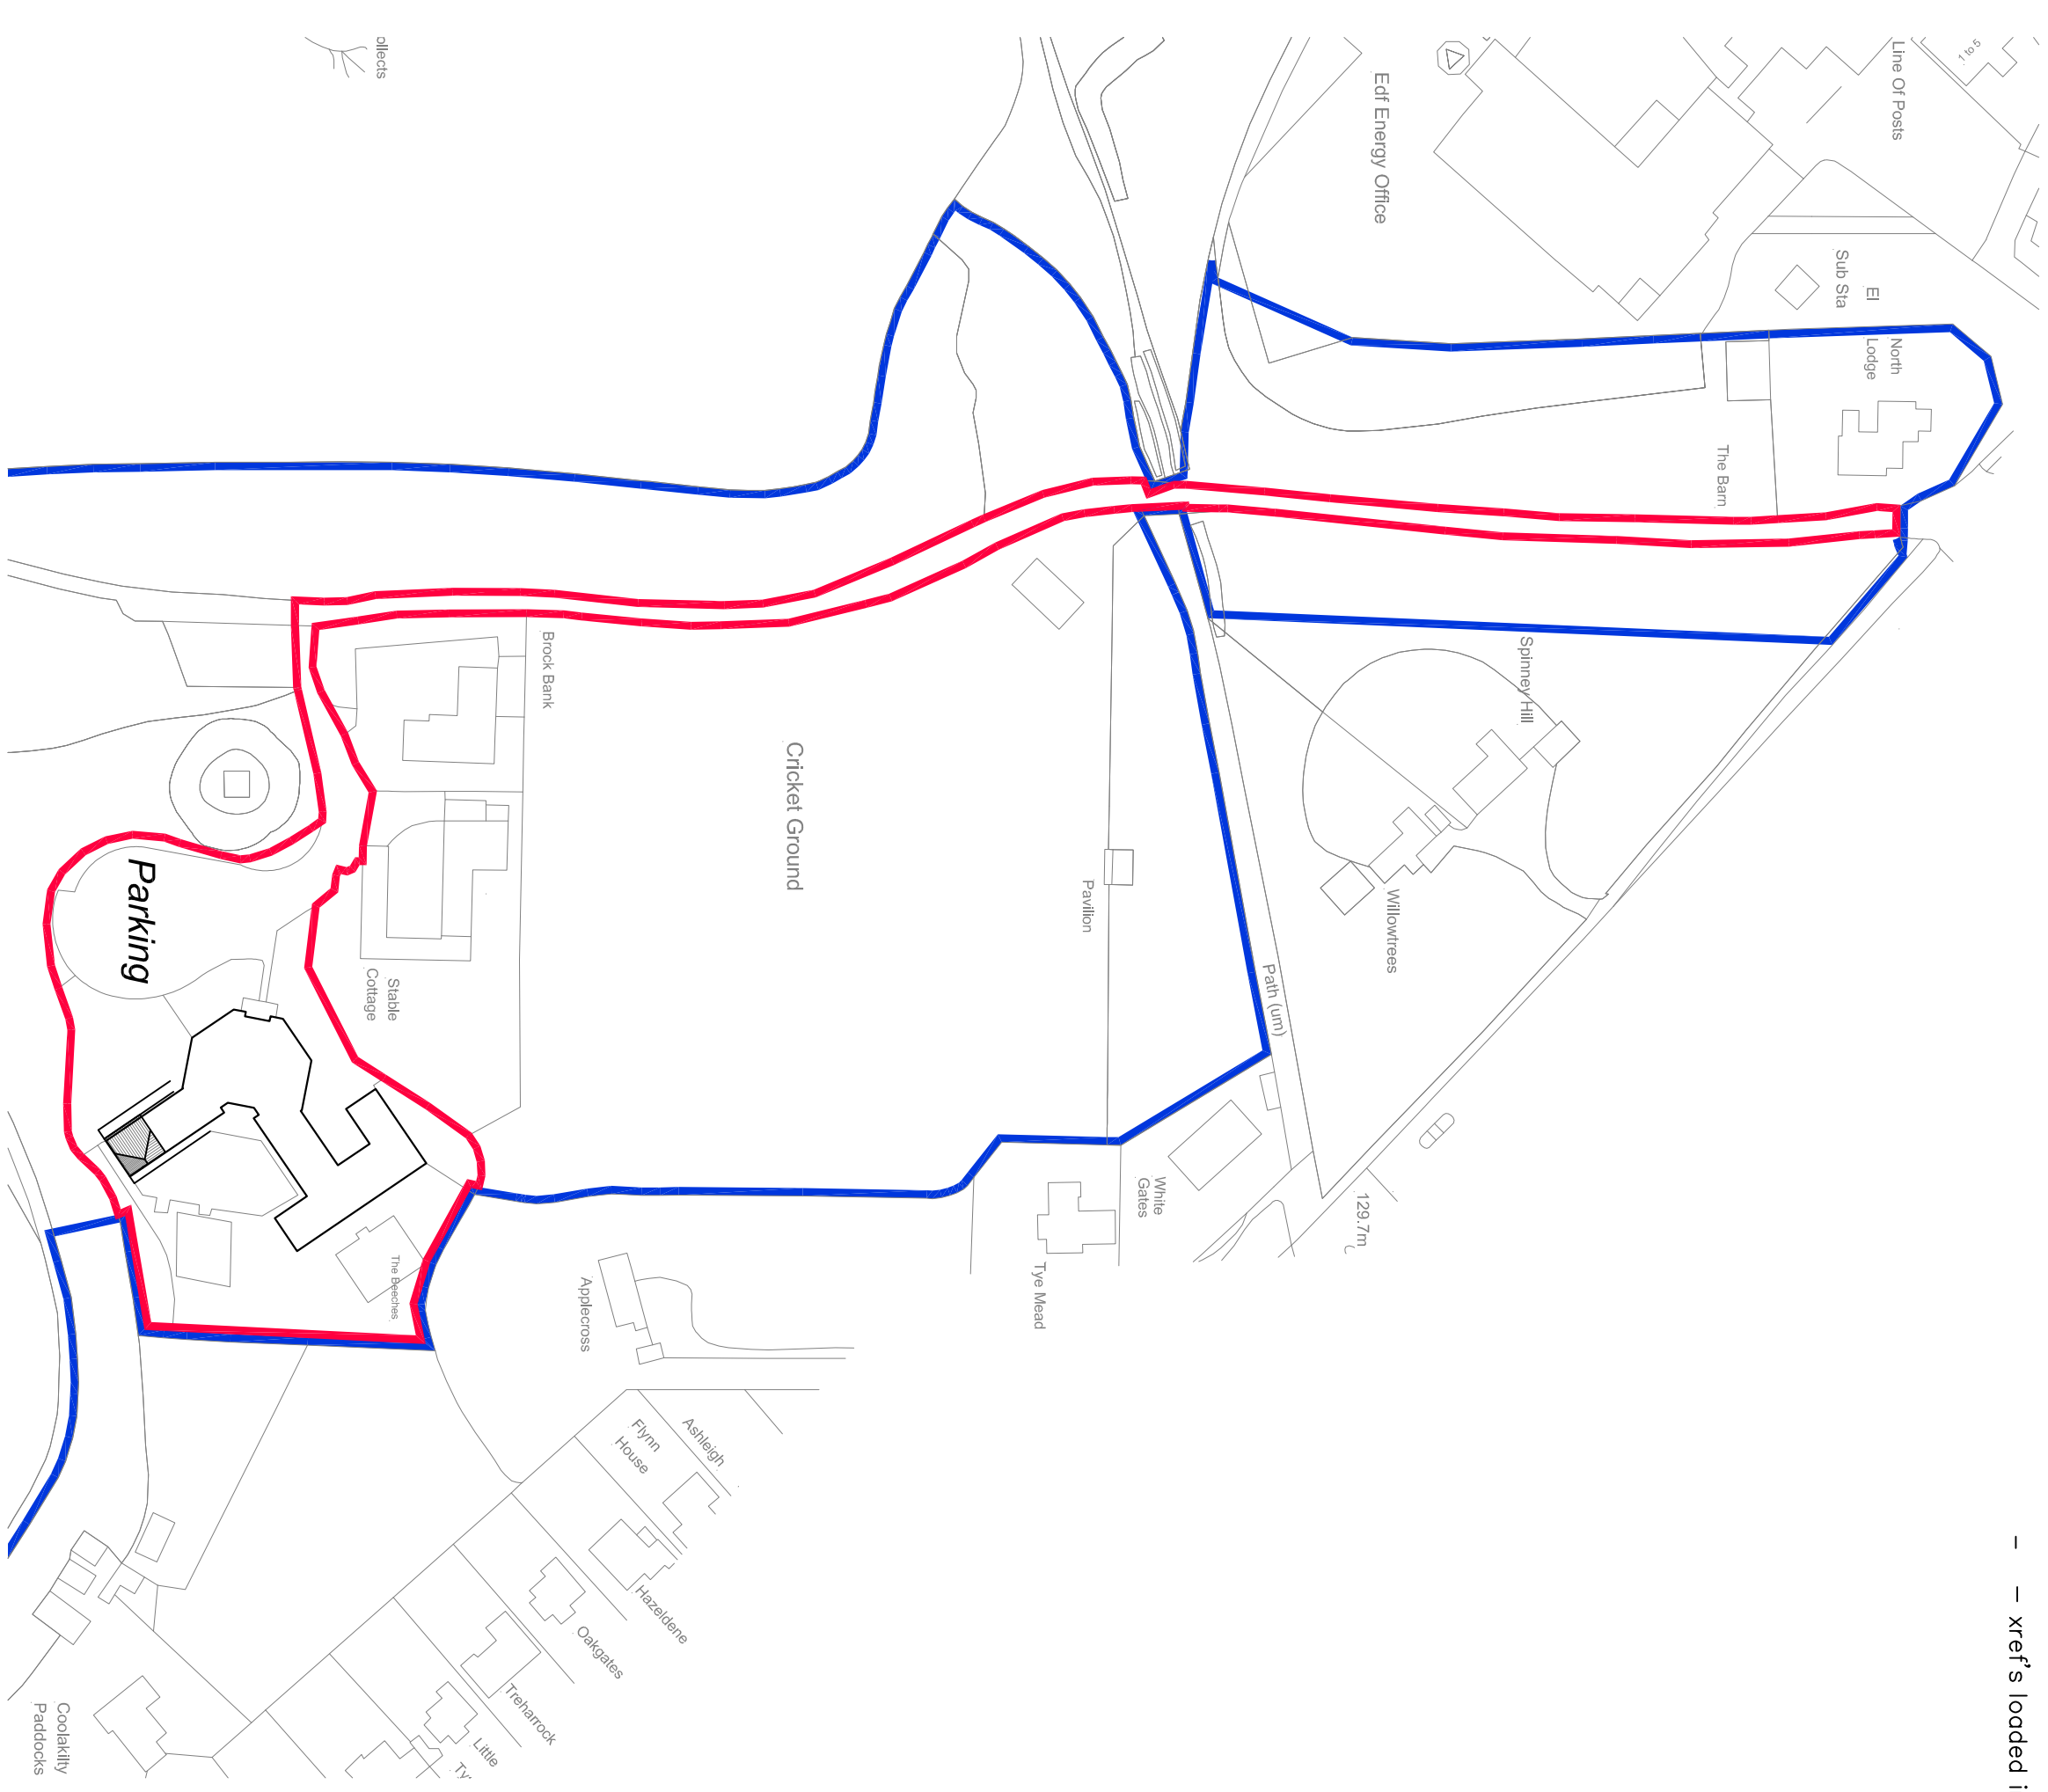




1. CONTRACTOR IS RESPONSIBLE FOR ALL SETTING OUT AND MUST CHECK DIMENSIONS ON SITE BEFORE WORK IS PUT IN HAND
2. WRITTEN DIMENSIONS ONLY TO BE TAKEN
THIS DRAWING MUST NOT BE SCALED
Drawing can be scaled for plotting
3. ARCHITECT TO BE IMMEDIATELY NOTIFIED OF SUSPECTED OMISSIONS OR DISCREPANCIES

REVISIONS	
A	Revised to client comment 24.02.26
B	Planning issue 03.03.26



- xref's loaded in file:

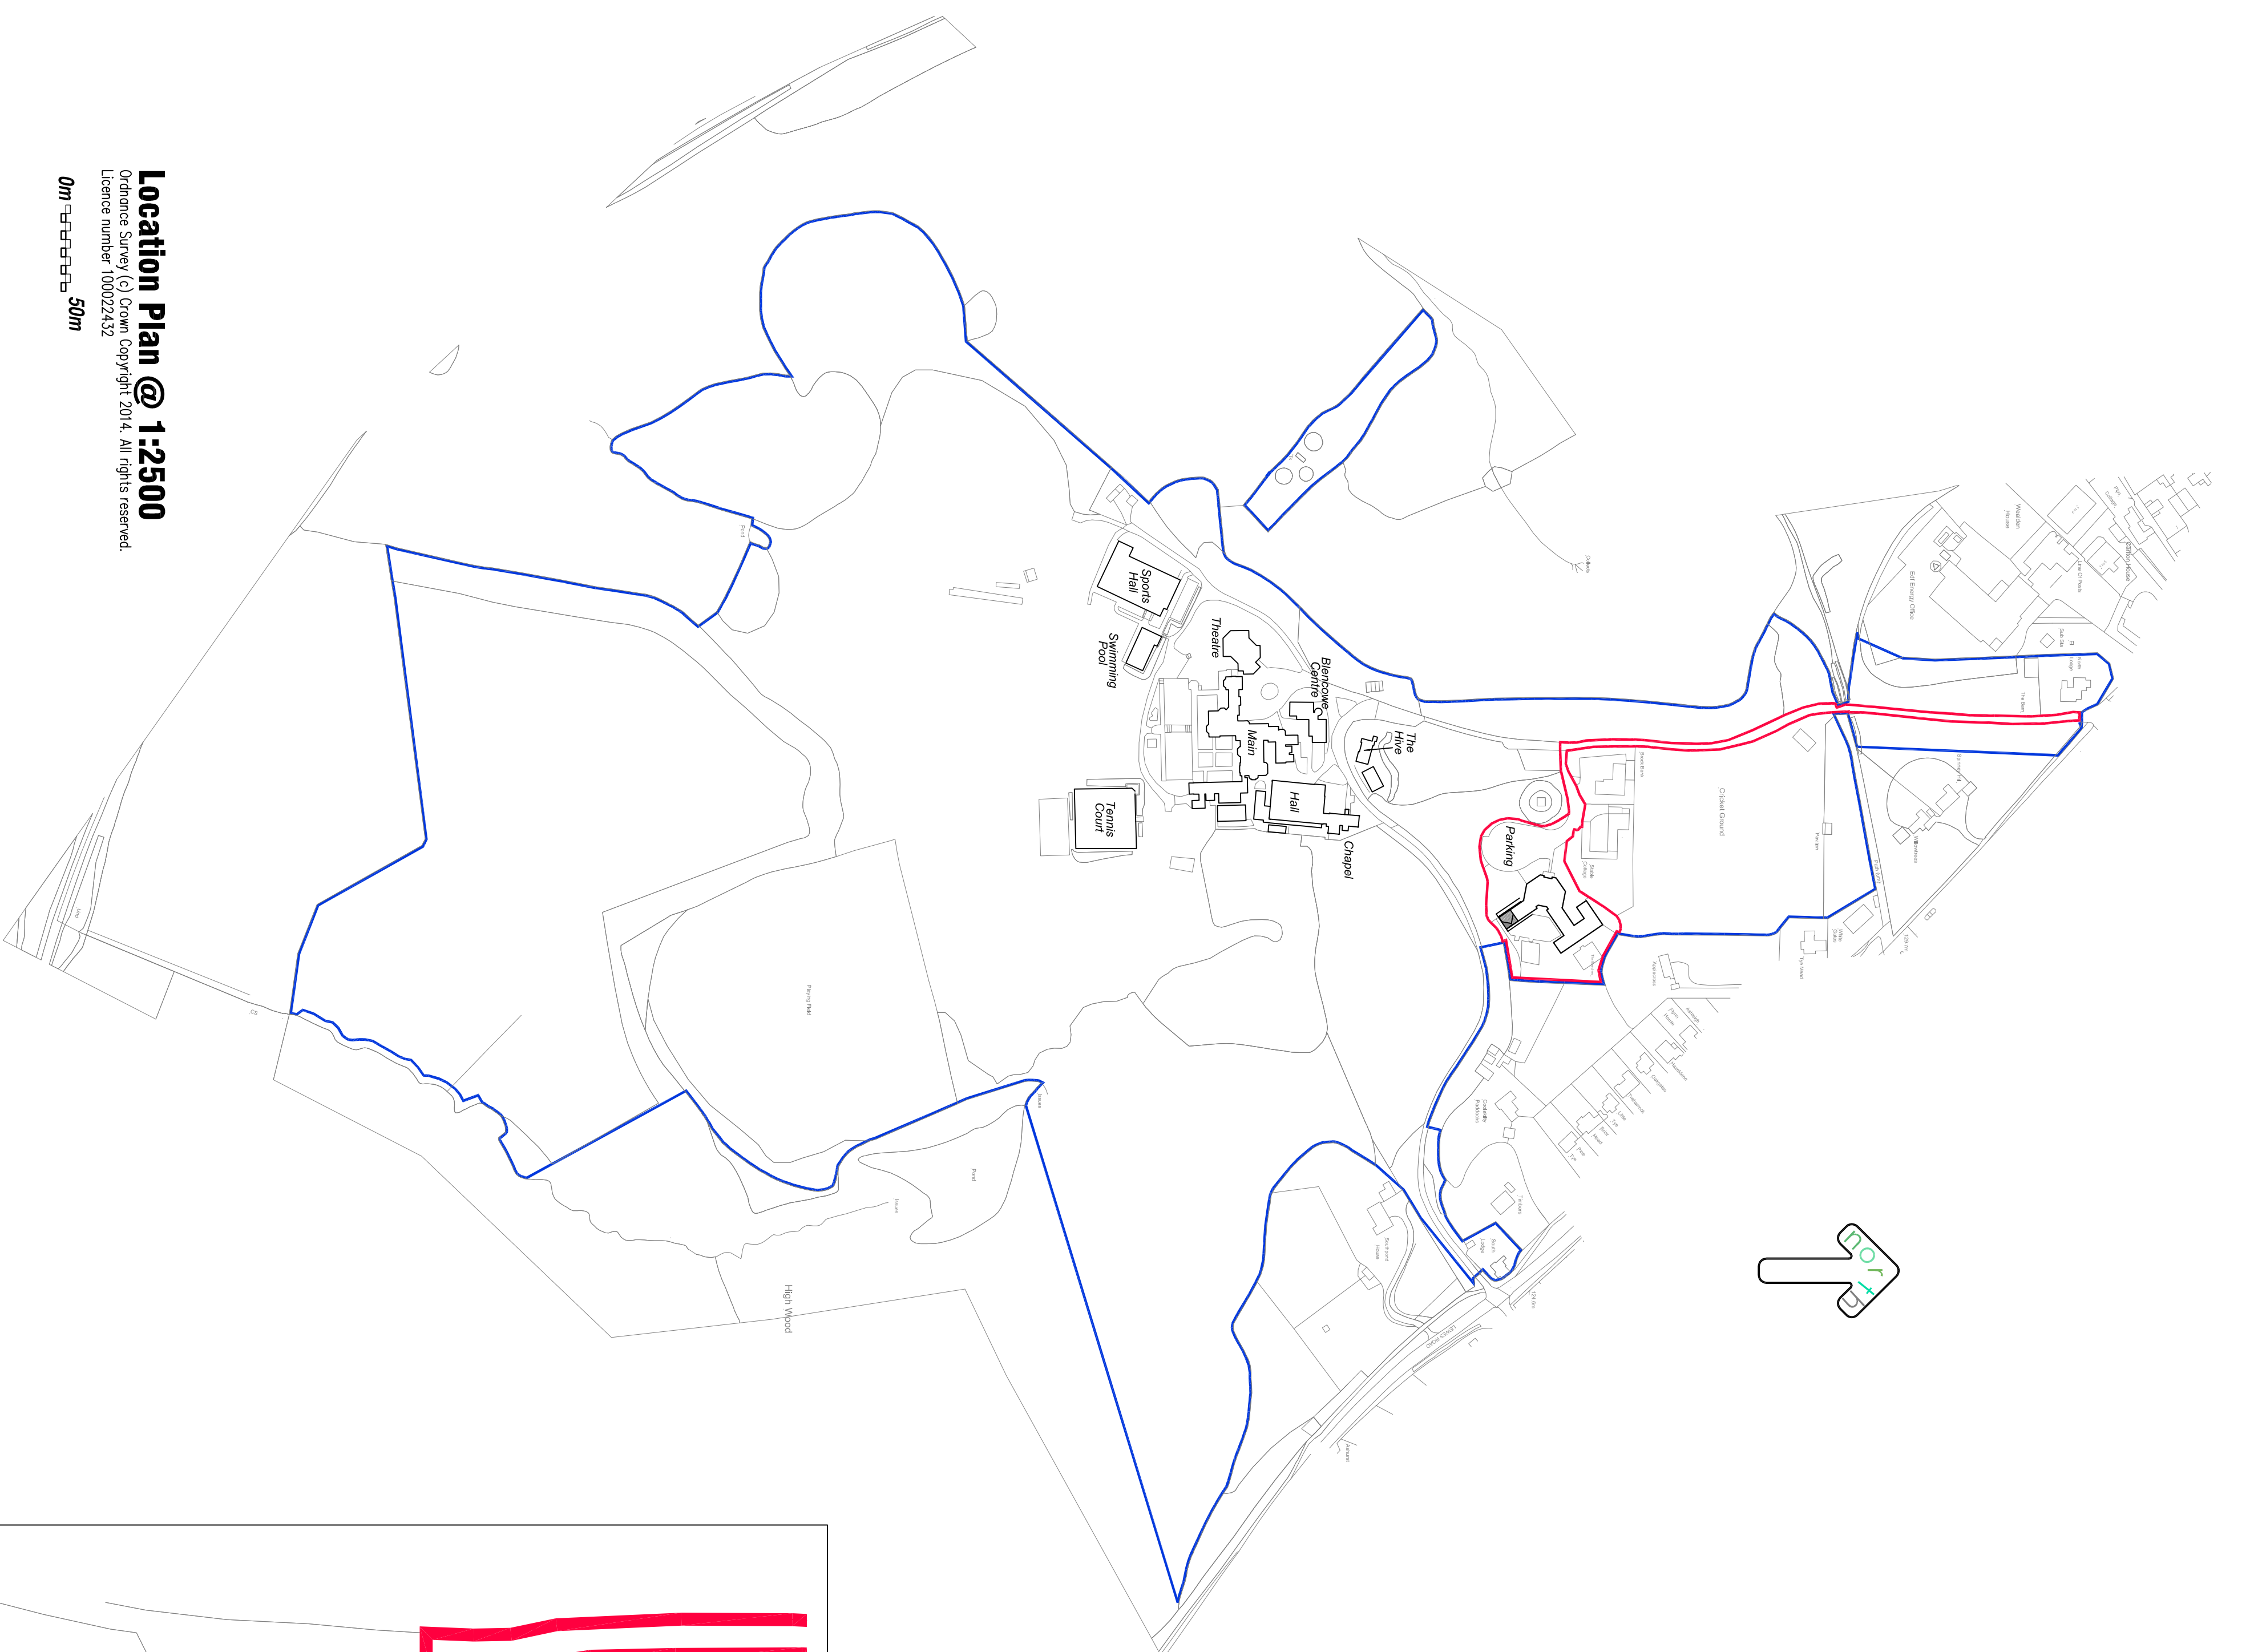

Location Plan @ 1:1250
Ordnance Survey (c) Crown Copyright 2014. All rights reserved.
Licence number 100022432

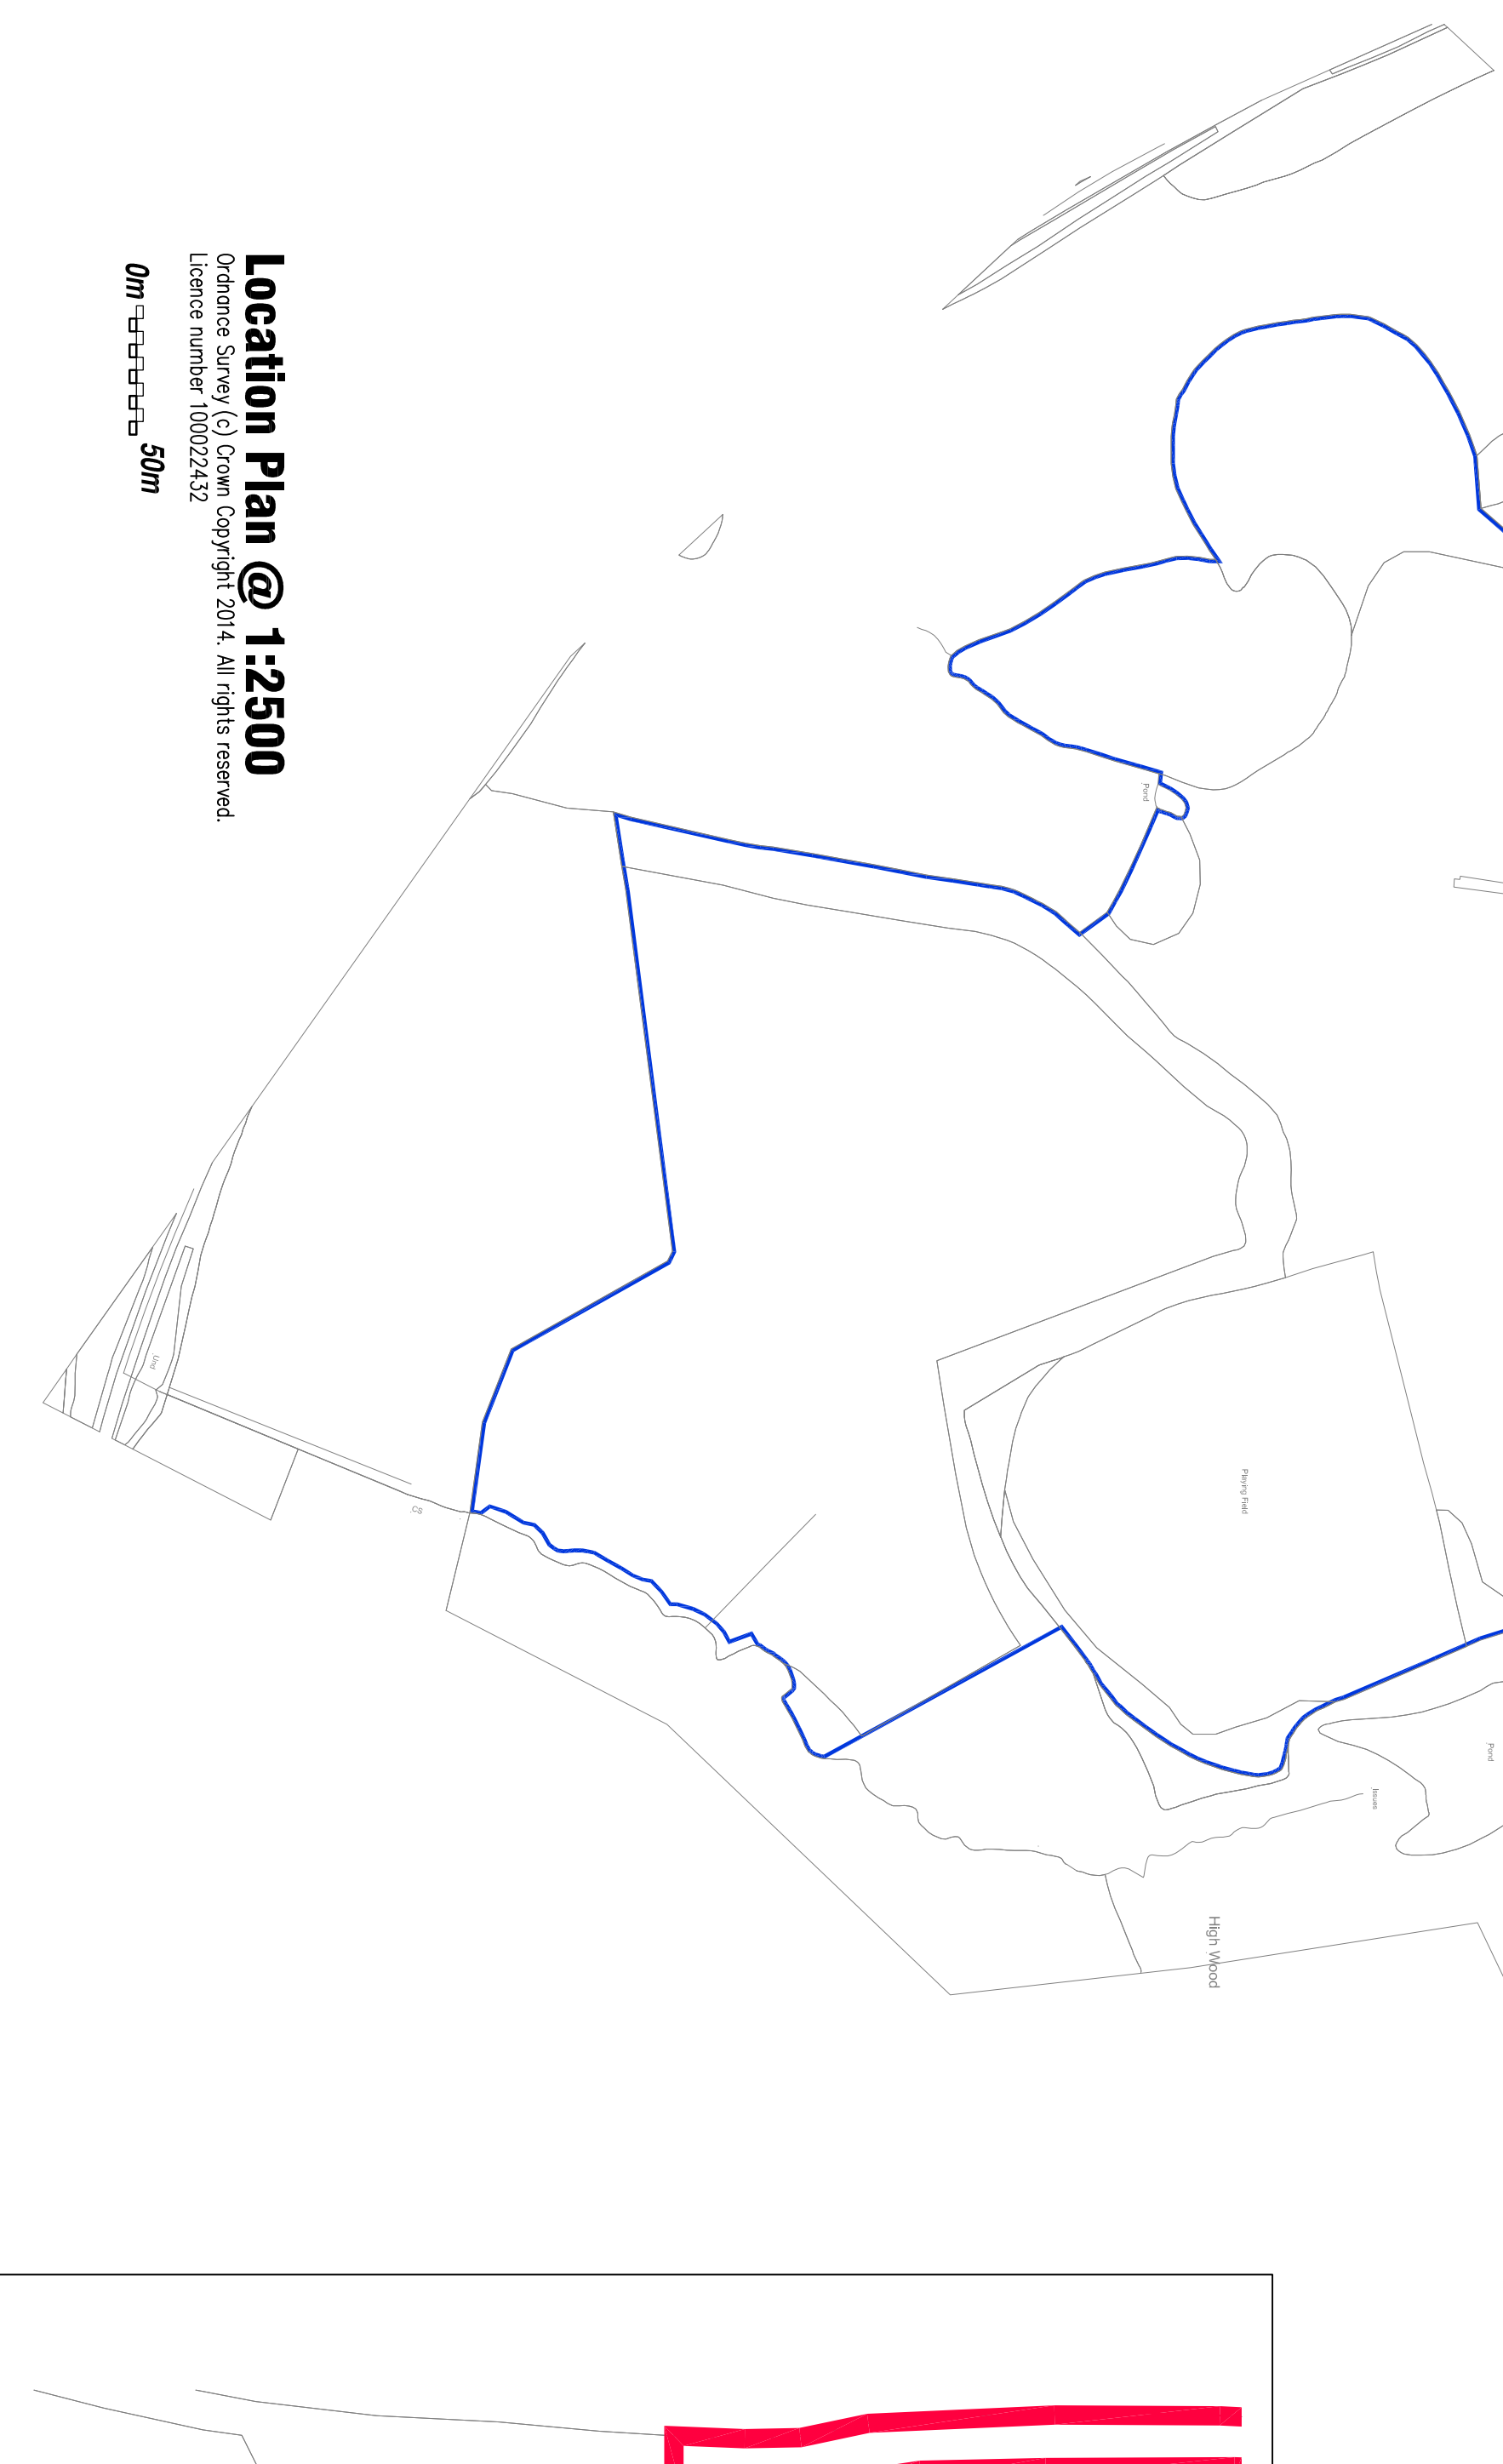 

Block Plan @ 1:500

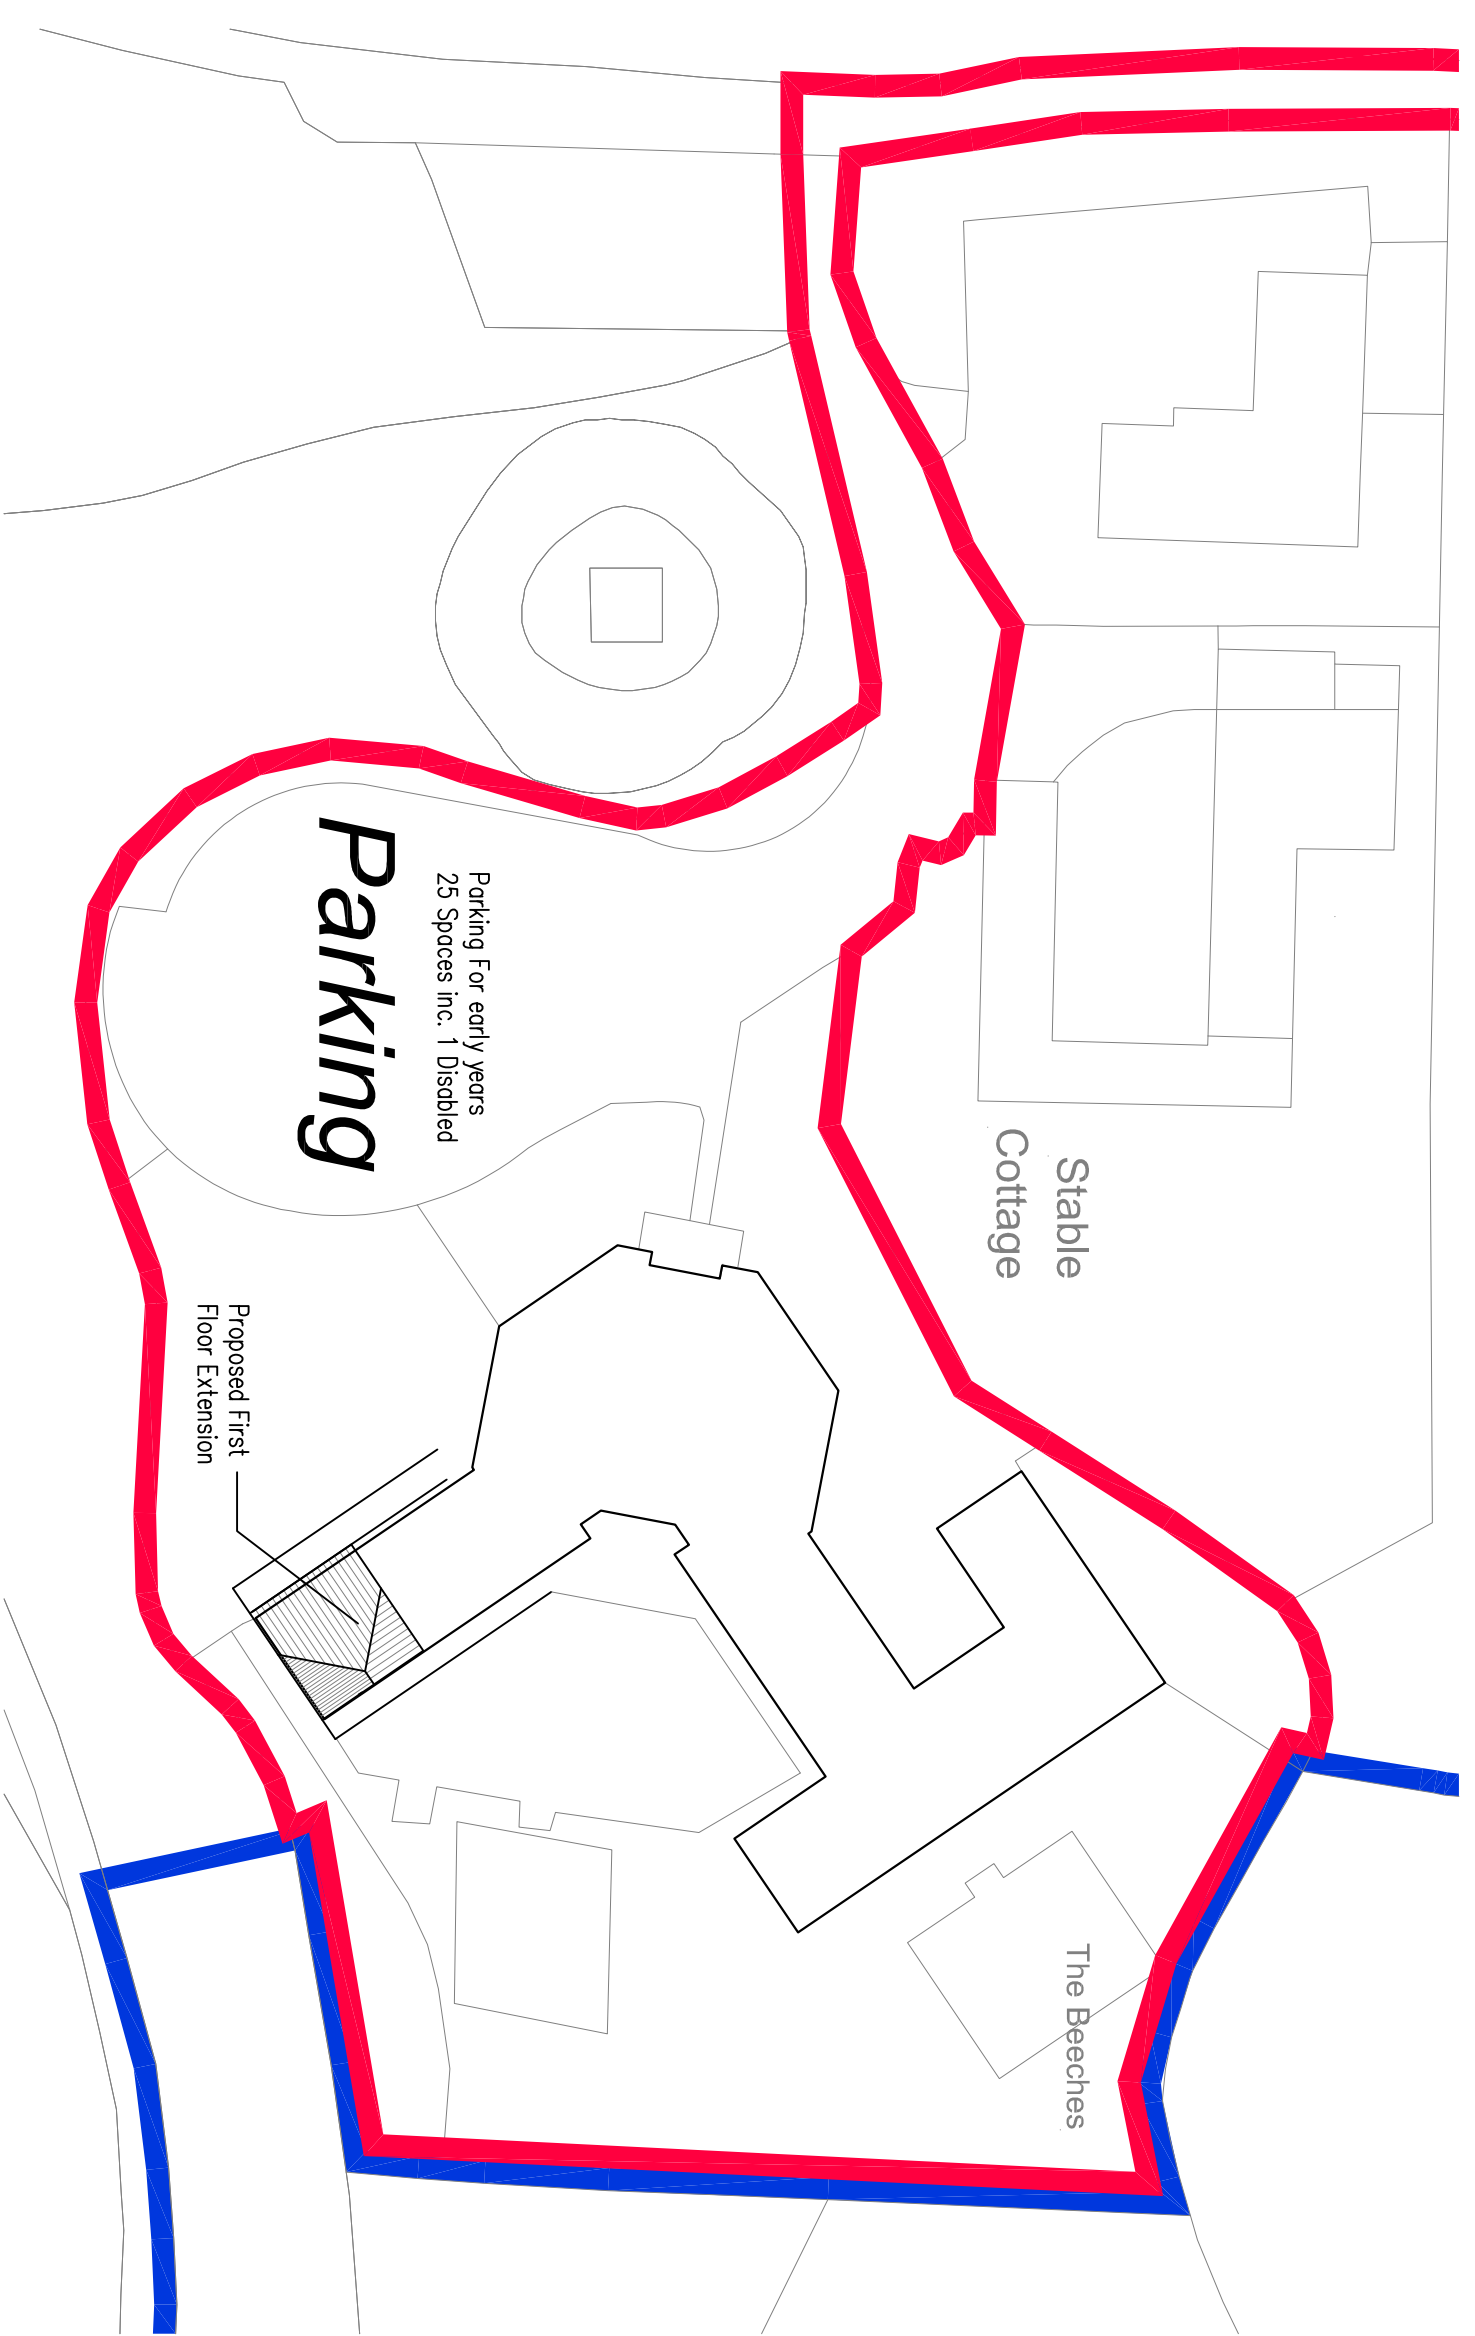 

JNA ARCHITECTS

CHARTERED ARCHITECTS

14a Brighthelm Road, Southgate
Crawley, West Sussex, RH10 6AA
Tel: 01293 439323 FAX: 01293 530160
www.jma-architects.co.uk

www.jna-architects.co.uk

PROJECT

Brambletye School
Lewes Road
East Grinstead, West Sussex
RH19 3PD

Site Plans

Early Years – Pre Prep
First floor roof extension

SCALE	as shown	DRG. NO.	REV.
DATE	Jan '26	J1657-03 B	
DRAWN	JN		