


— xref's loaded in file:


1. CONTRACTOR IS RESPONSIBLE FOR ALL SETTING BEFORE WORK IS PUT IN HAND
2. WRITTEN DIMENSIONS ONLY TO BE TAKEN
3. ANY DISCREPANCIES MUST BE IMMEDIATELY NOTIFIED OF SUSPECTED OMISSIONS OR DISCREPANCIES

REVISIONS	
1	ISSUED CLIENT COMMENT
2	ISSUED ISSUE
3	ISSUED ISSUE

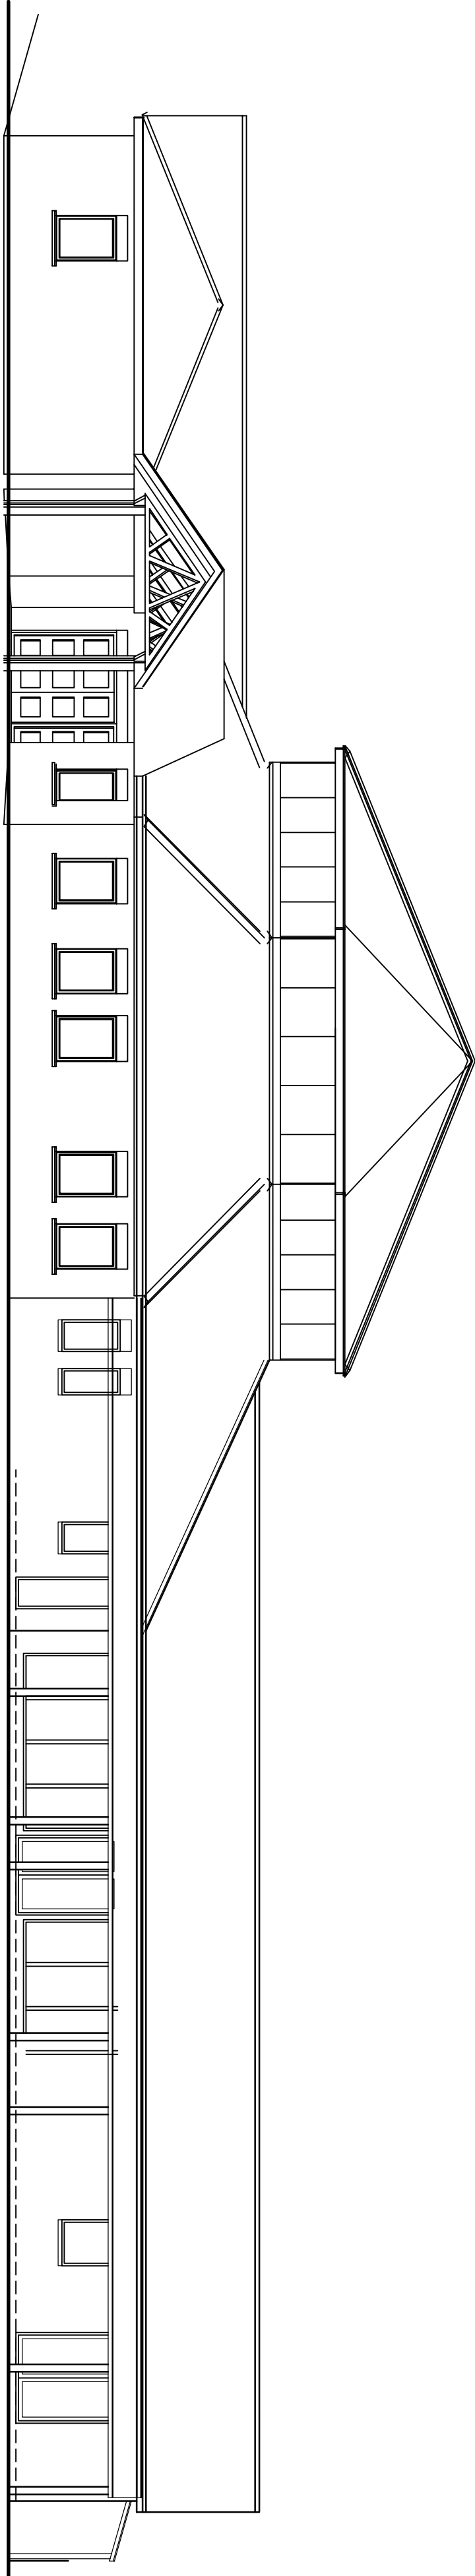


Front (West) Elevation @ 1:100


0 1 2 3 4 5m

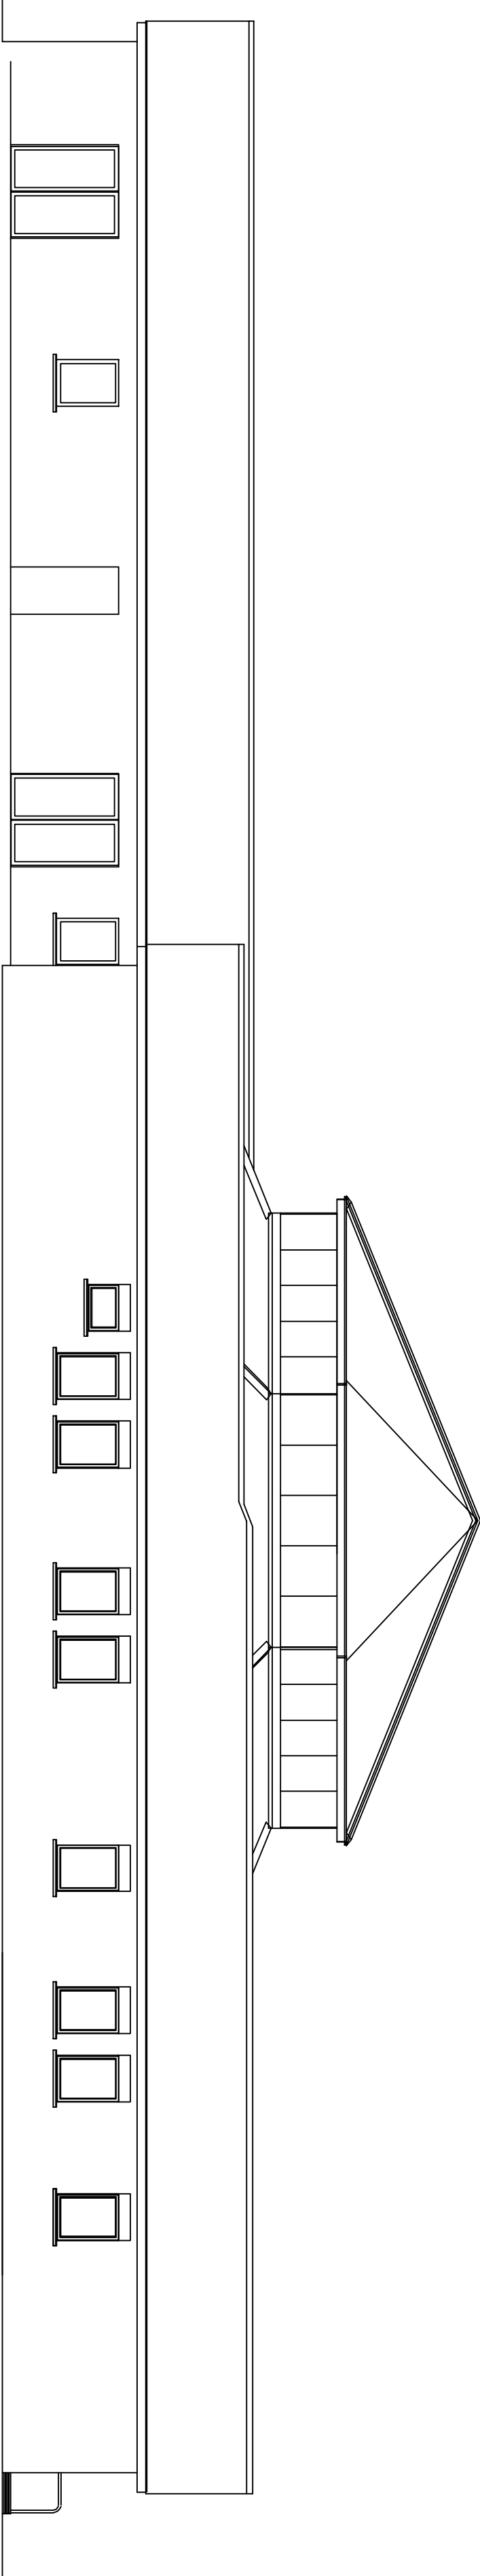


Rear (East) Elevation @ 1:100

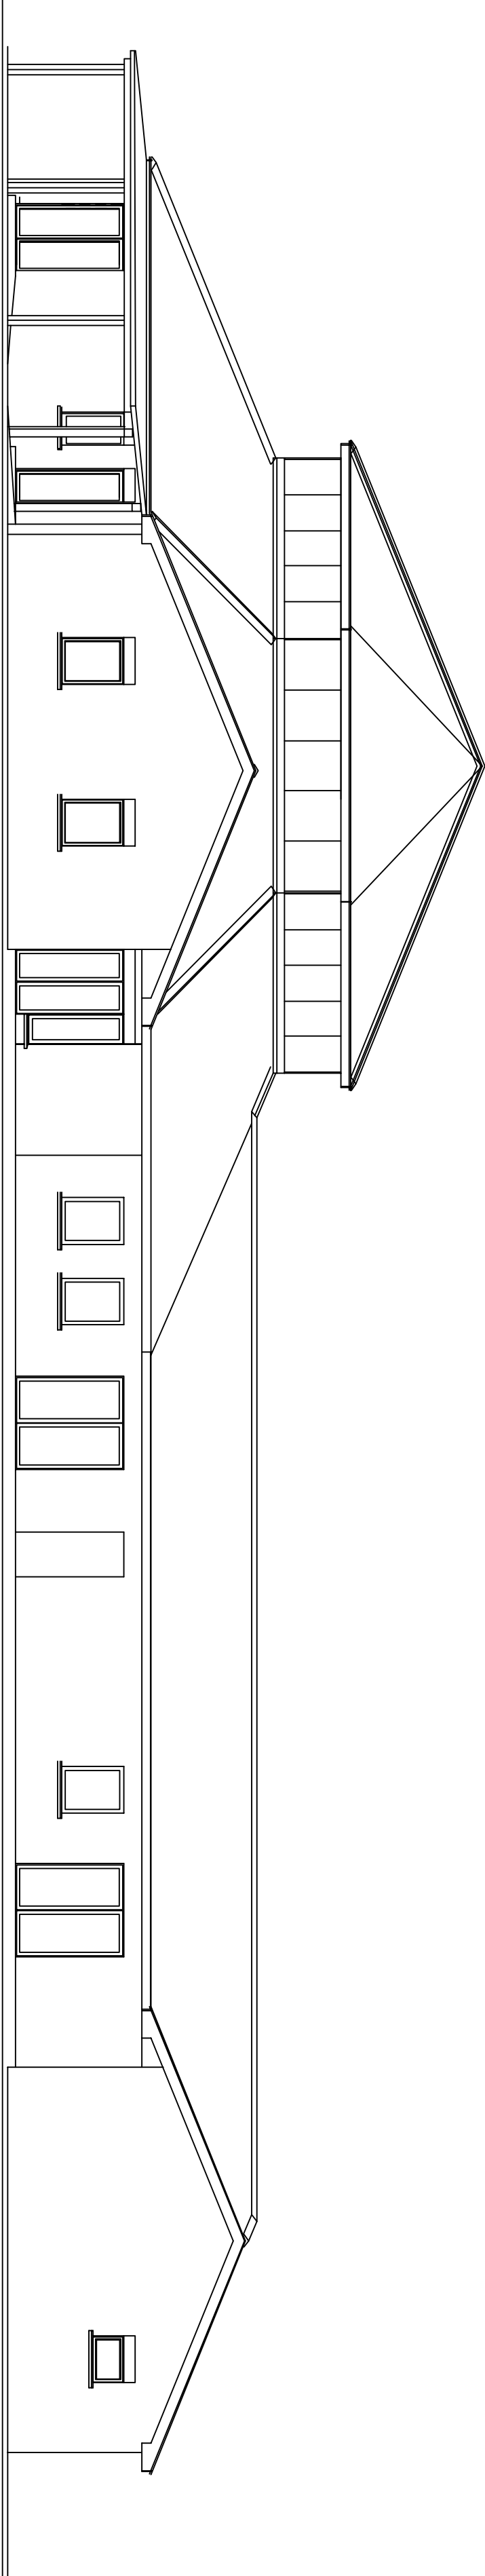

Side (South) Elevation @ 1:100

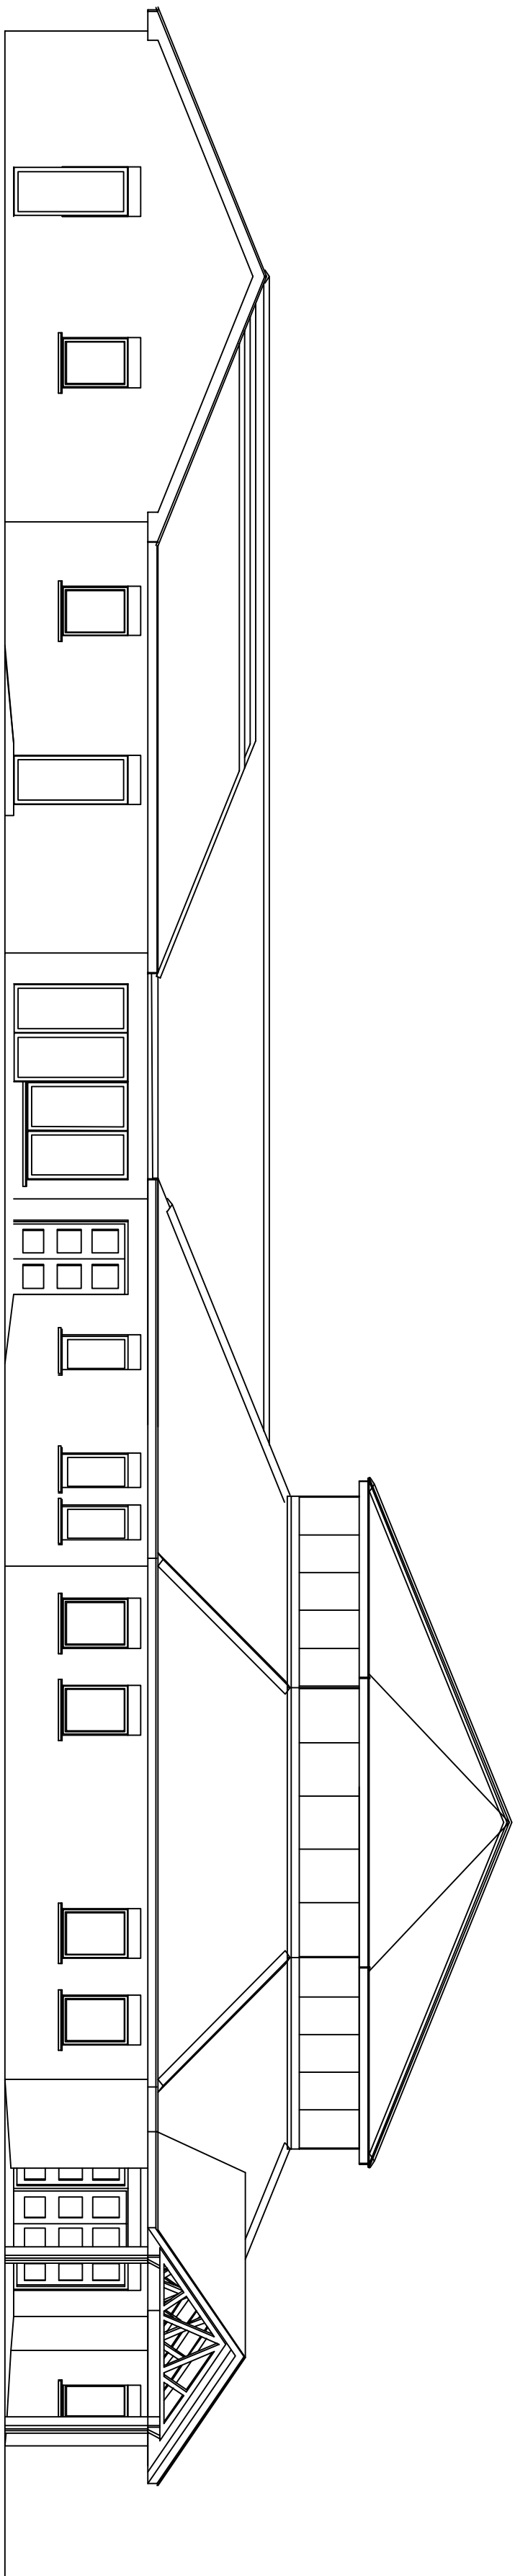

Side (North) Elevation @ 1:100

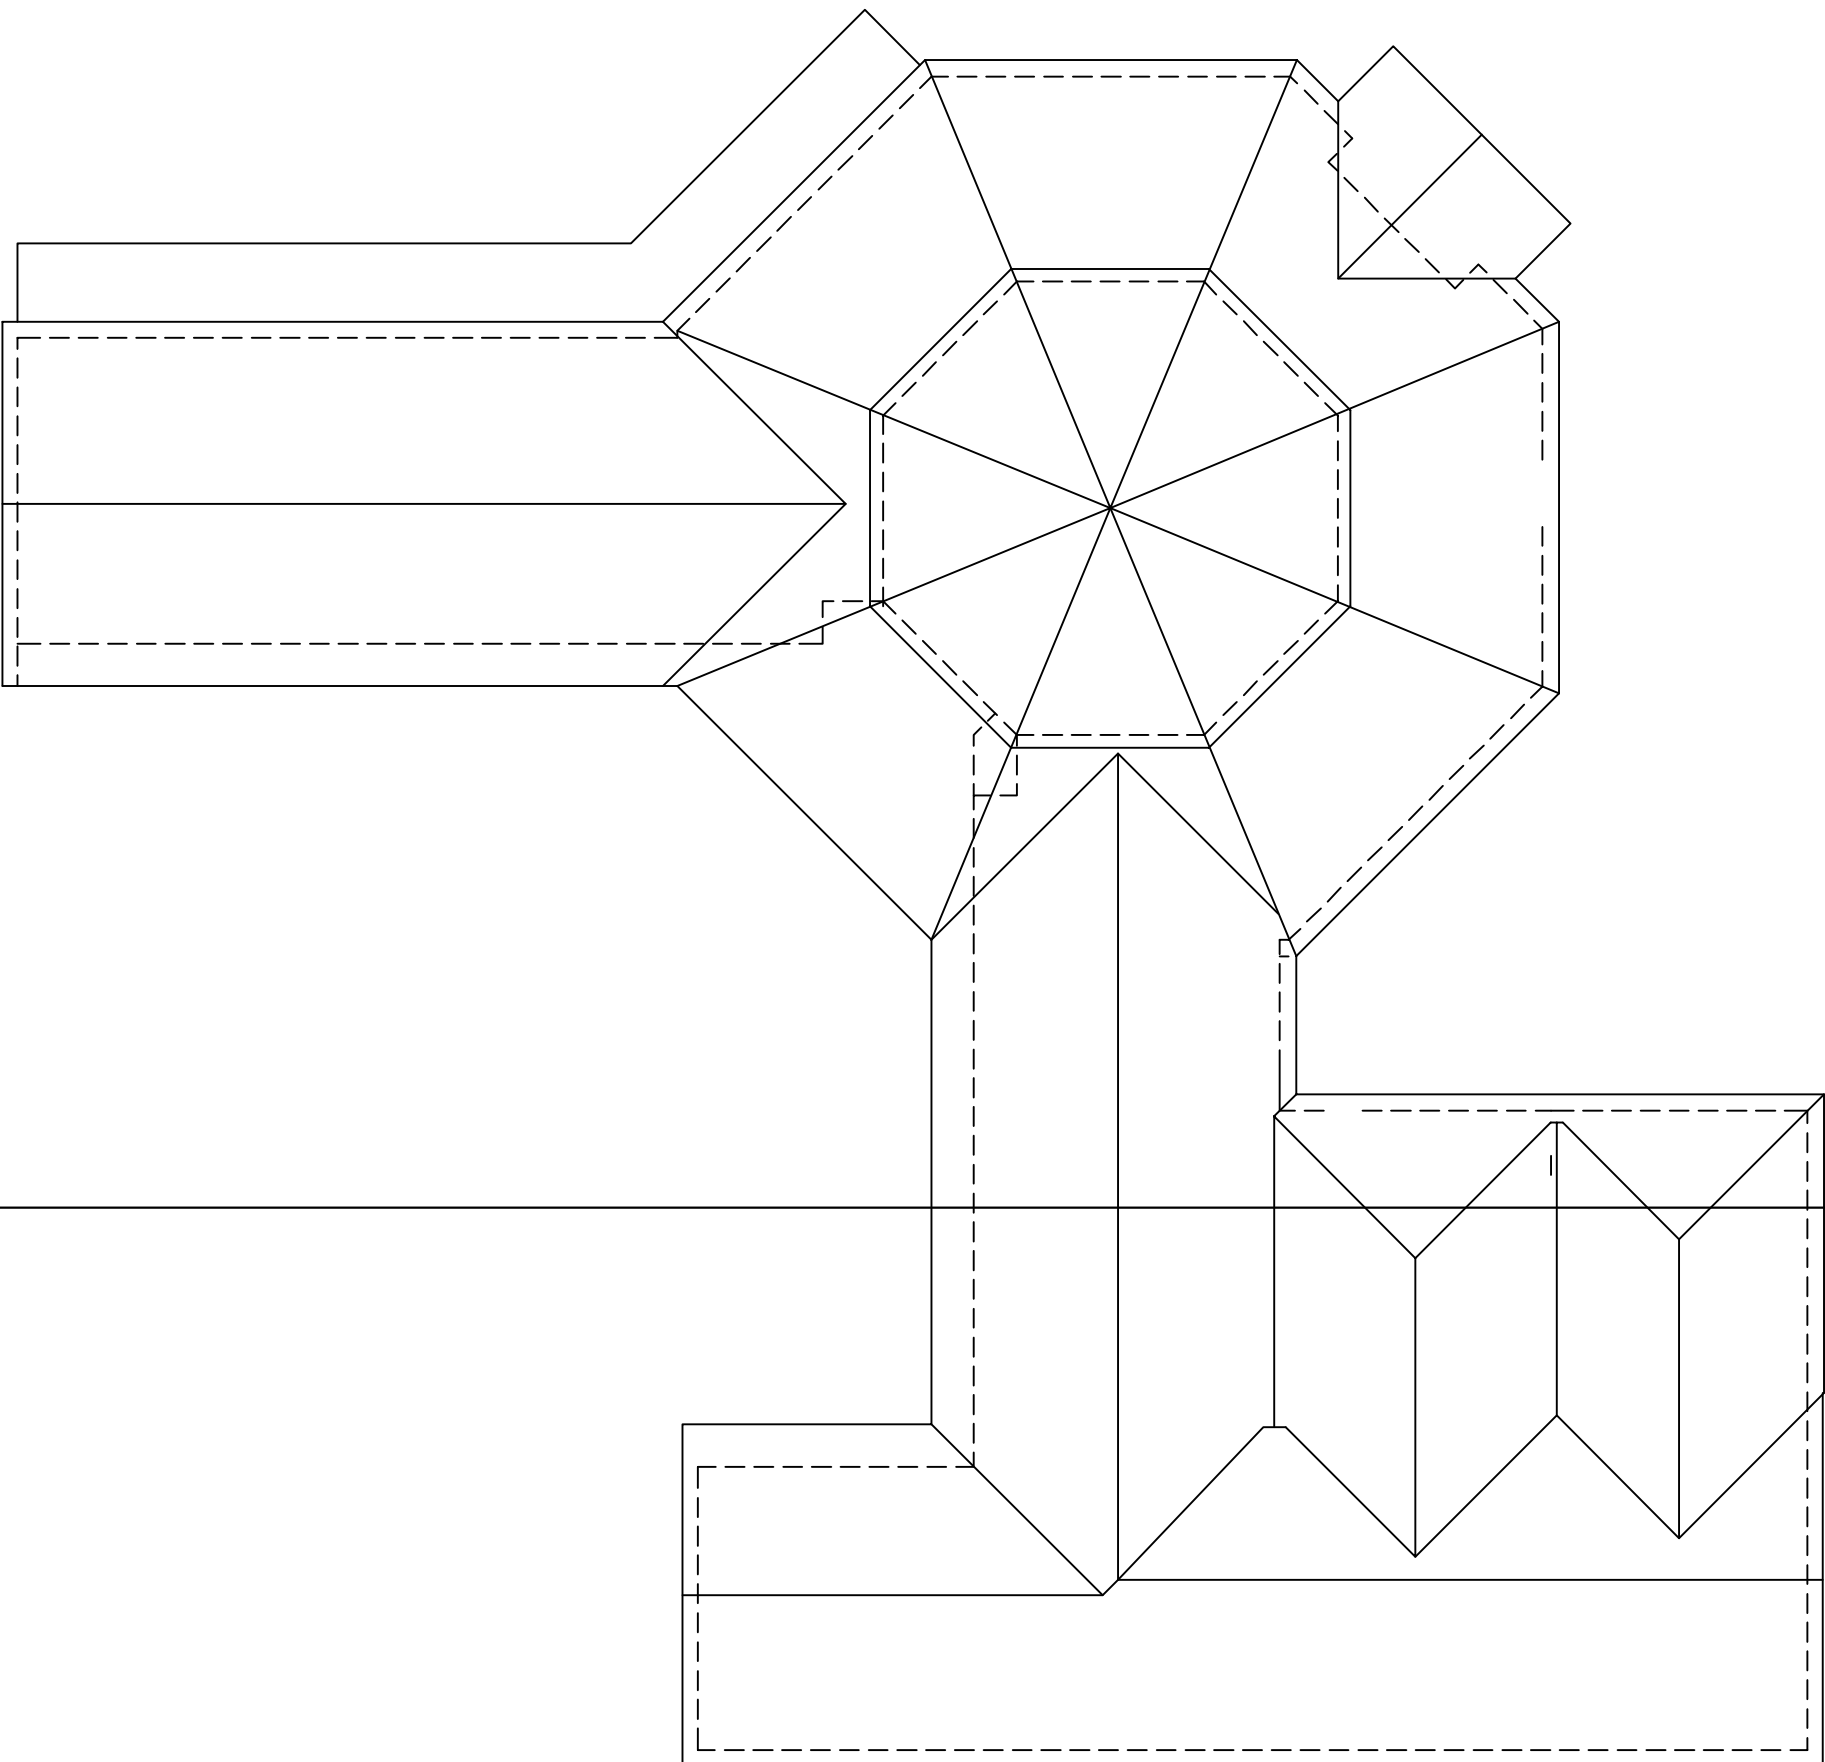

Existing Roof Plan @ 1:200

0 1 2 3 4 5m

JNA ARCHITECTS

CHARTERED ARCHITECTS
14a Brighton Road, Southgate
Grawley, West Sussex, RH10 6AA
Tel: 01293 439323 FAX: 01293 530160
www.jna-architects.co.uk

PROJECT
Brambletye School
Lewes Road
East Grinstead, West Sussex
RH19 3PD
Existing - Elevations & Roof

Early Years – Pre Prep
First floor roof extension

SCALE	DWG. NO.	REV.
as shown	J1657-04	B
DATE	JUN 26	
DRAWN	JN	