




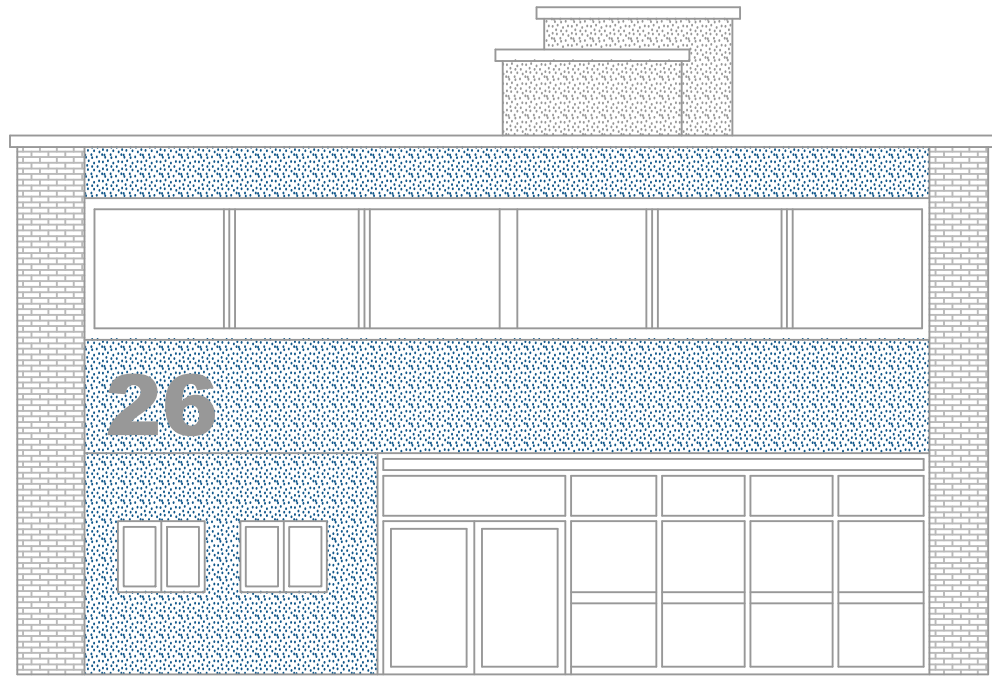


Front Elevation (SE)
Scale 1:100

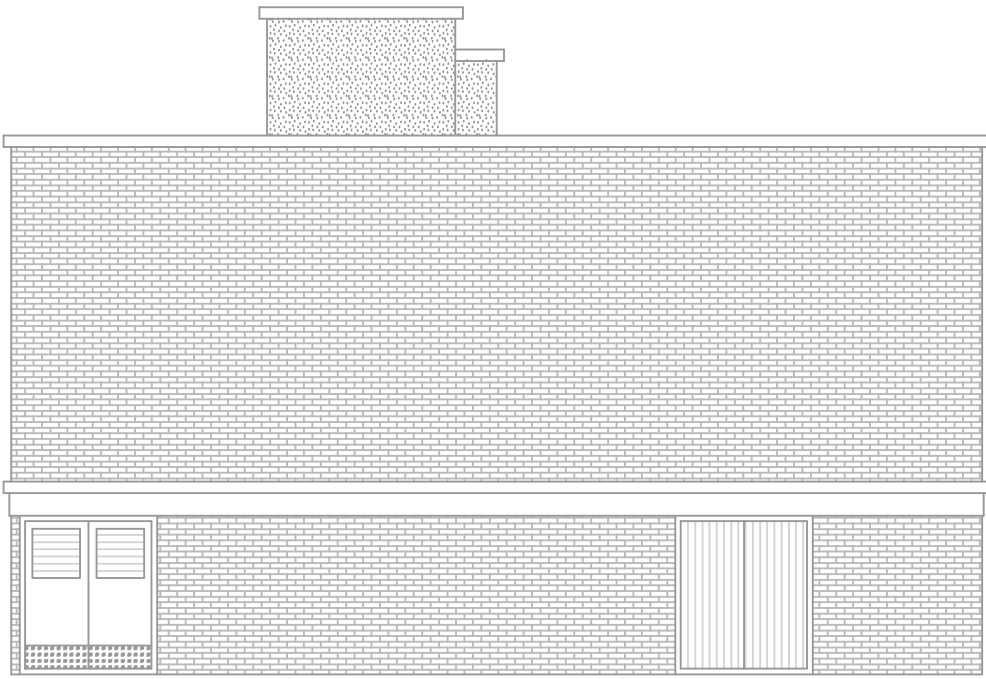


Rear Elevation (NW)
Scale 1:100

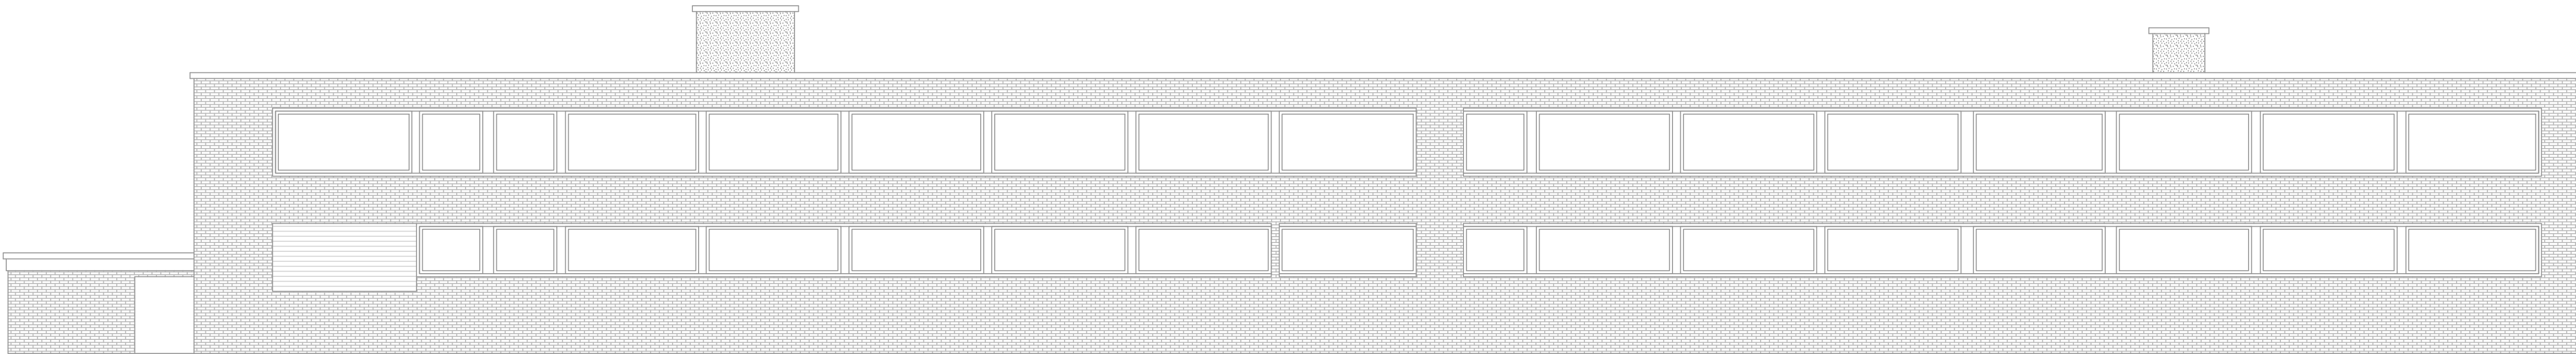


Side Elevation (SW)
Scale 1:100

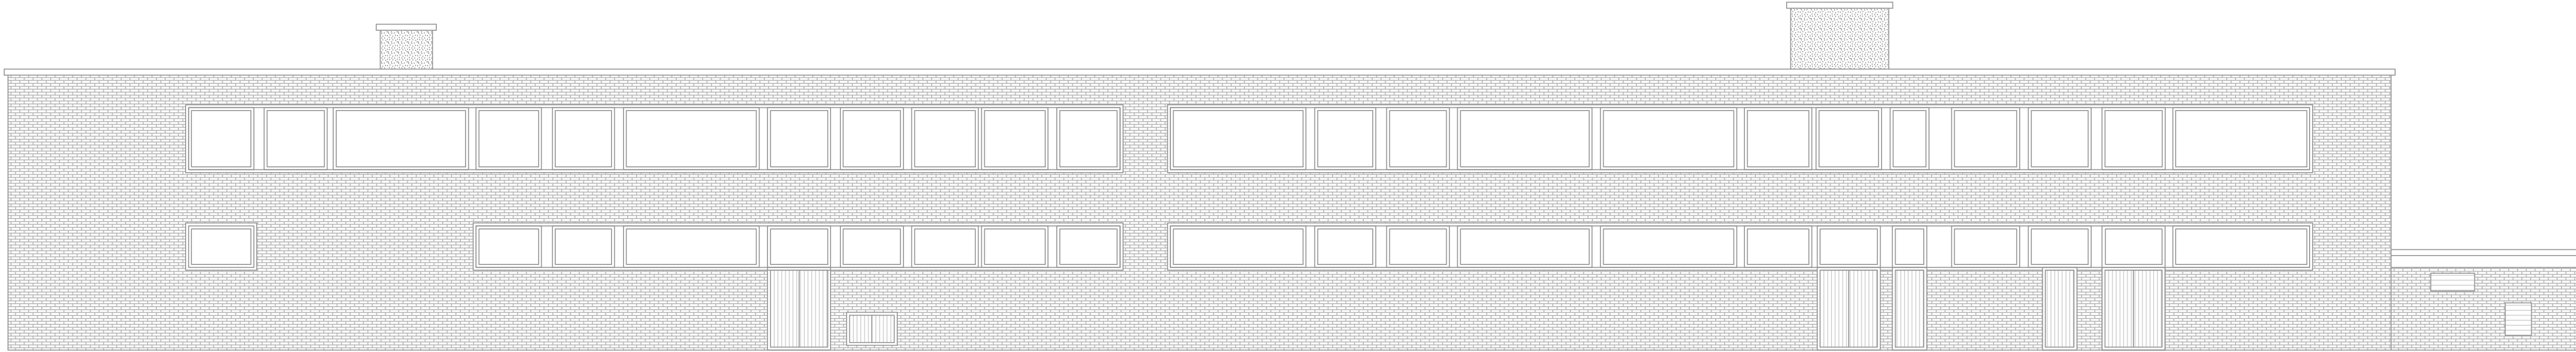

Side Elevation (NE)
Scale 1:100

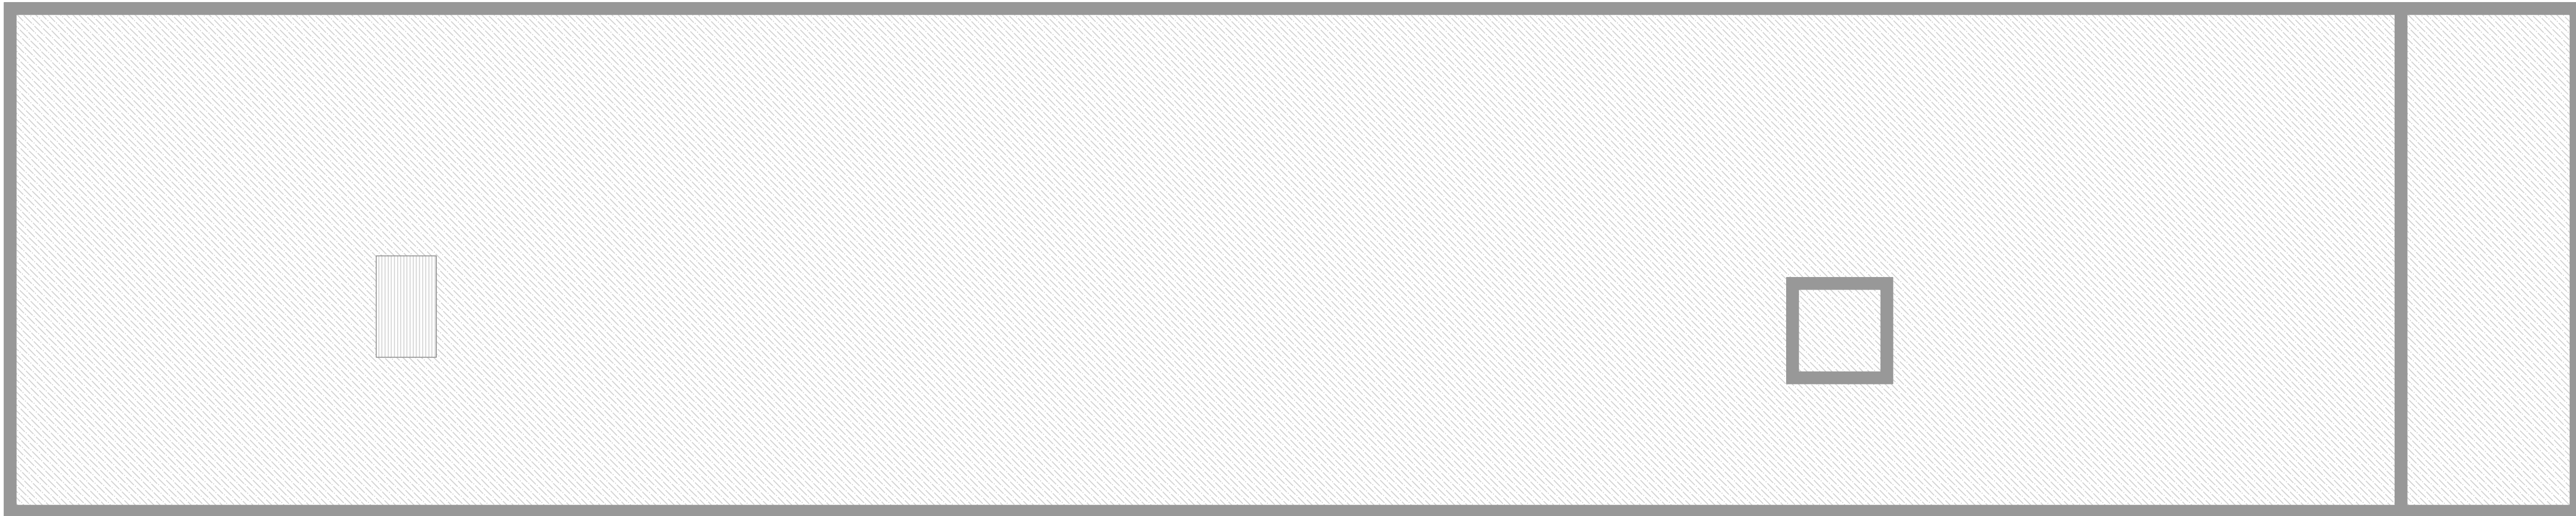

Roof Plan
Scale 1:100

 

Architectural Services
& Building Surveyors

This drawing remains the property of Clarion Chartered Surveyors Ltd.
Copying and un-authorised distribution is strictly forbidden without prior
written consent.

Clarion Chartered
Surveyors Ltd.
The Farmhouse
Brook Way
Hastings
East Sussex
TN35 4NN
(01424) 437978

Clarion Chartered
Surveyors Ltd.
Cripps Cottage,
Lewes Road,
Westmeston
Hassocks
BN6 8RH
(01444) 250722

Notes:

This drawing is for submission to the Local Planning
Authority.

26 Victoria Way,
Burgess Hill,
West Sussex
RH15 9NF

Existing Plans & Elevations

Project number 251107B

Date 20/11/2025

Drawn by KN

Checked by CC

251107B/E/1

Scale 1:100 @ A1