 


This drawing is protected under copyright

[illegible]

PROJECT: 4 East Court Villas
Cranston Road RH19
3HQ


TITLE	Proposed Drawing
-------	------------------

CLIENT


DRAWN BY Ak	CHECKED BY Ak	DATE 22/01/2025
SCALE (@ A1) 1 : 50		PROJECT NUMBER 705
DRAWING NUMBER PL006		



Front Elevation

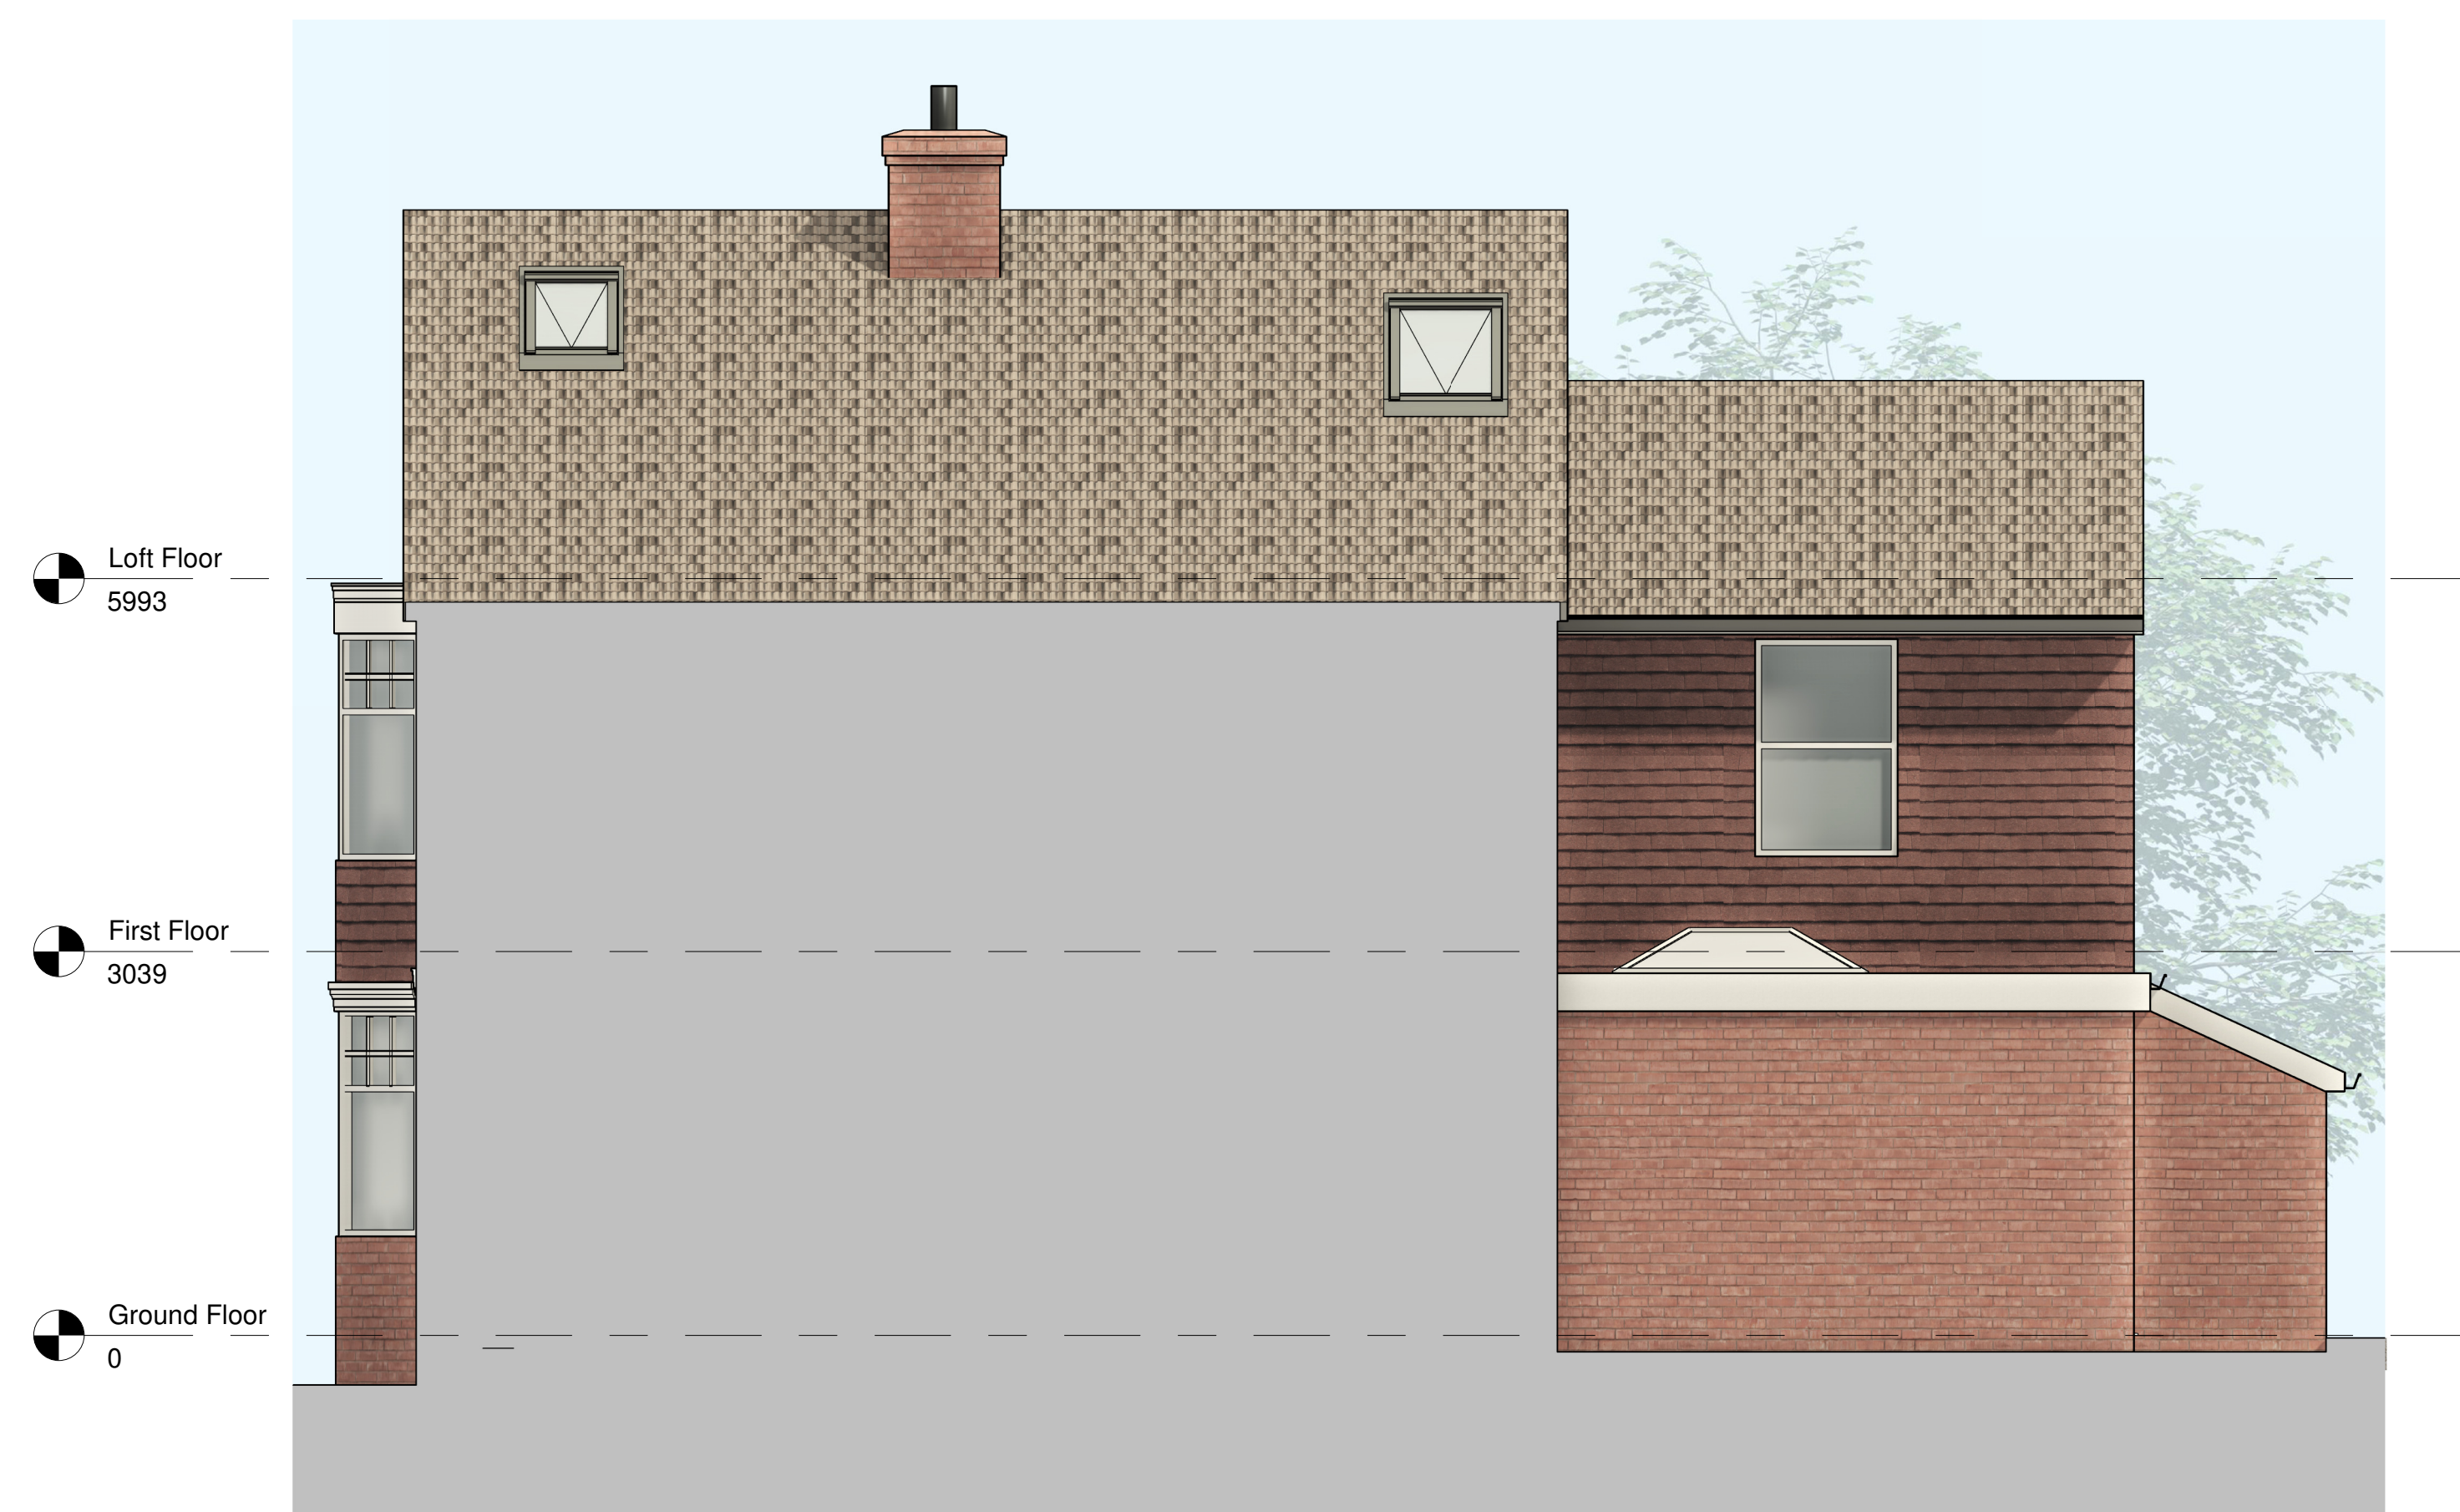

Right Elevation

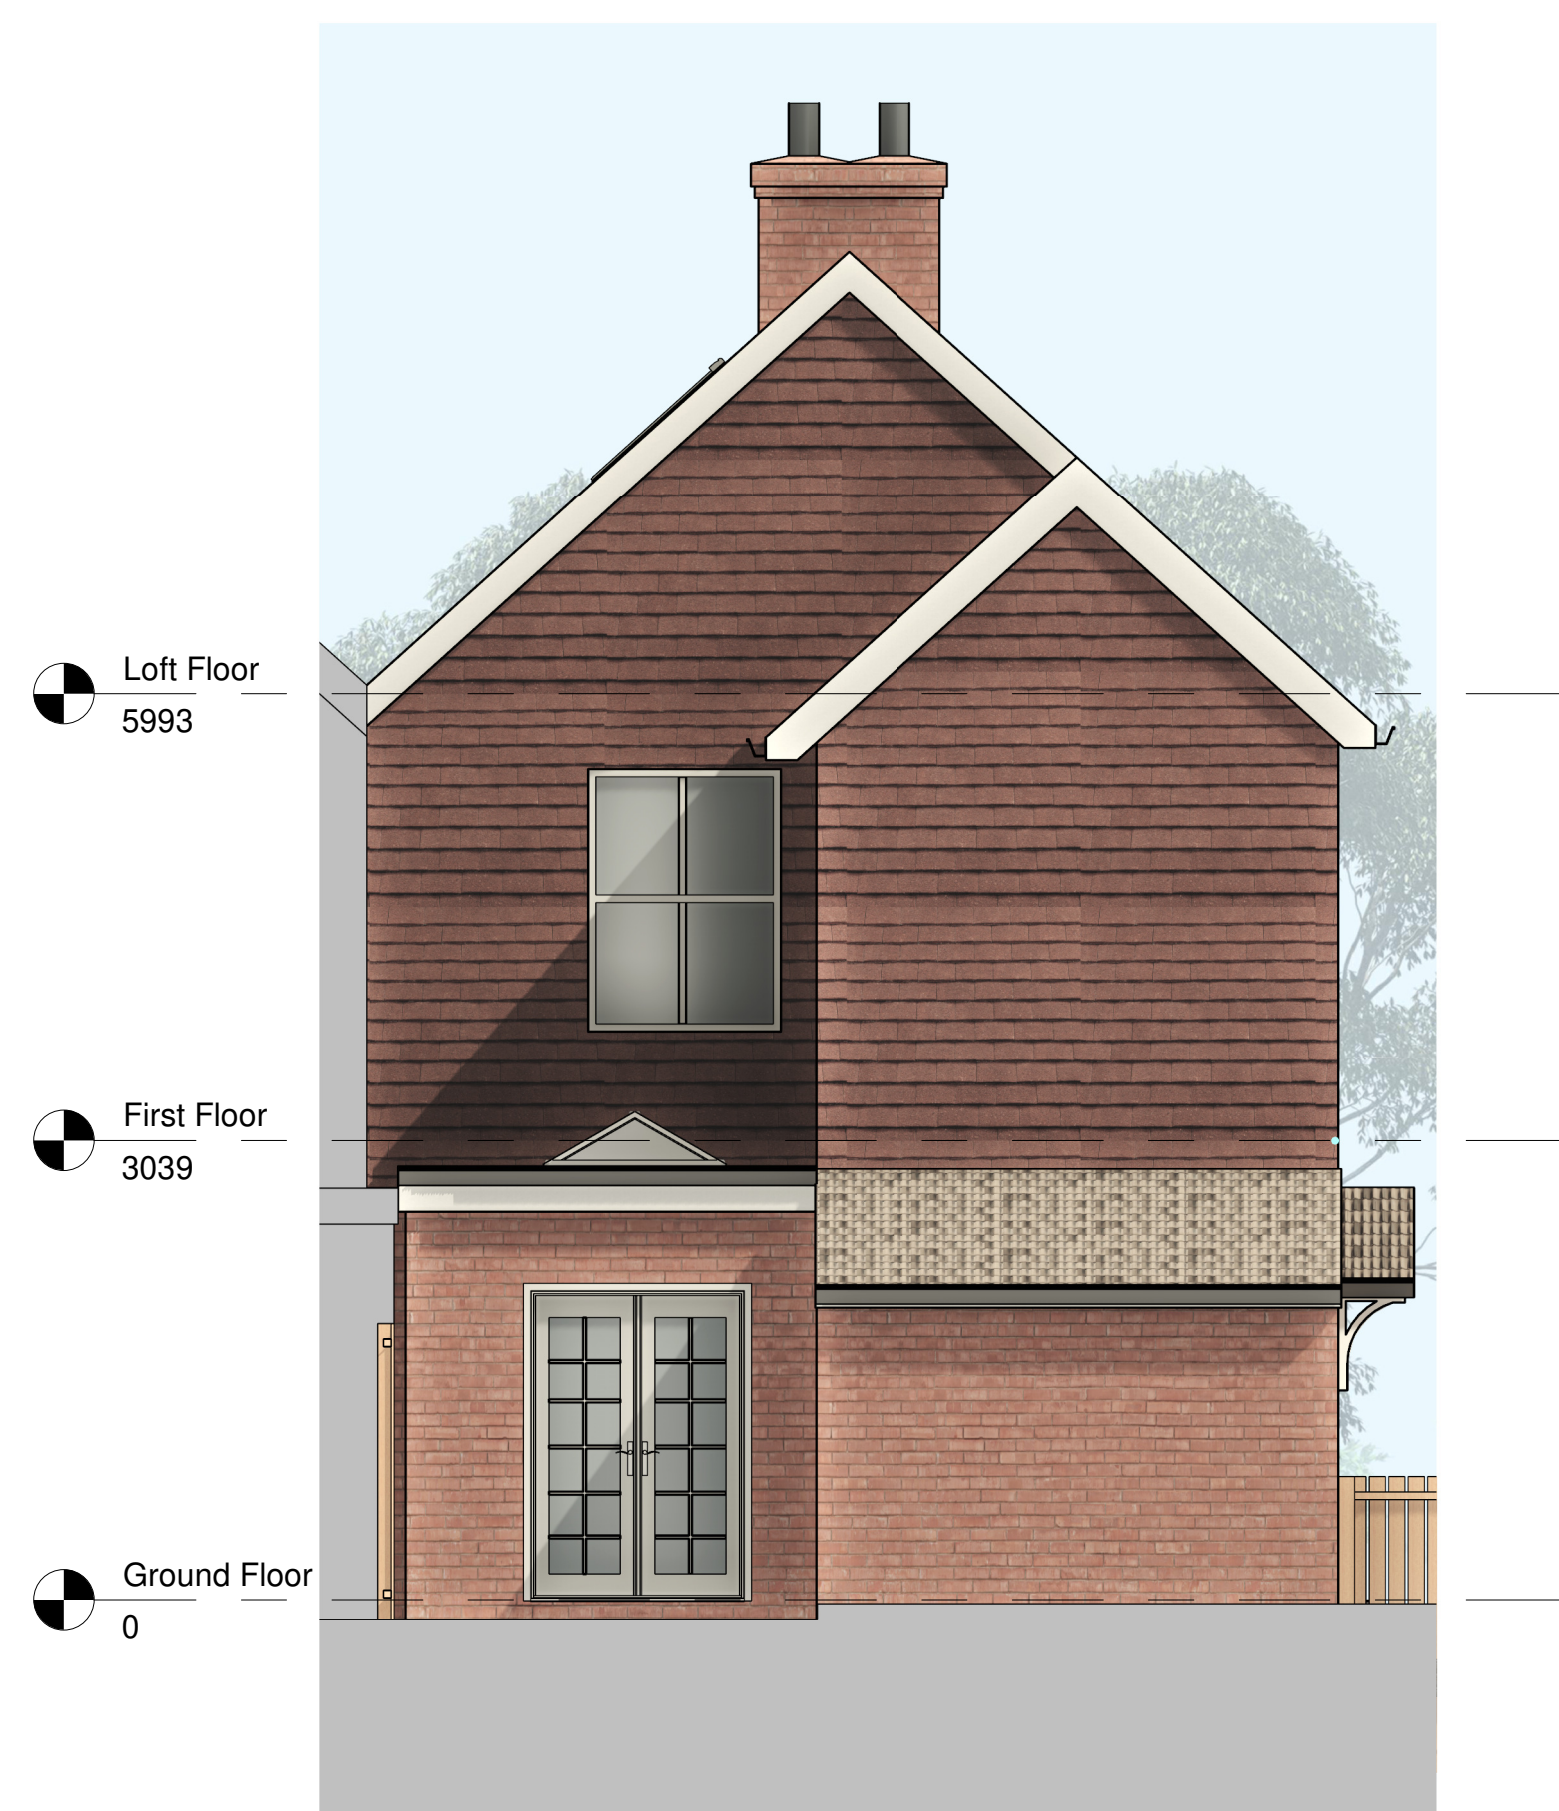

Rear Elevation



Left Elevation