



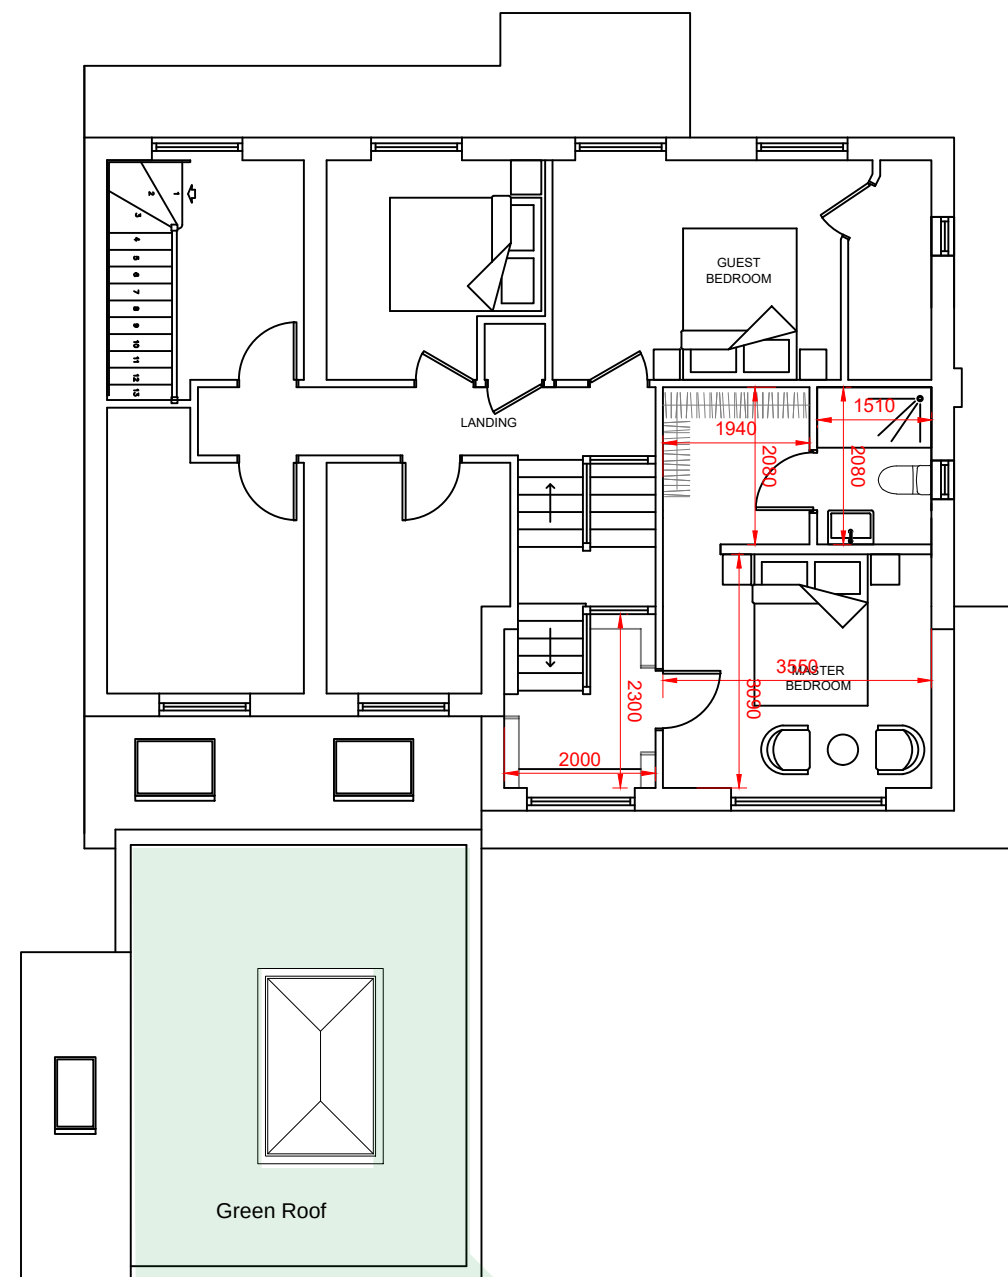

First Floor Plan OPT 1 1:100

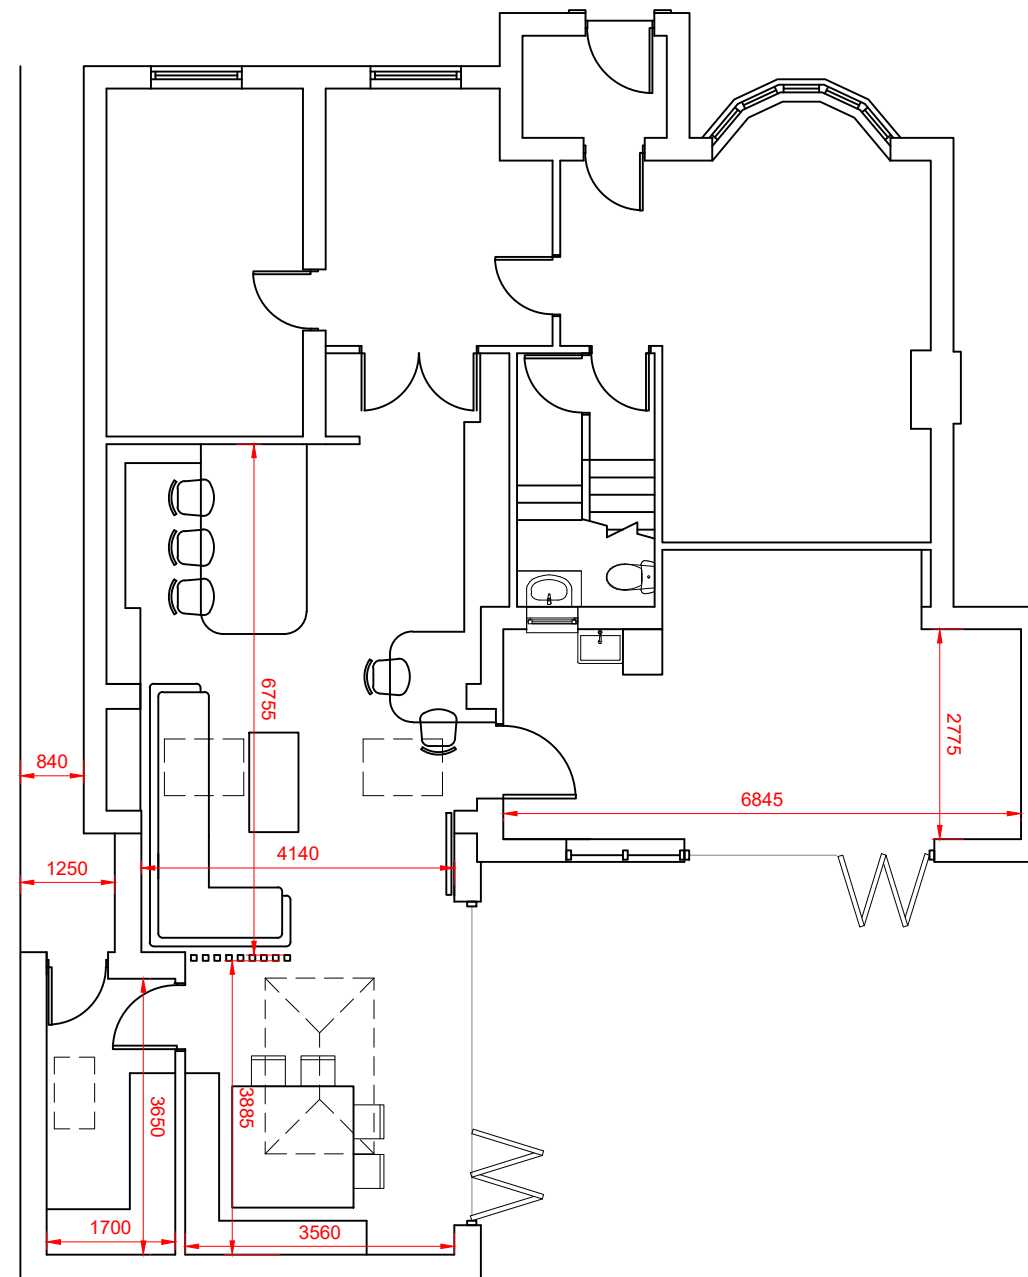

Ground Floor Plan 1:100

Site address 35 Blunts Wood Haywards Heath	
Job Title Extension and internal refurbishment	
Proposed Plans	
BUCHAN RUM 9 SAVILL ROAD LINDFIELD WEST SUSSEX RH162NY E : info@buchanrumarchitecture.co.uk	
Scale 1:100	Size A3
Drm By	
Drawing number. 24_213_PL_110	Rev. 04