




EXISTING REAR ELEVATION East facing

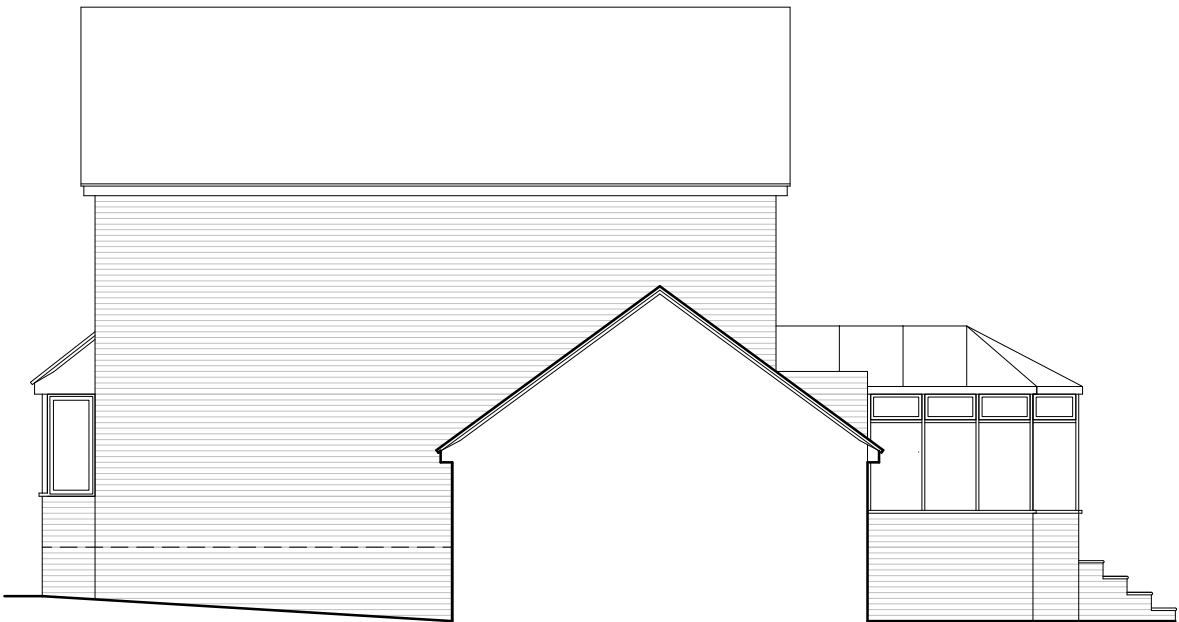

EXISTING SIDE ELEVATION South facing



EXISTING SIDE ELEVATION North facing

PLANNING DIMENSIONS
The plan has been drawn to the scales shown for planning purposes only.

0m 1m 2m 3m 4m 5m 6m 7m 8m 9m 10m

Proposal: PROPOSED SINGLE STOREY REAR EXTENSION		
 ARCHITECTURAL DESIGN CONSULTANTS	Drawing Description. EXISTING ELEVATIONS	
	Location. 31 Lower Mere EAST GRINSTEAD RH19 4TB	
Tel: 07917858987 Email: stevebulldesign@gmail.com	For: Mr St John Canfield Payne	Date : Jan 2026
Scale : 1:100	Drawing No: 2026-07-01	rev.