




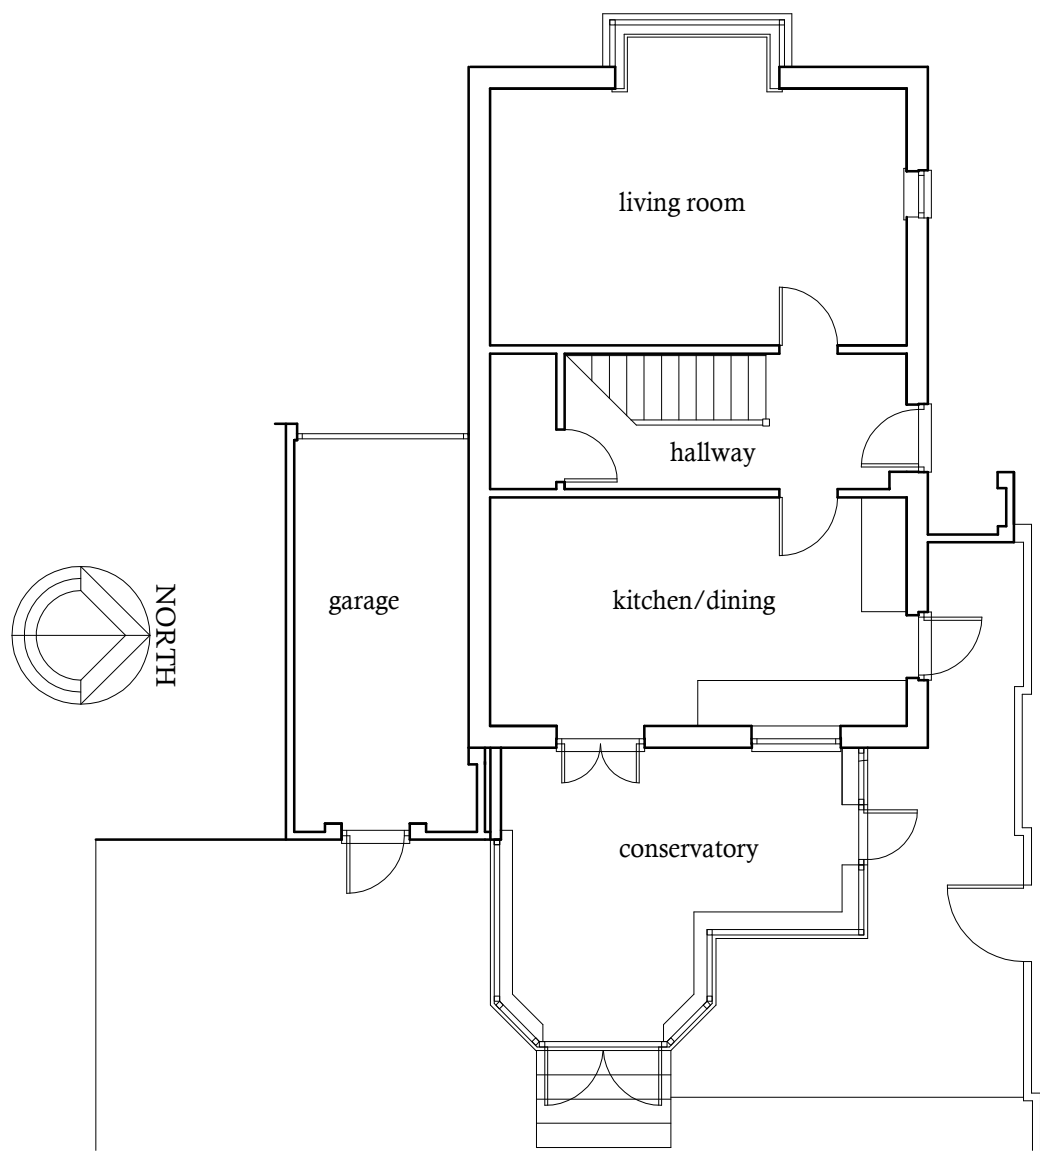

EXISTING GROUND FLOOR PLAN

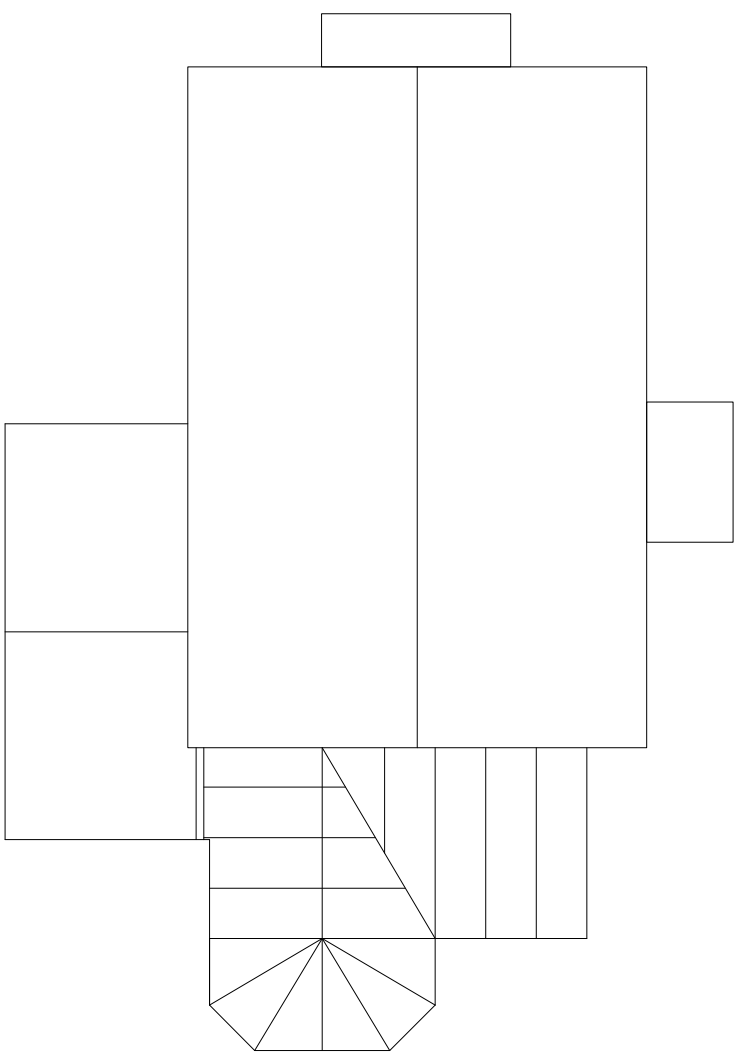

EXISTING ROOF PLAN

 

Proposal: PROPOSED SINGLE STOREY REAR EXTENSION		
	Drawing Description. EXISTING FLOOR & ROOF PLAN	
	Location. 31 Lower Mere EAST GRINSTEAD RH19 4TB	
Tel: 07917858987 Email: stevebulldesign@gmail.com	For: Mr St John Canfield Payne	Date : Jan 2026
Scale : 1:100	Drawing No: 2026-07-02	rev.