




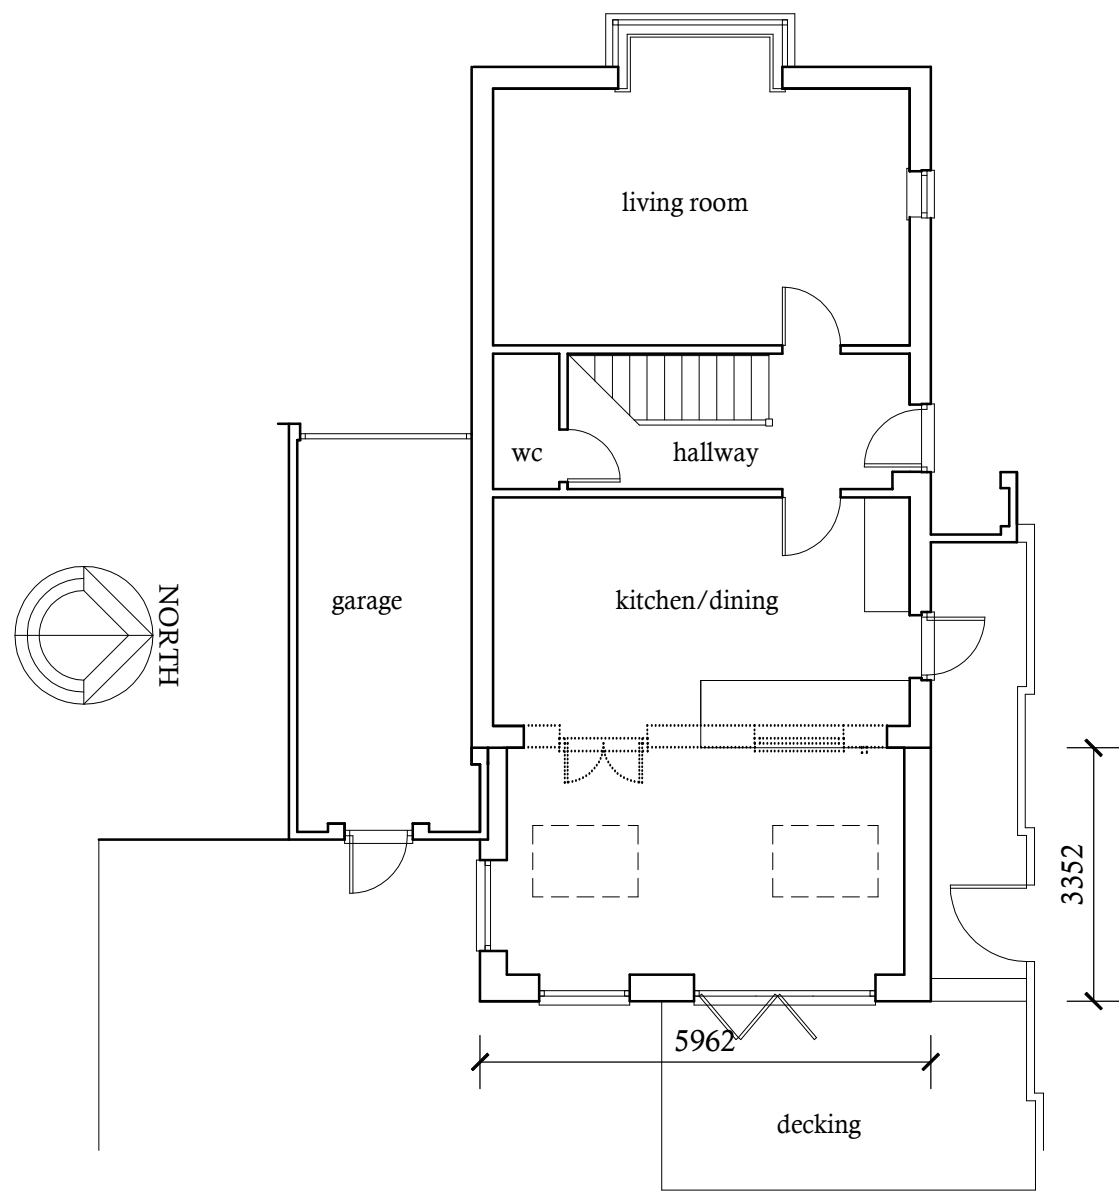

PROPOSED GROUND FLOOR PLAN

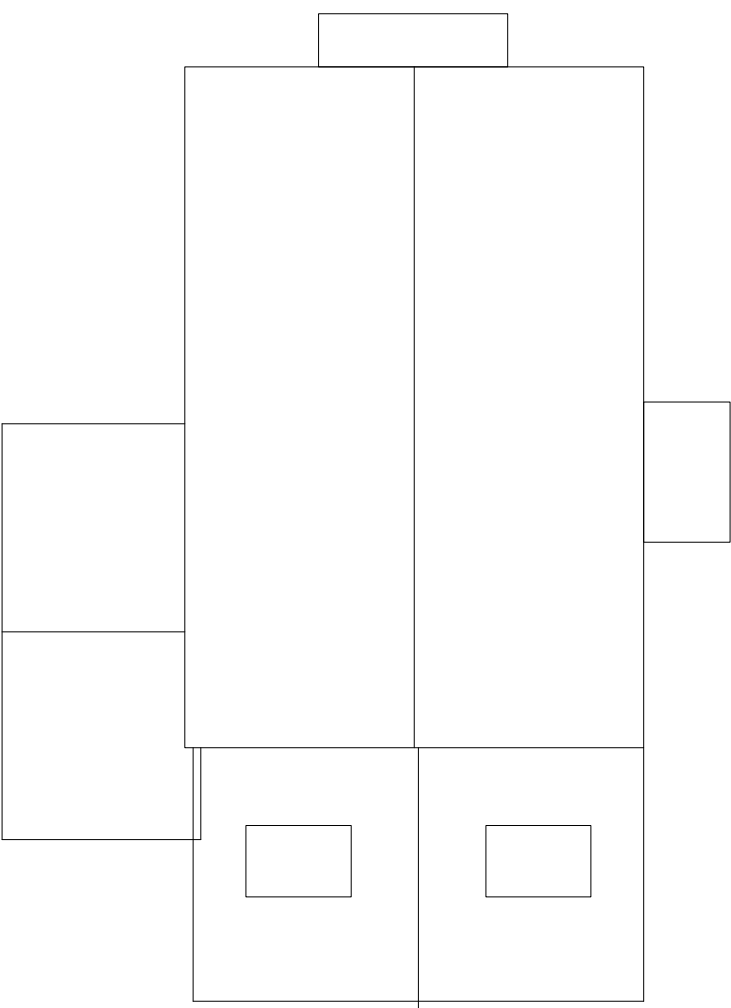

PROPOSED ROOF PLAN

 

Rev A: Windows made full height and rooflights increased in size. March 2026

Proposal: PROPOSED SINGLE STOREY REAR EXTENSION		
	Drawing Description. PROPOSED FLOOR & ROOF PLAN	
	Location. 31 Lower Mere EAST GRINSTEAD RH19 4TB	
Tel: 07917858987 Email: stevebulldesign@gmail.com	For: Mr St John Canfield Payne	Date : Jan 2026
Scale : 1:100	Drawing No: 2026-07-04	rev. A