



PLANNING DRAWING – PROPOSED SIGNAGE

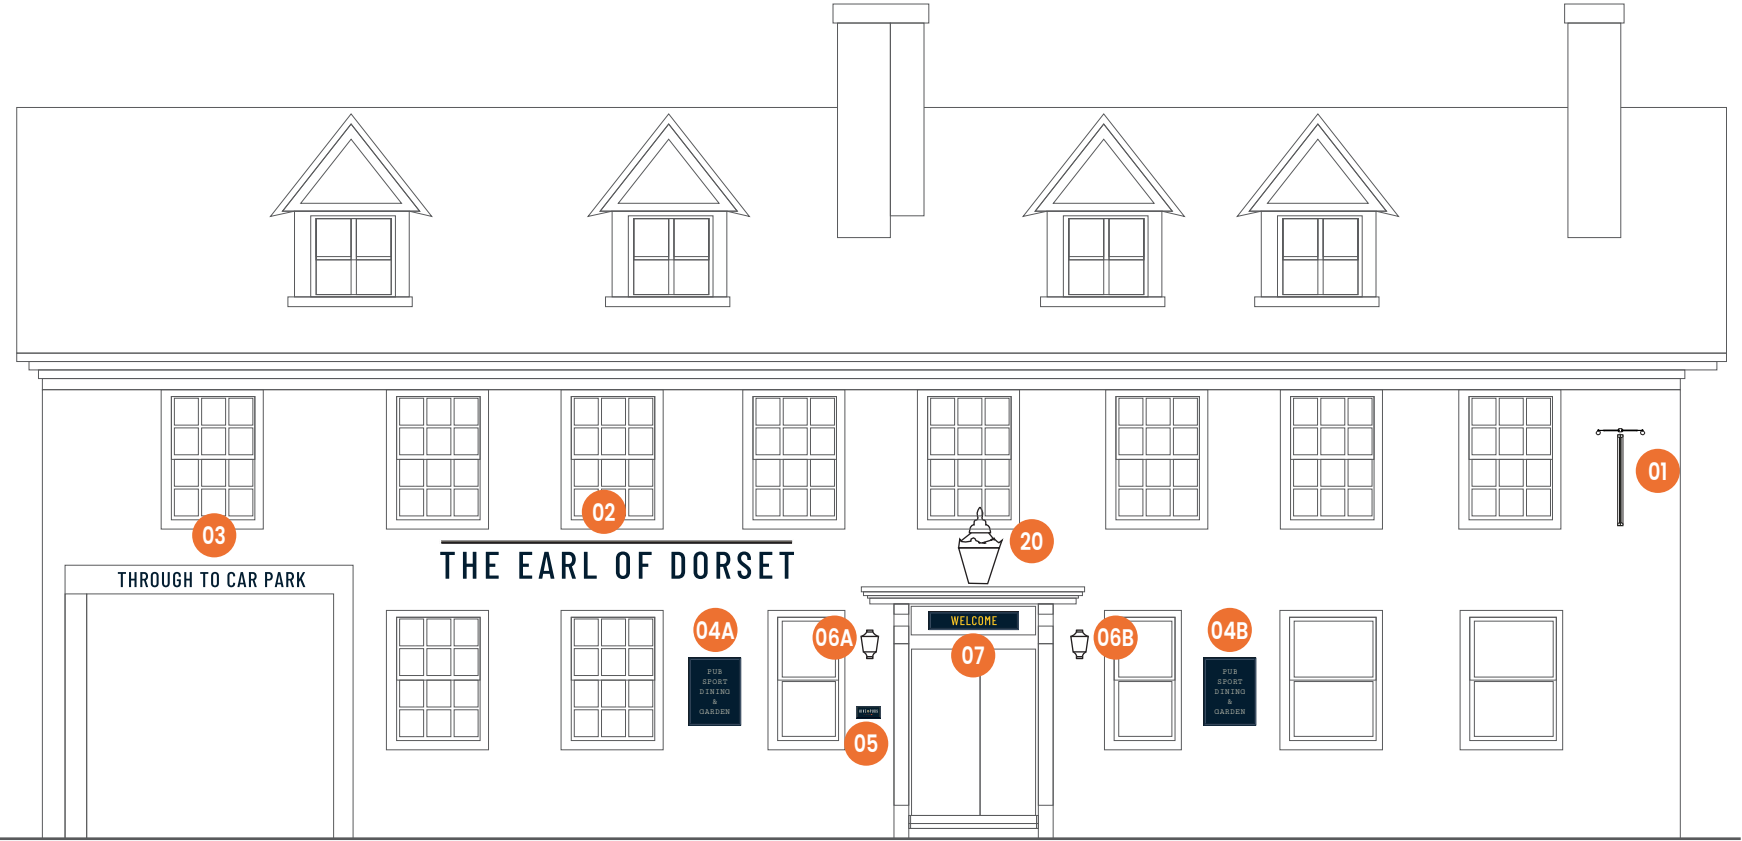

NORTH ELEVATION – Scale 1:100 @ A3

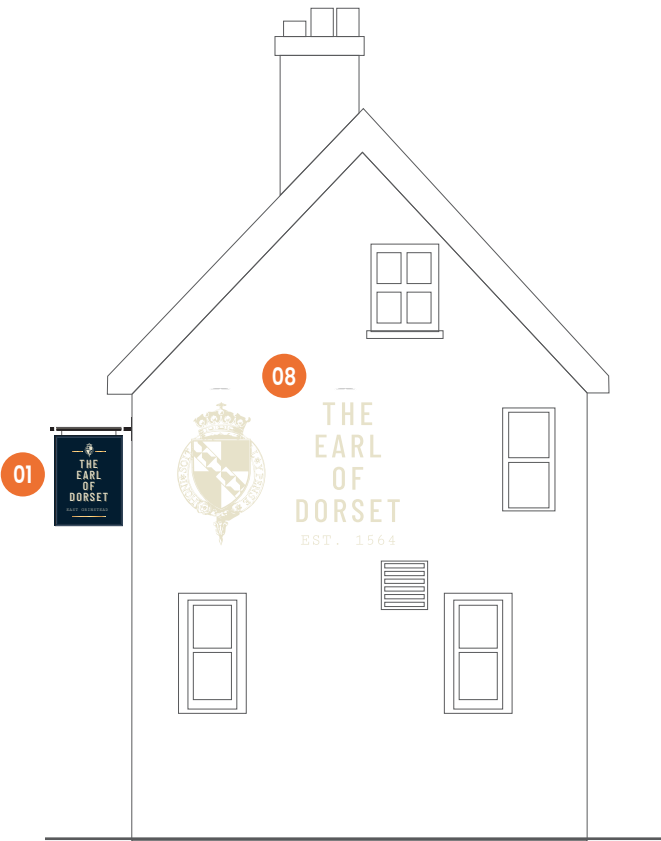

WEST ELEVATION – Scale 1:100 @ A3

