




front elevation




rear elevation

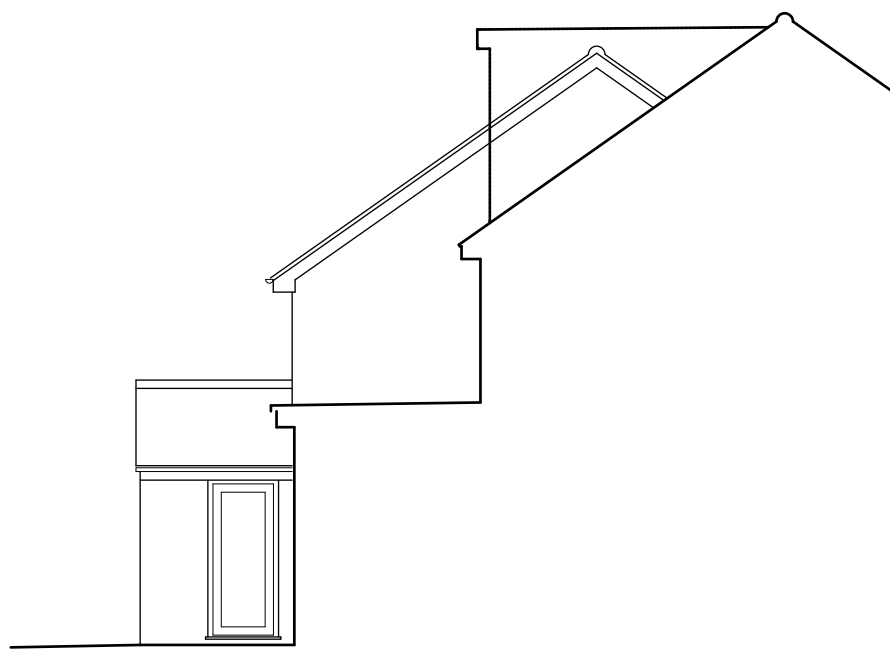


side elevation






section A-A

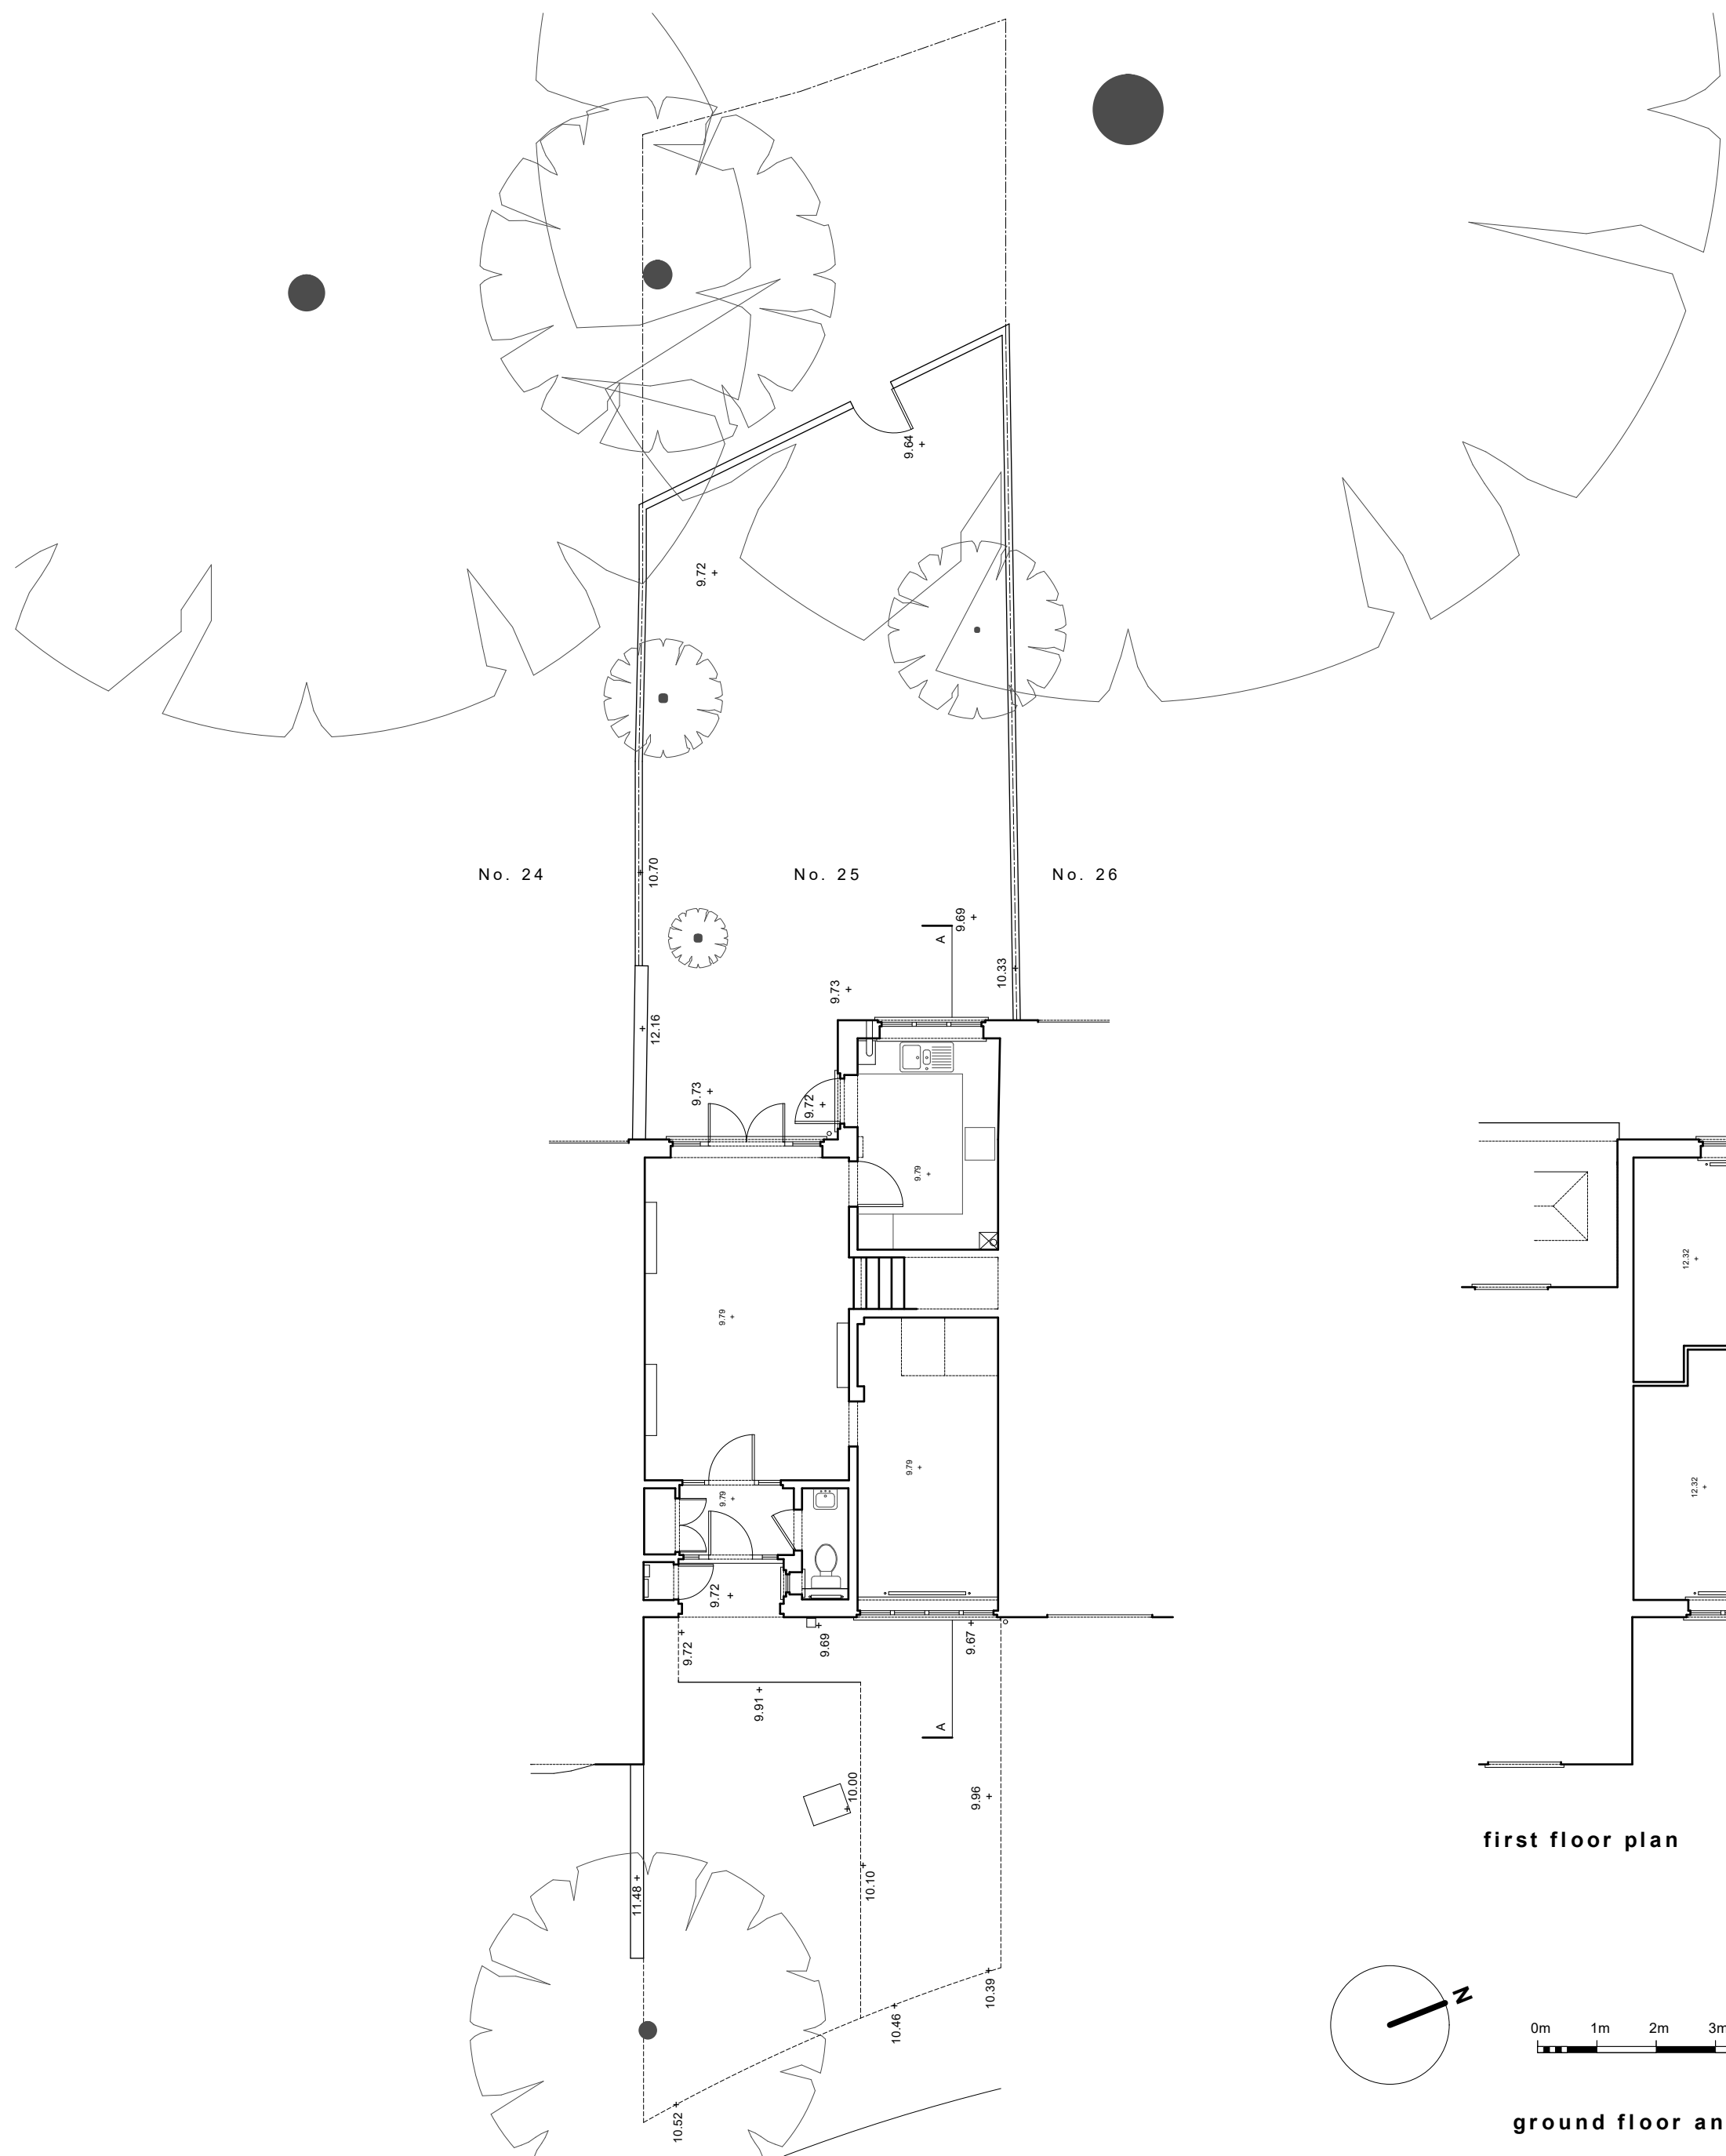


first floor plan

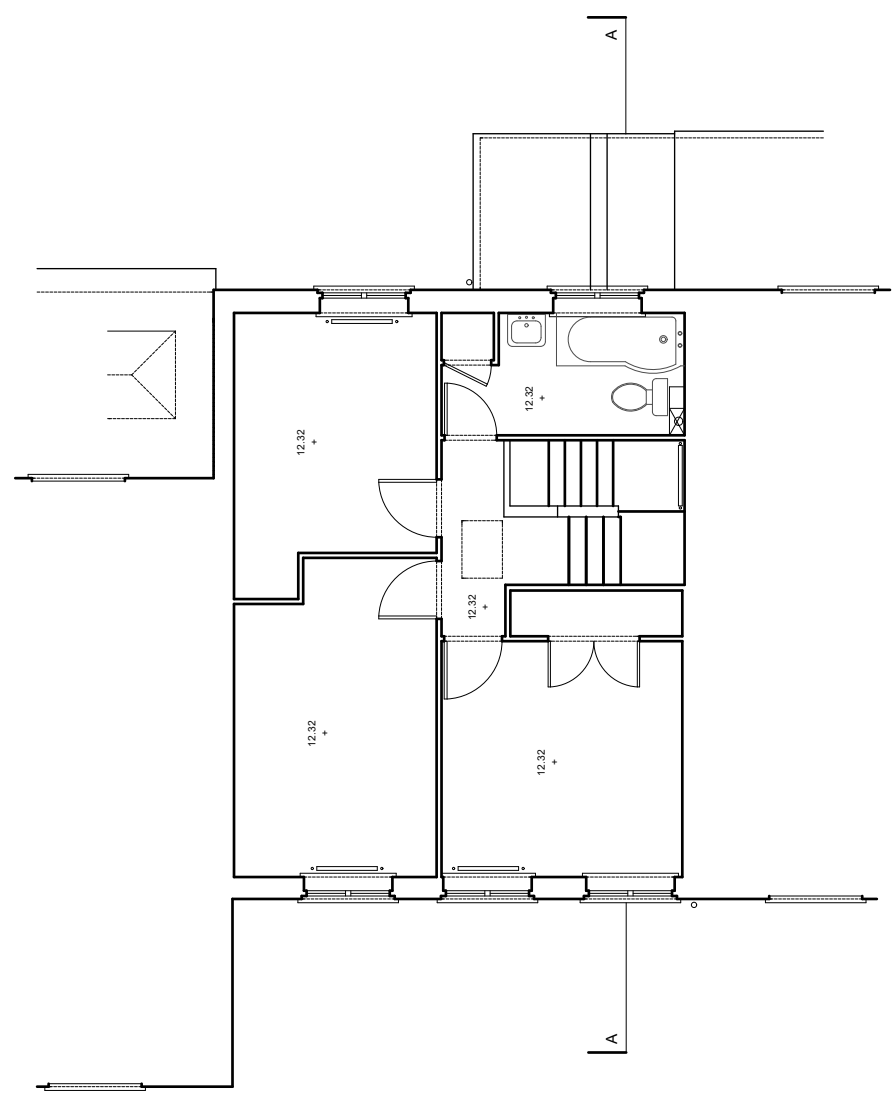

ground floor and site plan

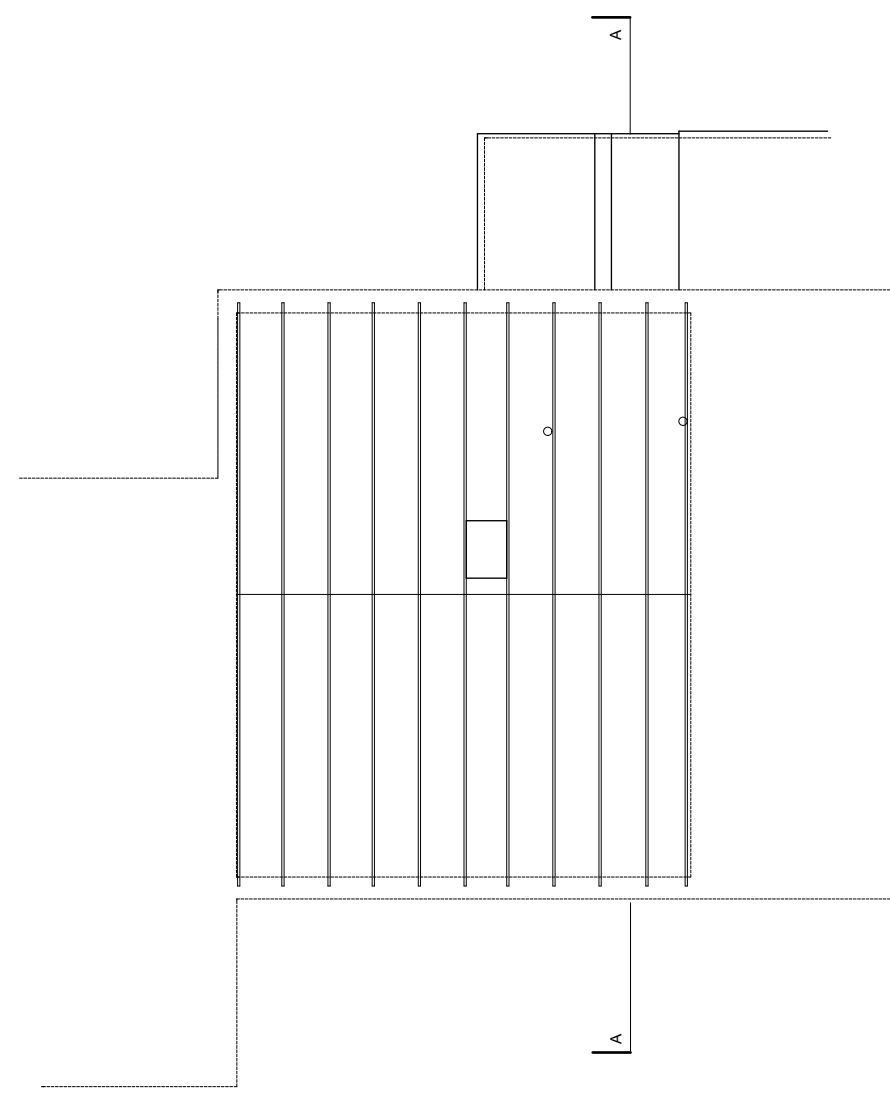 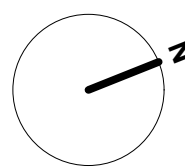

loft plan

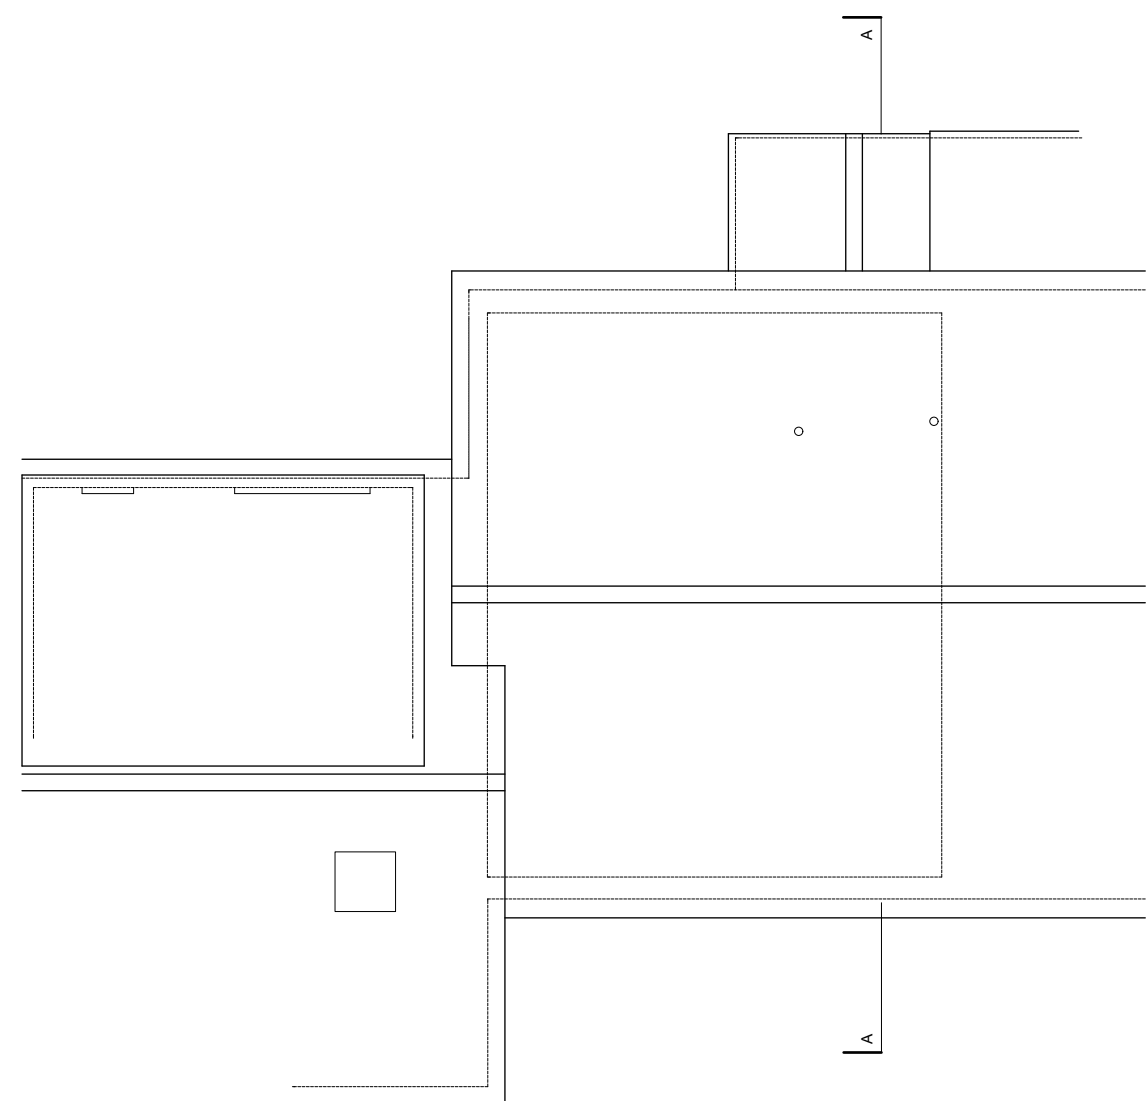

roof plan

BASED ON INFORMATION PROVIDED BY OTHERS

25 Benchfield Close
East Grinstead
RH19 3NZ

Existing Floor Plans,
Elevations and
Sections

Scale: 1:100 @ A1

Date: July 2025

2613.02

turner &
hoskins
architects
First Floor Office
1A Station Road
Edenbridge TN8 5HP
t. 01732 866064
www.turnerandhoskins.co.uk