




front elevation




rear elevation

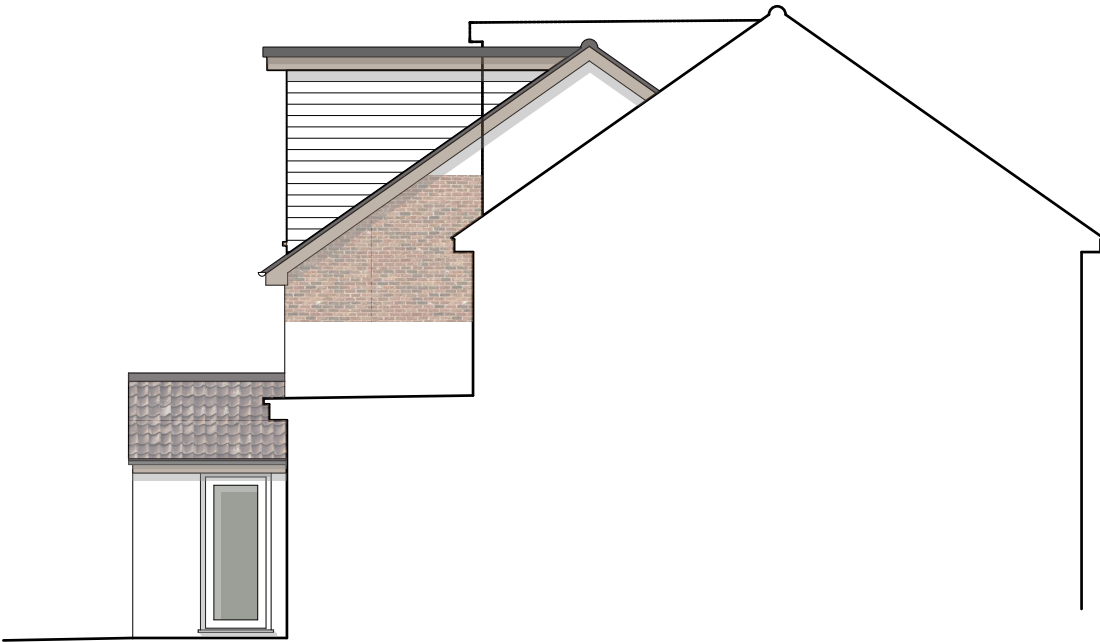


side elevation facing south




section A-A

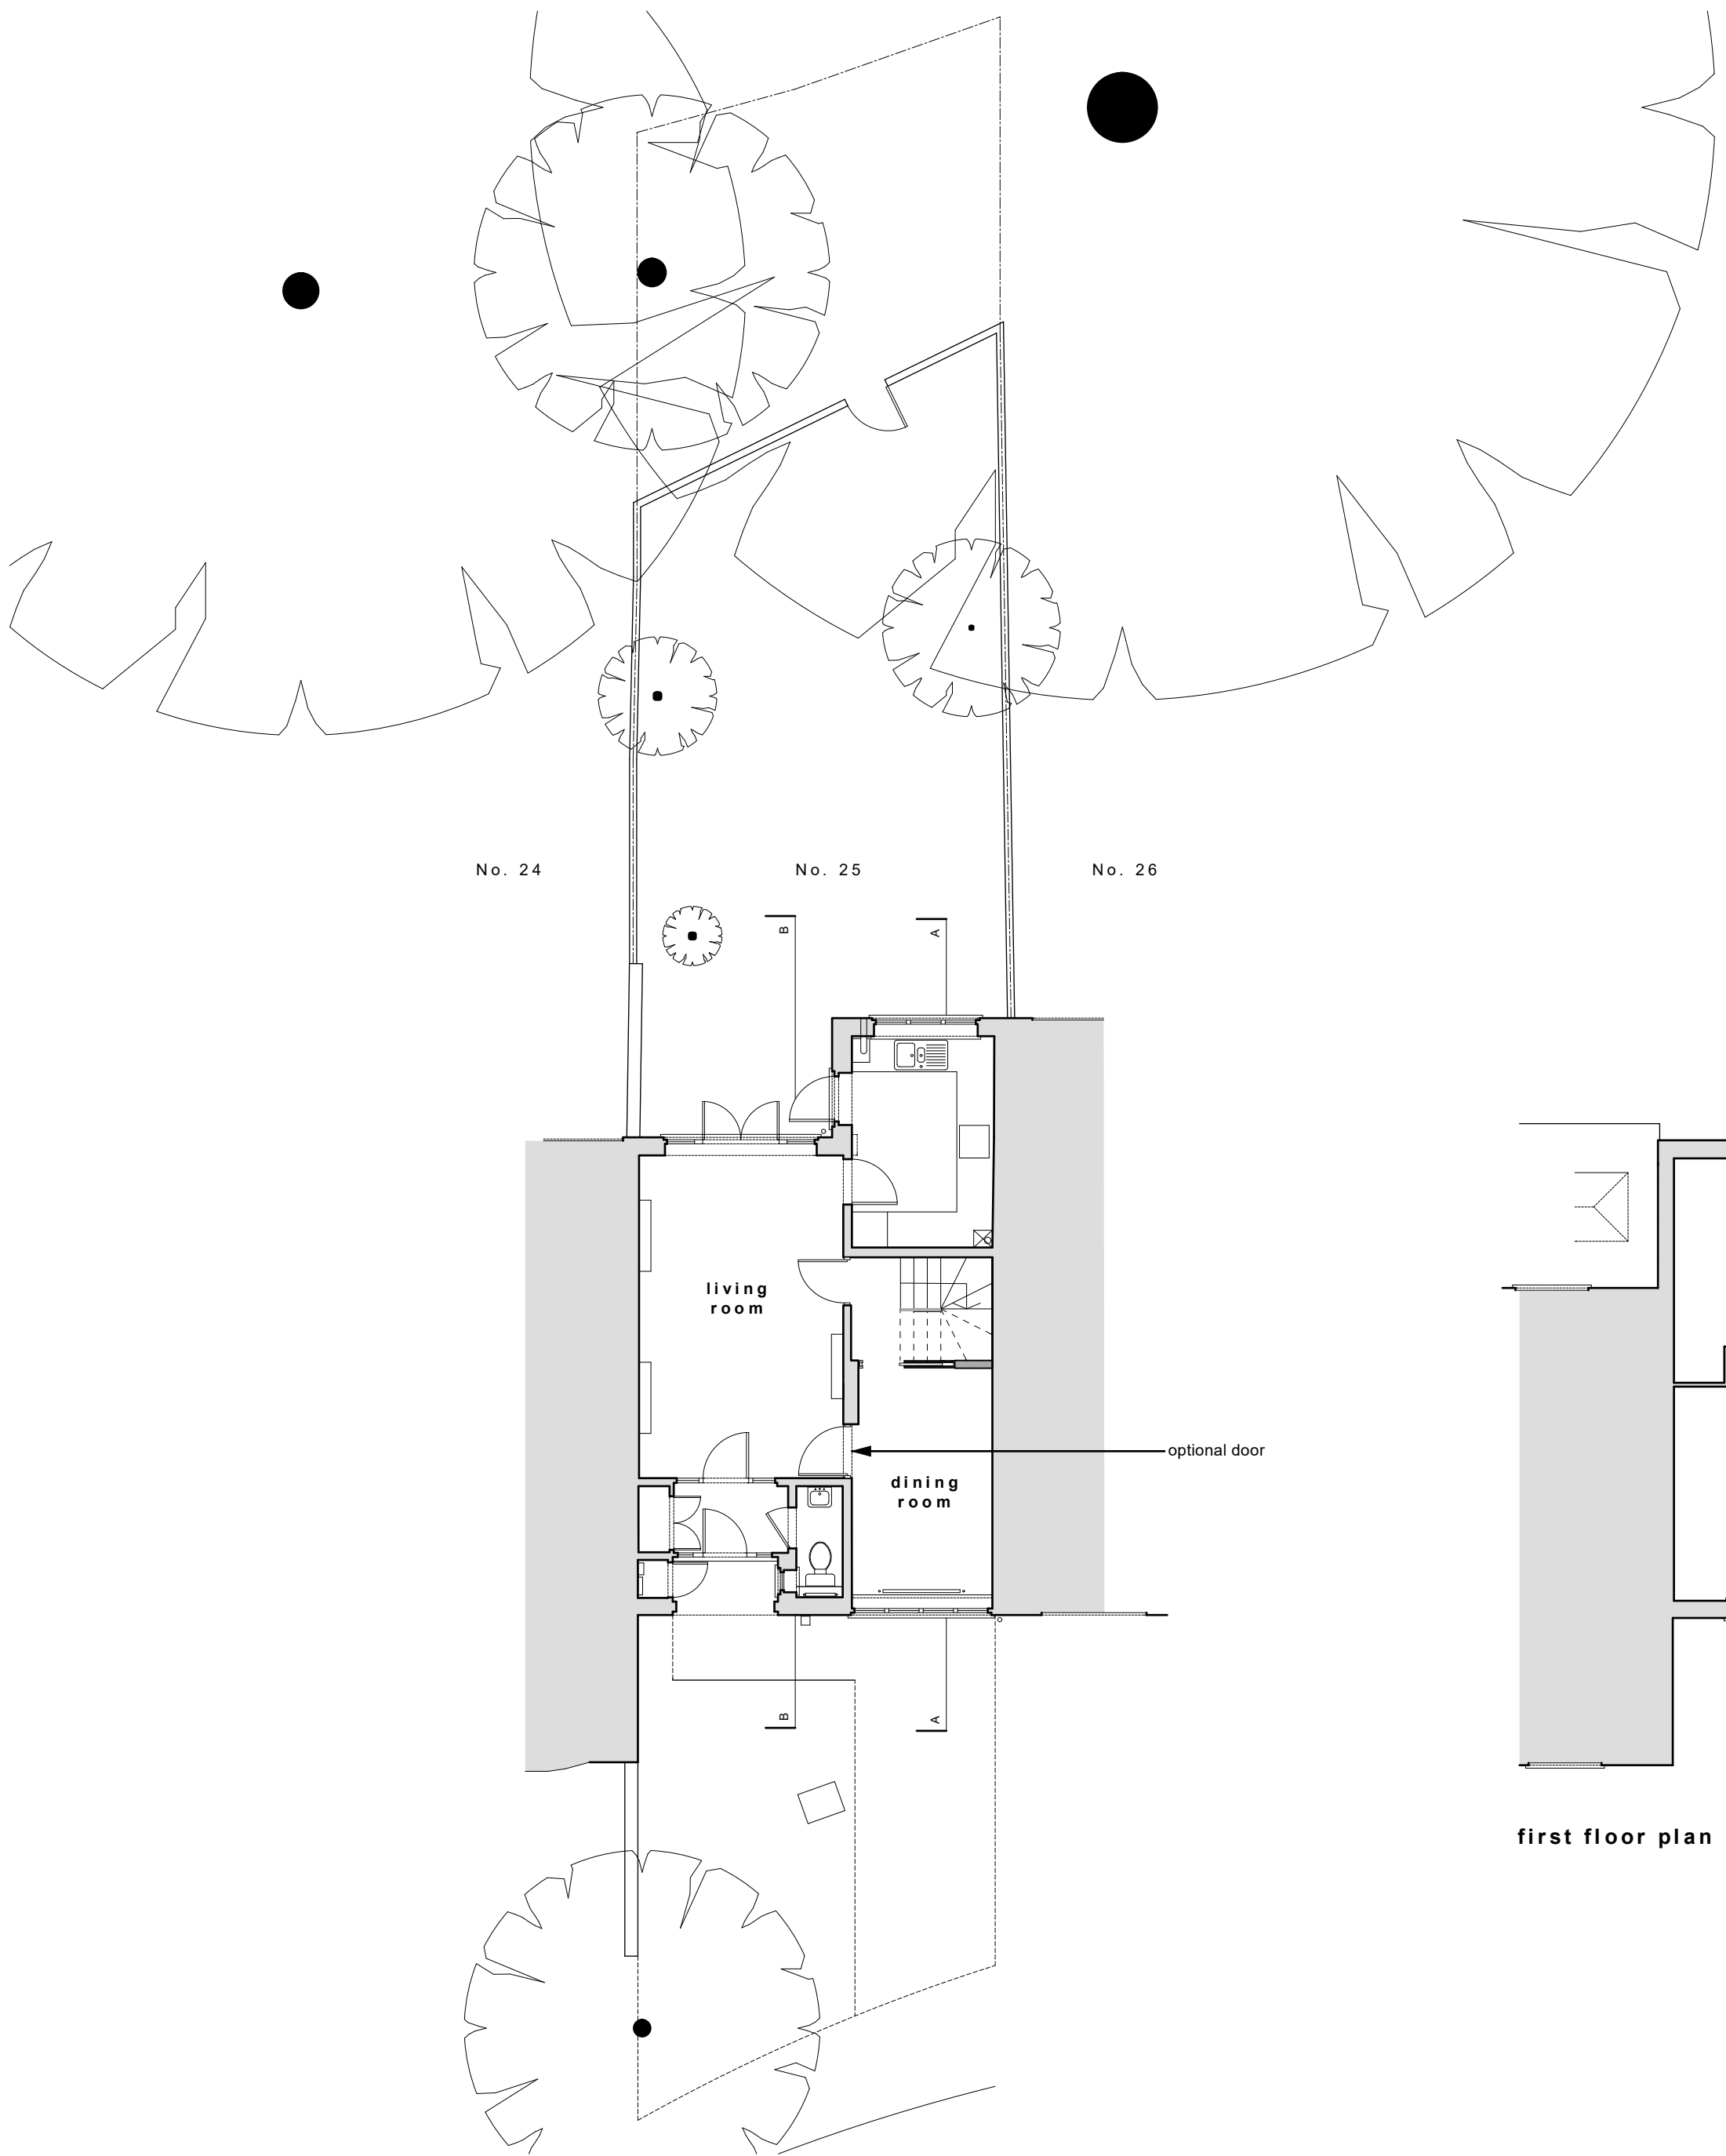


ground floor and site plan

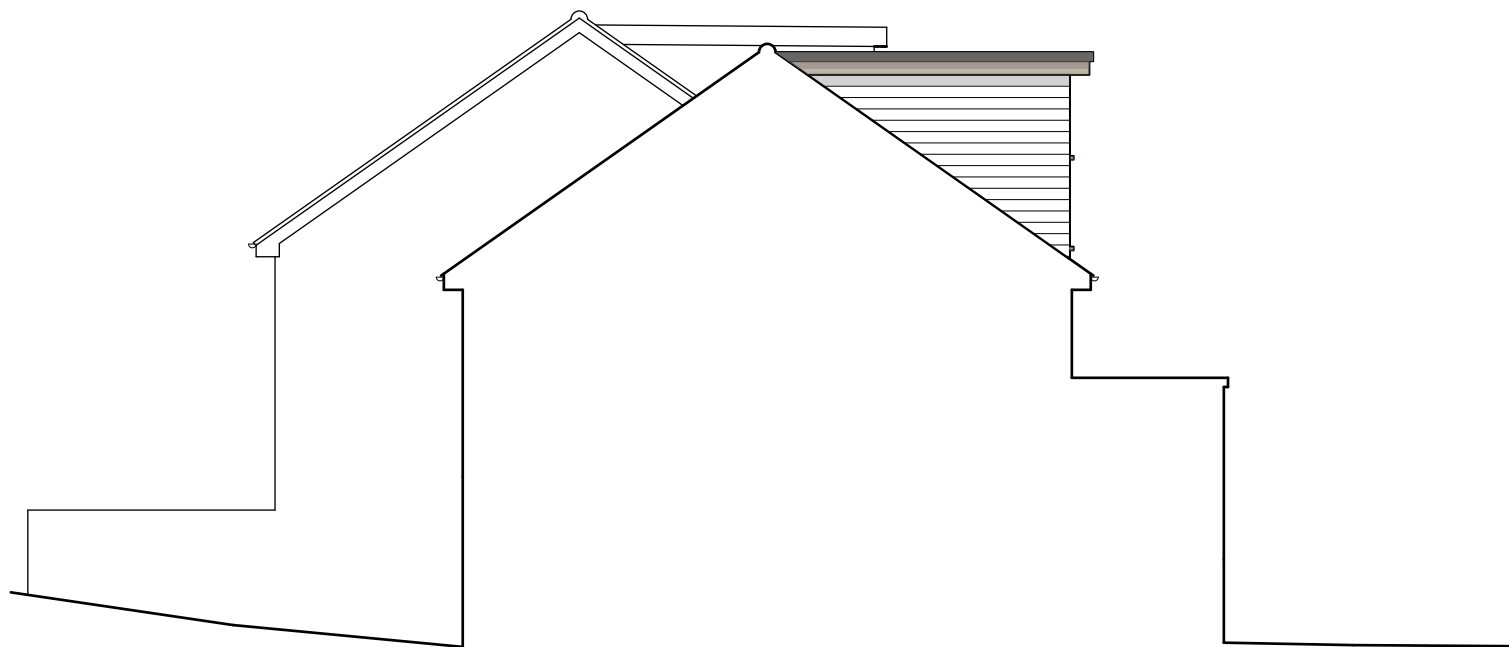


side elevation facing north

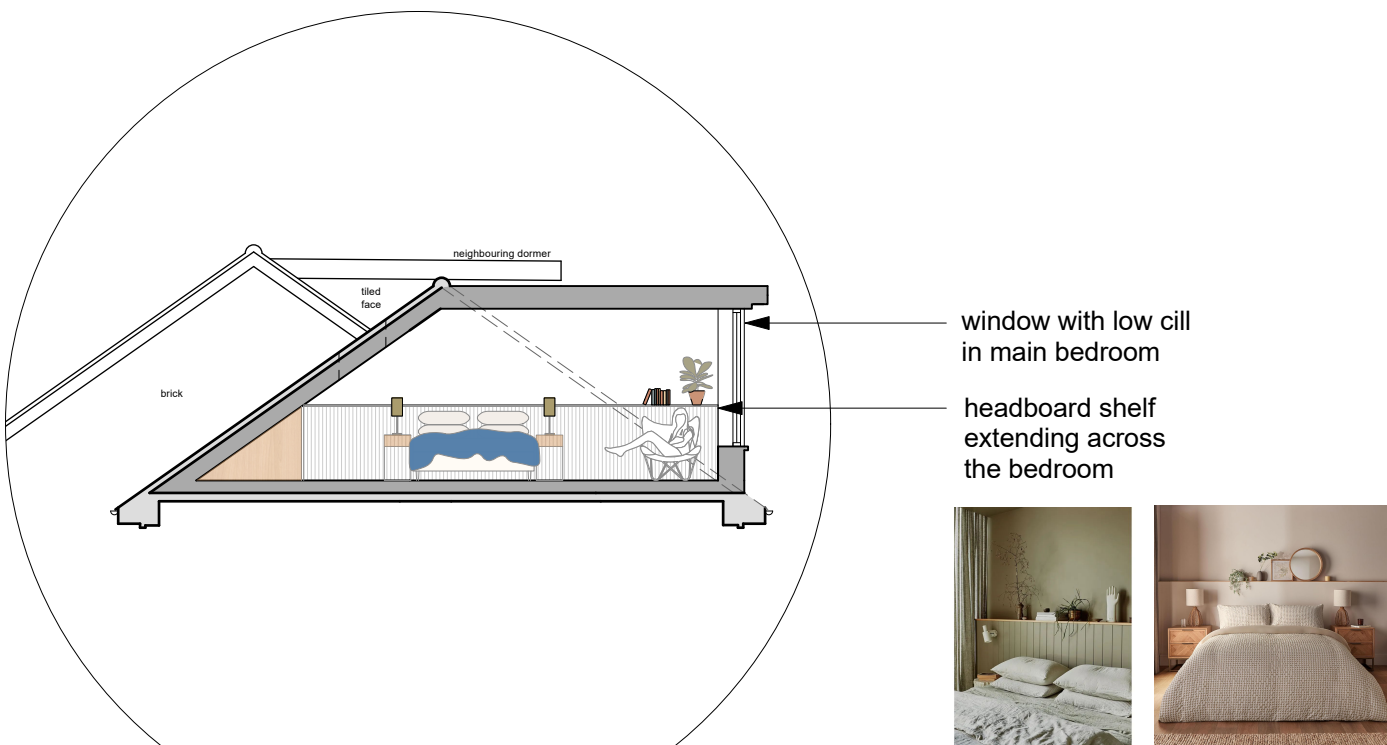


section B-B

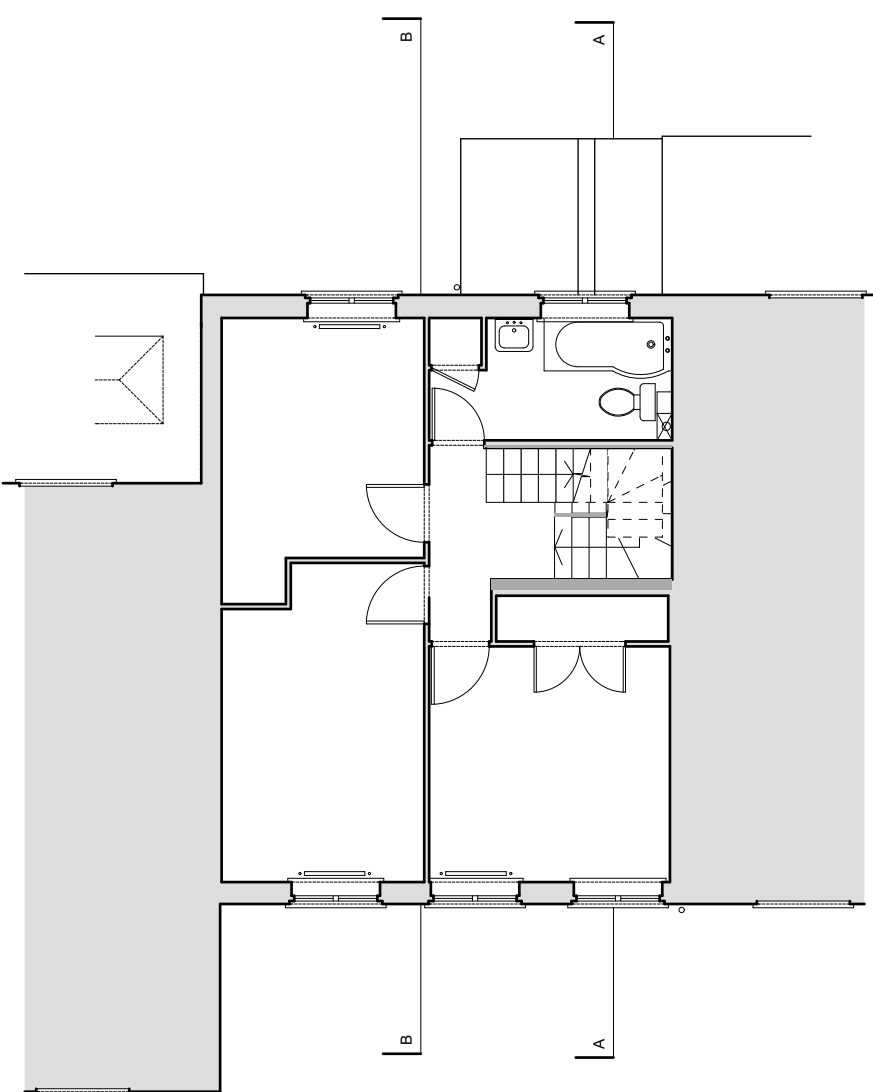

first floor plan

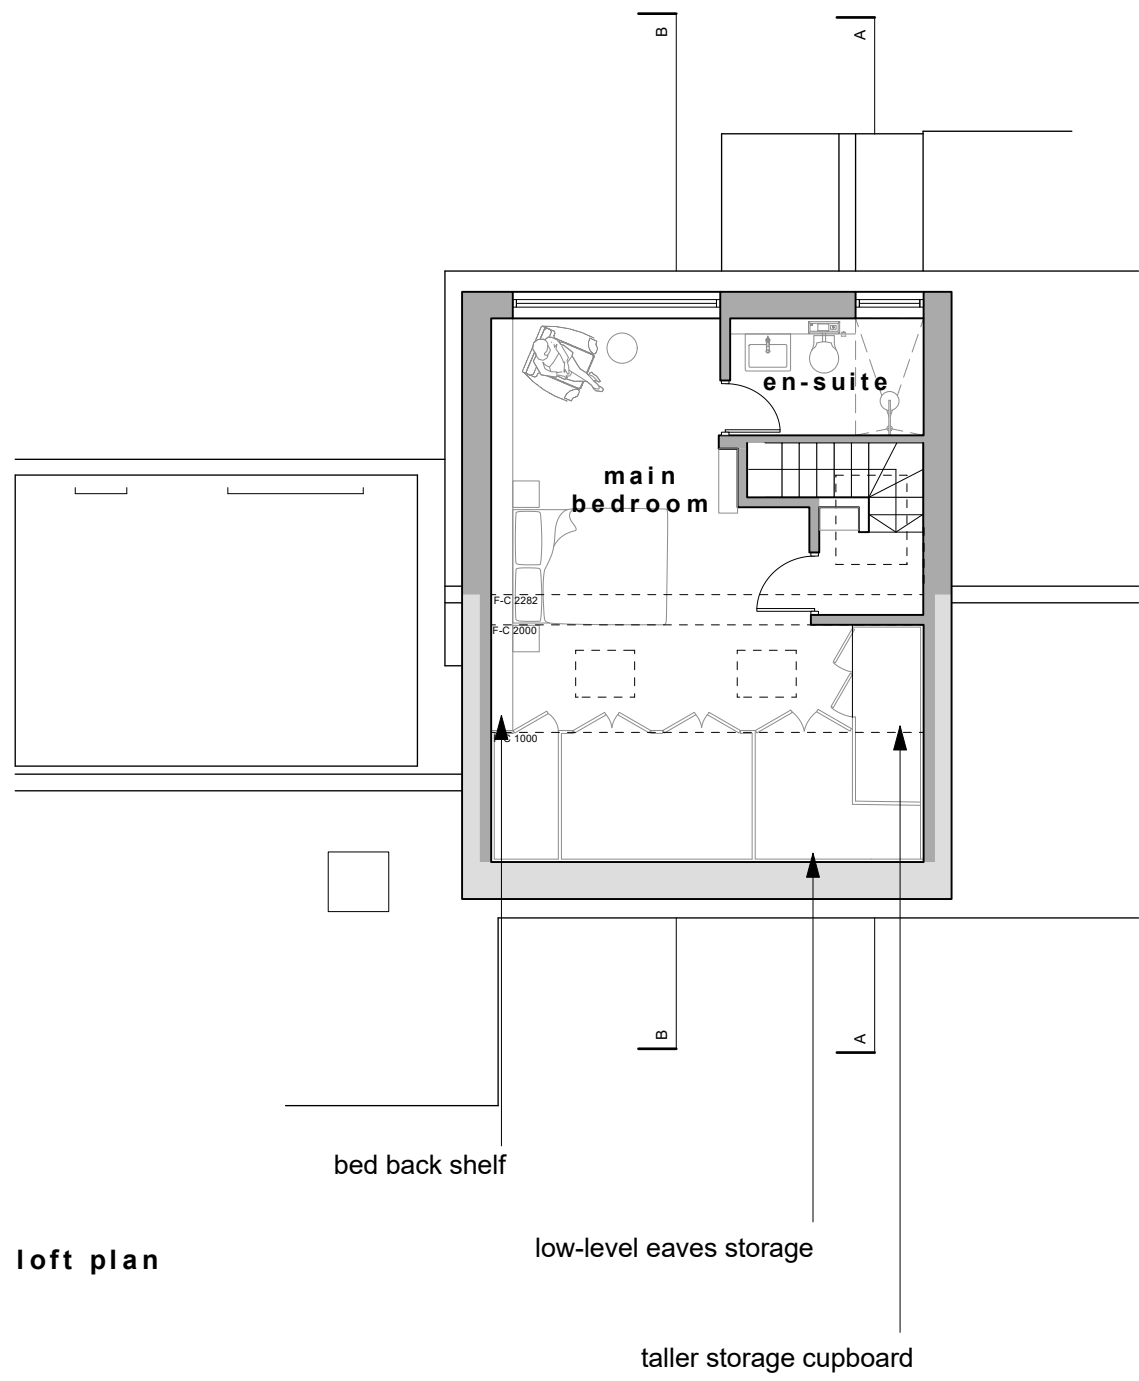

loft plan

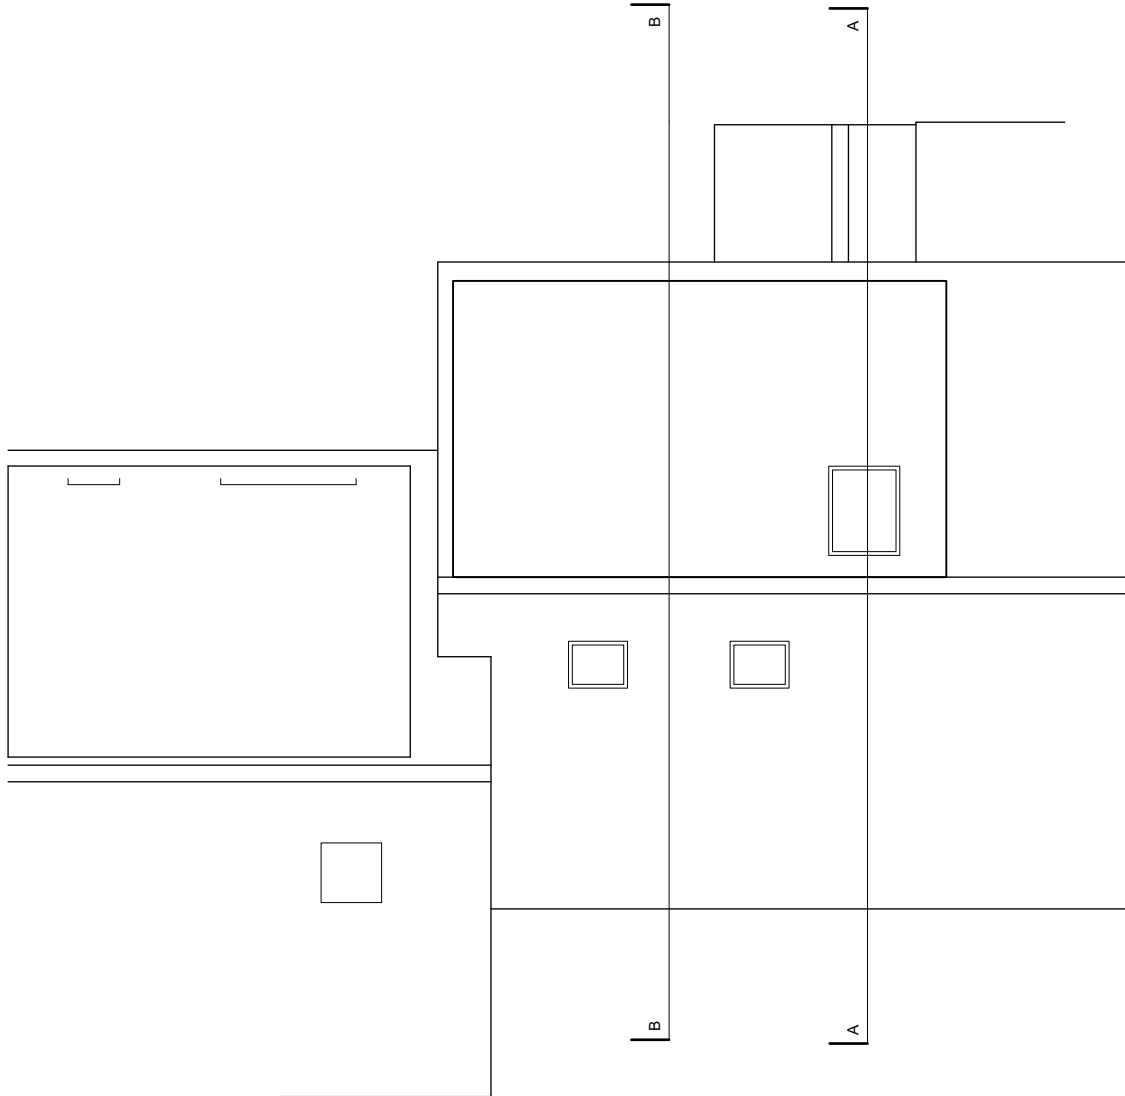

roof plan

BASED ON INFORMATION PROVIDED BY OTHERS

25 Benchfield Close
East Grinstead
RH19 3NZ

Proposed Plans,
Sections and
Elevations

Drawn: 1:100 (B1)
Date: September 2020

2613.10

turners
hoskins
architects

First Floor Office
1A Station Road
Edenbridge TN8 5HP
t. 01732 866064
www.turnerandhoskins.co.uk