


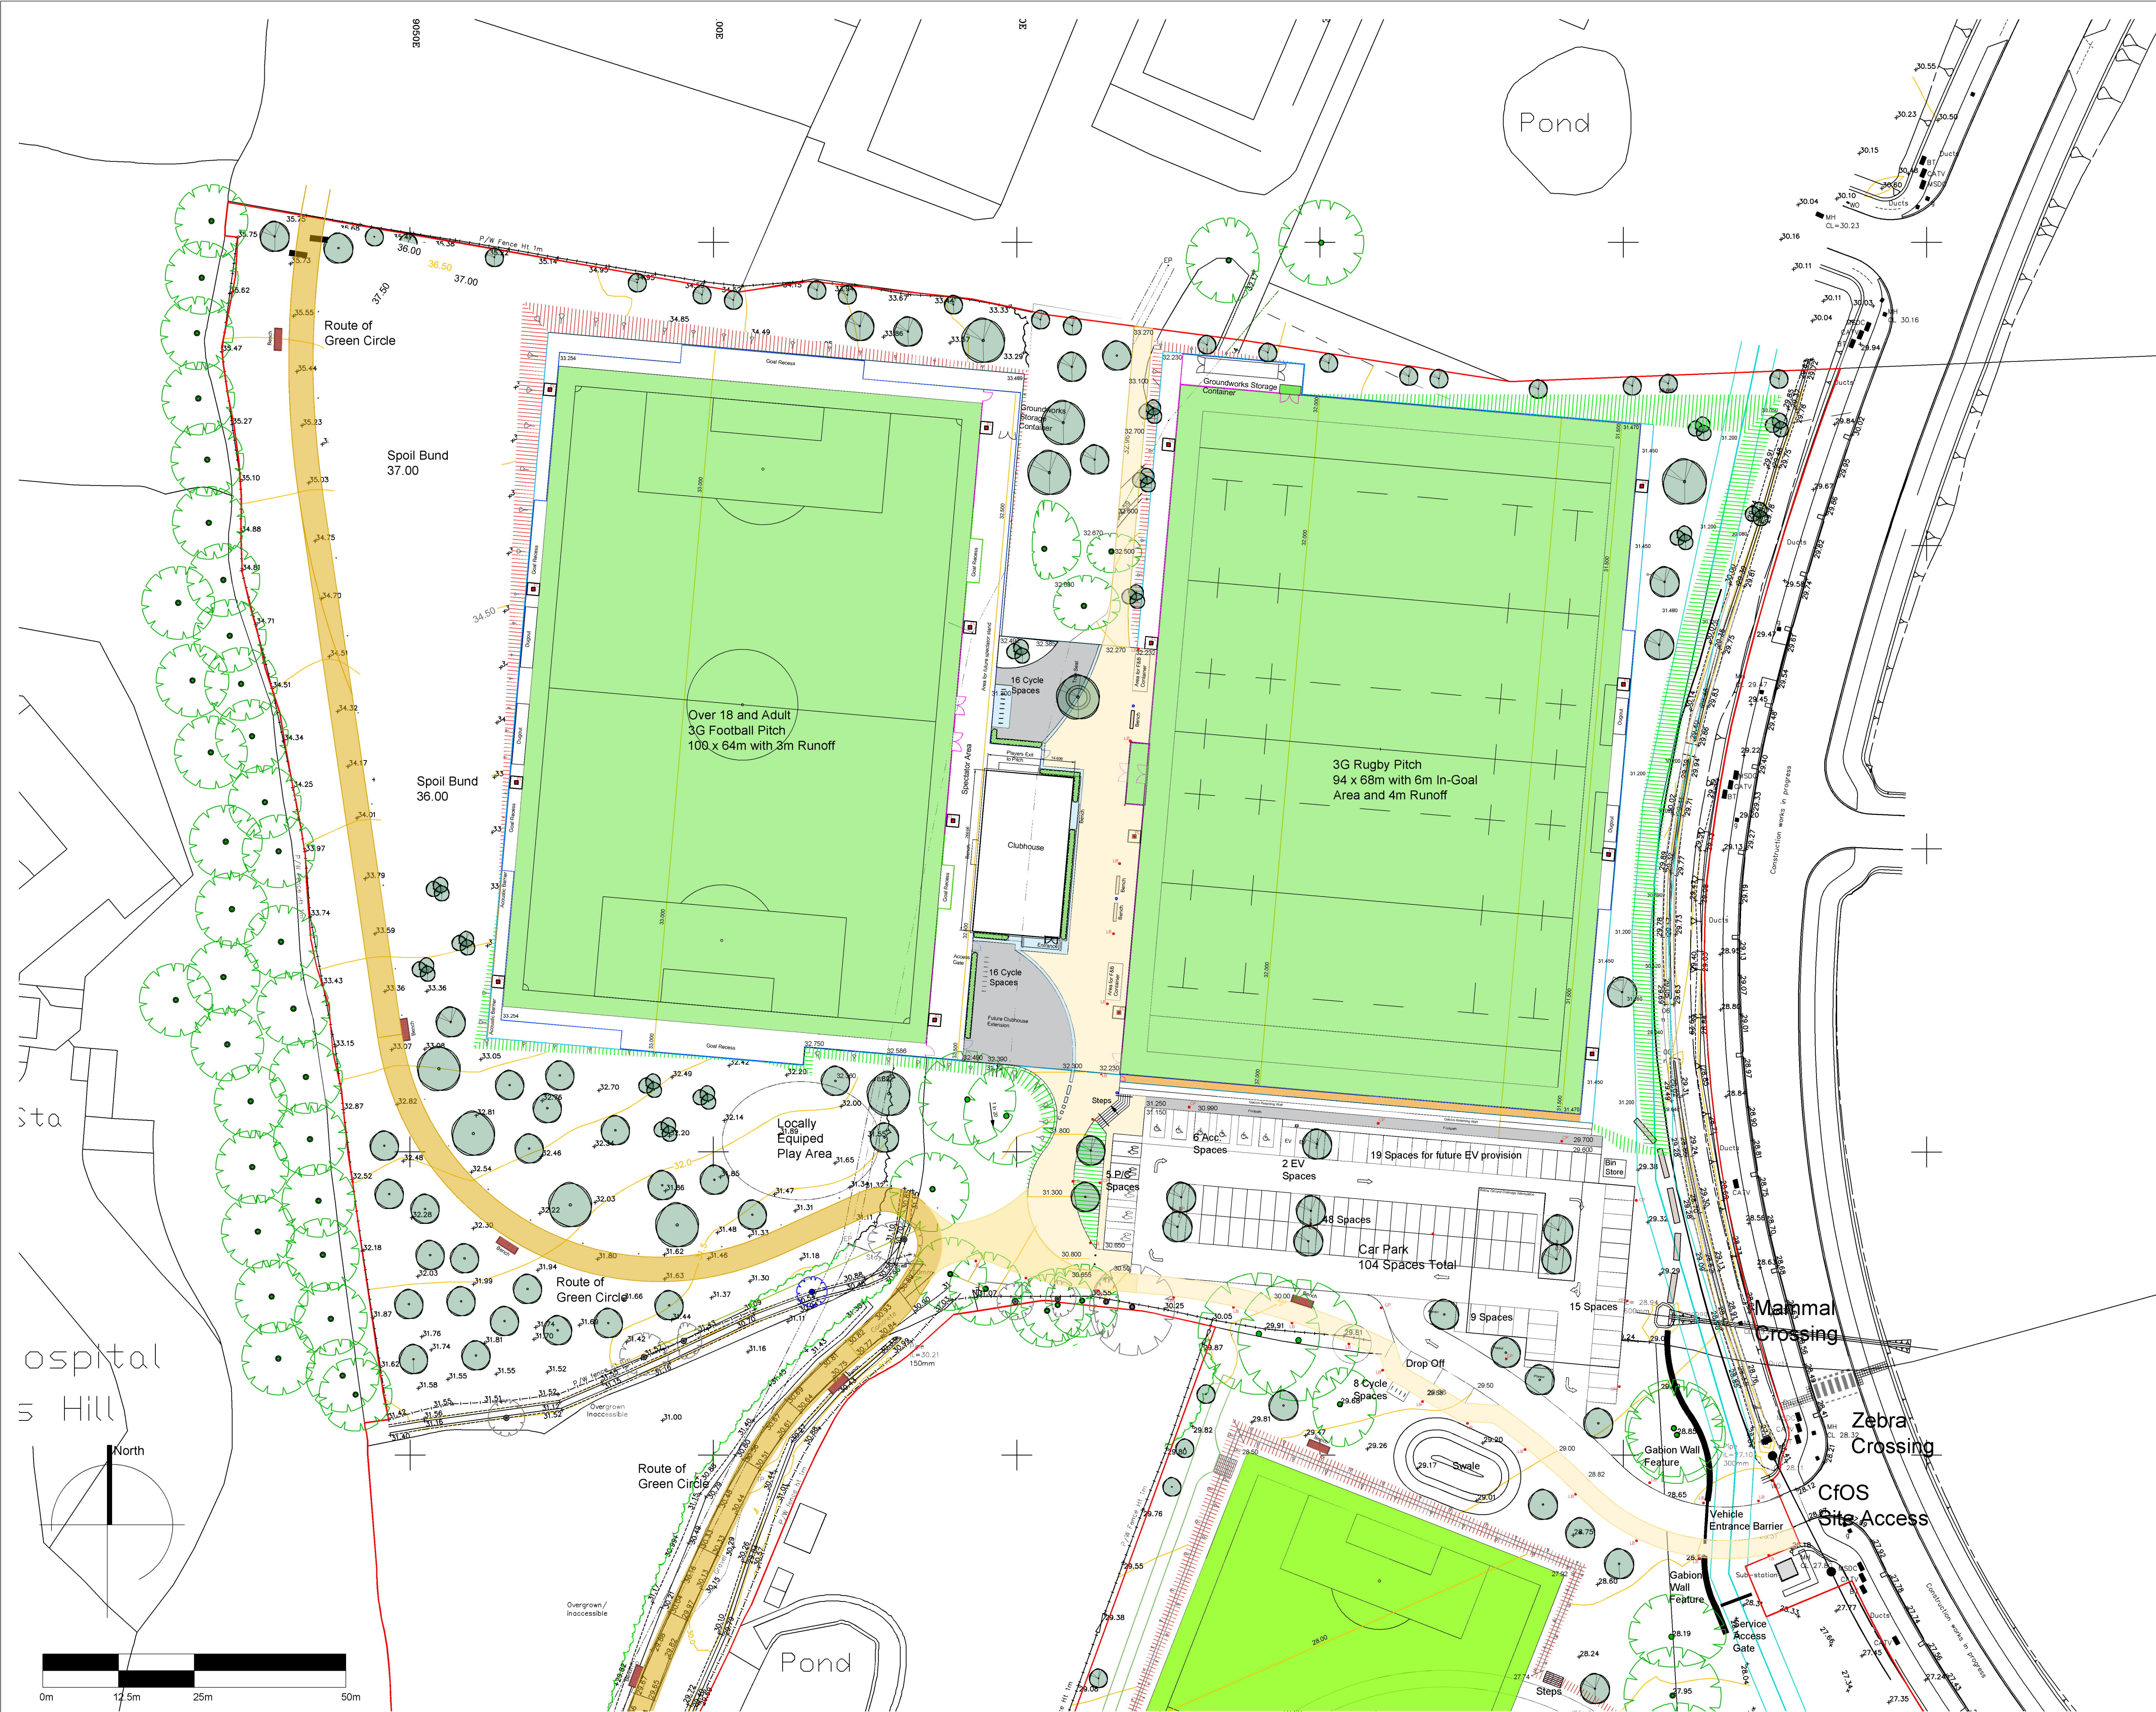

KEY:

- Site Boundary
- Proposed route of Green Circle (Limestone)
- Proposed route of shared pedestrian/cycle path (hogg)
- Proposed route of Employment Zone surface water drainage corridor
- Cutting
- Embankment
- 4.5m Fencing
- 2.5m Fencing
- 2.0m Fencing
- 1.2m Spectator Barrier
- Existing Tree
- Proposed Tree

Refer to Drawing No. 1003 (03) 061 for detail of tarmac colours in central area

REV.	DATE	DESCRIPTION	BY
A	24.02.23	Football pitch dims notes amended	MT
B	26.04.23	General revision with 3G pitches on same plane	MT
C	26.05.23	Trees to be retained shown, landscape area between pitches added, F&B units added, Green Circle route revised, topo updated	MT
D	19.06.23	Parking spaces increased, pavilion update as TGE info	MT
E	23.06.23	Parking drop off added	MT
F	28.06.23	Gabion retaining wall shown between car park & rugby	MT
G	30.06.23	Topo updated, Green Circle alignment revised	MT
H	07.07.23	Running straight omitted	MT
J	20.09.23	Green Circle amended, LEAP relocated, parent parking added, cycle parking added, swale added, zebra crossing added, lighting columns amended, spoil bund added	MT
K	09.11.23	Topsoil heap added, car park revised, retained trees revised, cycle parking revised	MT
L	20.11.23	Line of Green Circle revised, plaza, car park & steps revised, bin store relocated, line of employment zone drain revised, existing trees added back	MT
M	04.12.23	Landscape features added	MT
N	24.12.23	Car park revised, footpath widths revised, bench omitted	MT
P	26.12.23	Orchard omitted, trees added	MT
R	08.02.24	Swale, acoustic barrier and proposed trees revised	MT
S	14.04.25	Footpaths revised, rugby embankment revised	MT

THE SPORTS CONSULTANCY
One de Walden Court, 85 New Cavendish Street, London W1W 6XD
Tel. +44 (0) 20 7323 0007 info@thesportsconsultancy.com

STATUS: Concept - Stage 2

CLIENT: Mid Sussex District Council

PROJECT: Burgess Hill Centre for Outdoor Sport

DRAWING: Proposed Site Plan - North

SCALE: 1500 **SHEET:** A1 **DRAWN:** MT **DATE:** 13.02.23

PROJECT NO.: 1003 **DRAWING NO.:** (03) 022 **REVISION:** S

This drawing must not be reproduced in whole or part without written consent. Do not scale this drawing. All dimensions in millimetres unless stated otherwise. All dimensions to be checked on site. ©2023 Mark Thomas. All Rights Reserved. NOT FOR CONSTRUCTION