


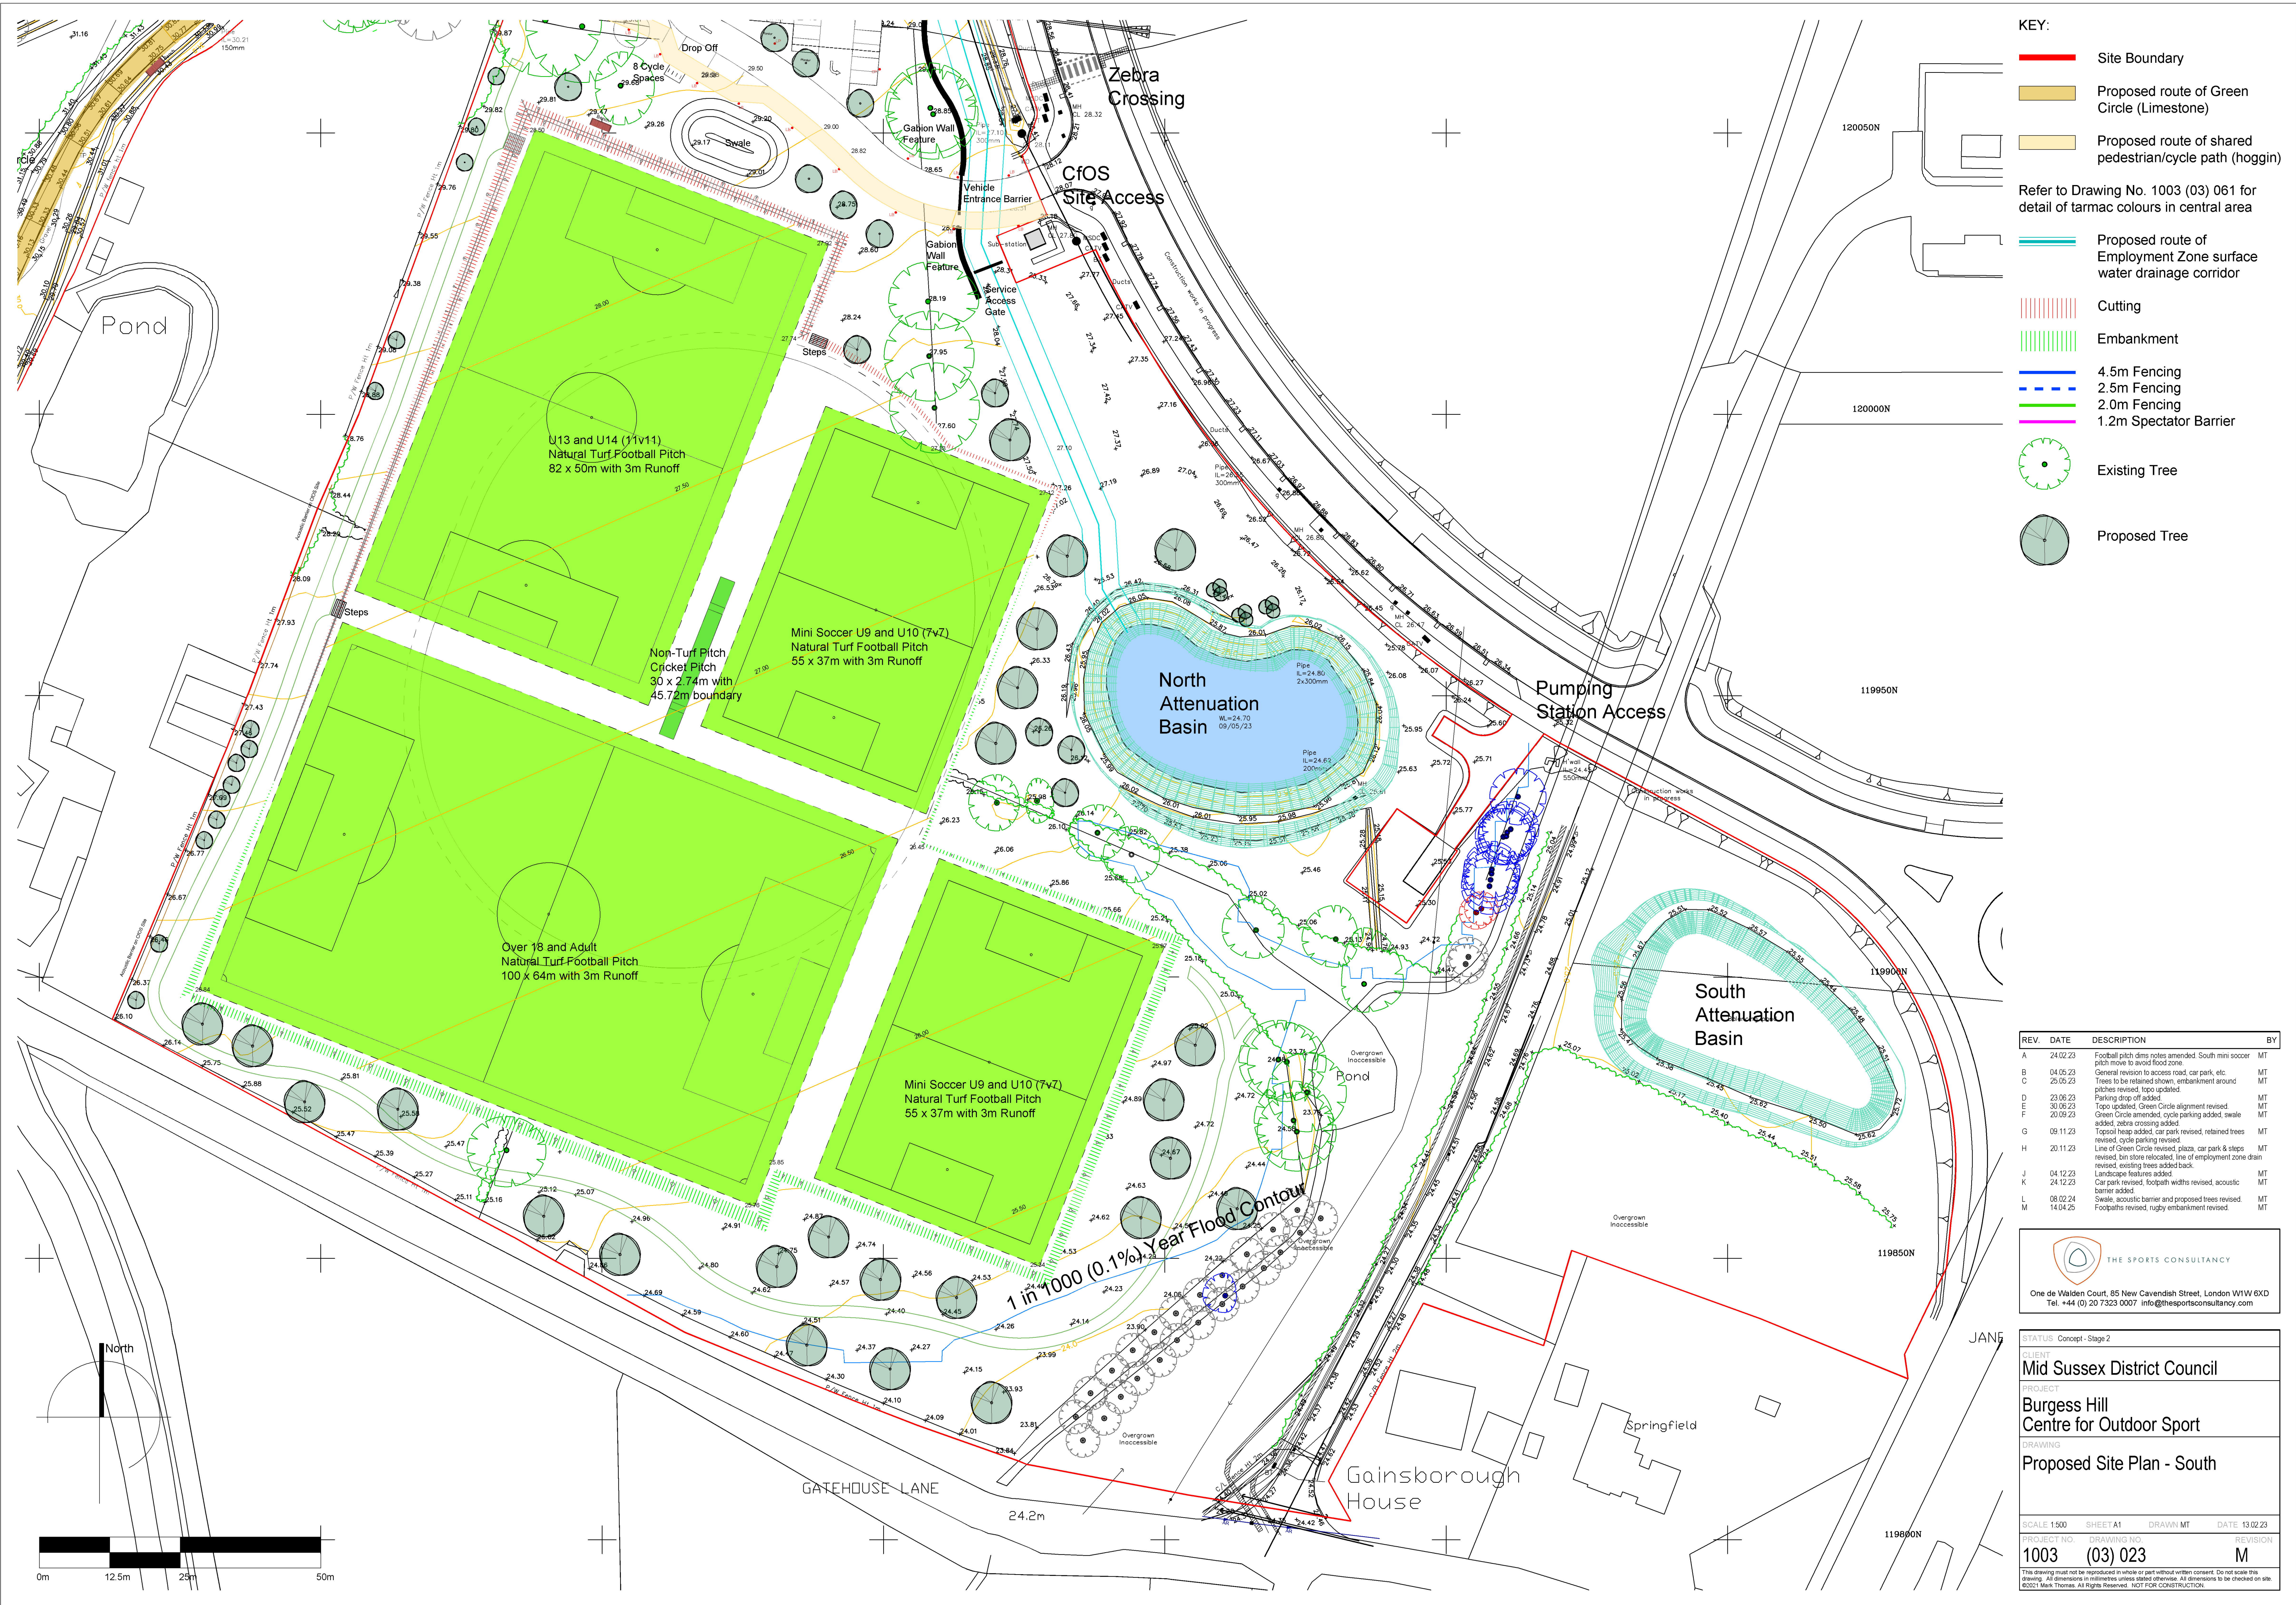

- KEY:
- Site Boundary
 - Proposed route of Green Circle (Limestone)
 - Proposed route of shared pedestrian/cycle path (hoggin)
 - Proposed route of Employment Zone surface water drainage corridor
 - Cutting
 - Embankment
 - 4.5m Fencing
 - 2.5m Fencing
 - 2.0m Fencing
 - 1.2m Spectator Barrier
 - Existing Tree
 - Proposed Tree

Refer to Drawing No. 1003 (03) 061 for detail of tarmac colours in central area

REV.	DATE	DESCRIPTION	BY
A	24.02.23	Football pitch dims notes amended. South mini soccer pitch move to avoid flood zone.	MT
B	04.06.23	General revision to access road, car park, etc.	MT
C	25.05.23	Trees to be retained shown, embankment around pitches revised, topo updated.	MT
D	23.06.23	Parking drop off added.	MT
E	30.09.23	Topo updated, Green Circle alignment revised.	MT
F	20.09.23	Green Circle amended, cycle parking added, swale added, zebra crossing added.	MT
G	09.11.23	Topsoil heave added, car park revised, retained trees revised, cycle parking revised.	MT
H	20.11.23	Line of Green Circle revised, plaza, car park & steps revised, bin store relocated, line of employment zone drain revised, existing trees added back.	MT
J	04.12.23	Landscape features added.	MT
K	24.12.23	Car park revised, footpath widths revised, acoustic barrier added.	MT
L	08.02.24	Swale, acoustic barrier and proposed trees revised.	MT
M	14.04.25	Footpaths revised, rugby embankment revised.	MT

 THE SPORTS CONSULTANCY

One de Walden Court, 85 New Cavendish Street, London W1W 6XD
Tel. +44 (0) 20 7323 0007 info@thesportsconsultancy.com

STATUS: Concept - Stage 2

CLIENT: Mid Sussex District Council

PROJECT: Burgess Hill Centre for Outdoor Sport

DRAWING: Proposed Site Plan - South

SCALE: 1500 SHEET: A1 DRAWN: MT DATE: 13.02.23

PROJECT NO. 1003 DRAWING NO. (03) 023 REVISION M

This drawing must not be reproduced in whole or part without written consent. Do not scale this drawing. All dimensions in millimetres unless stated otherwise. All dimensions to be checked on site. ©2023 Mark Thomas. All Rights Reserved. NOT FOR CONSTRUCTION