
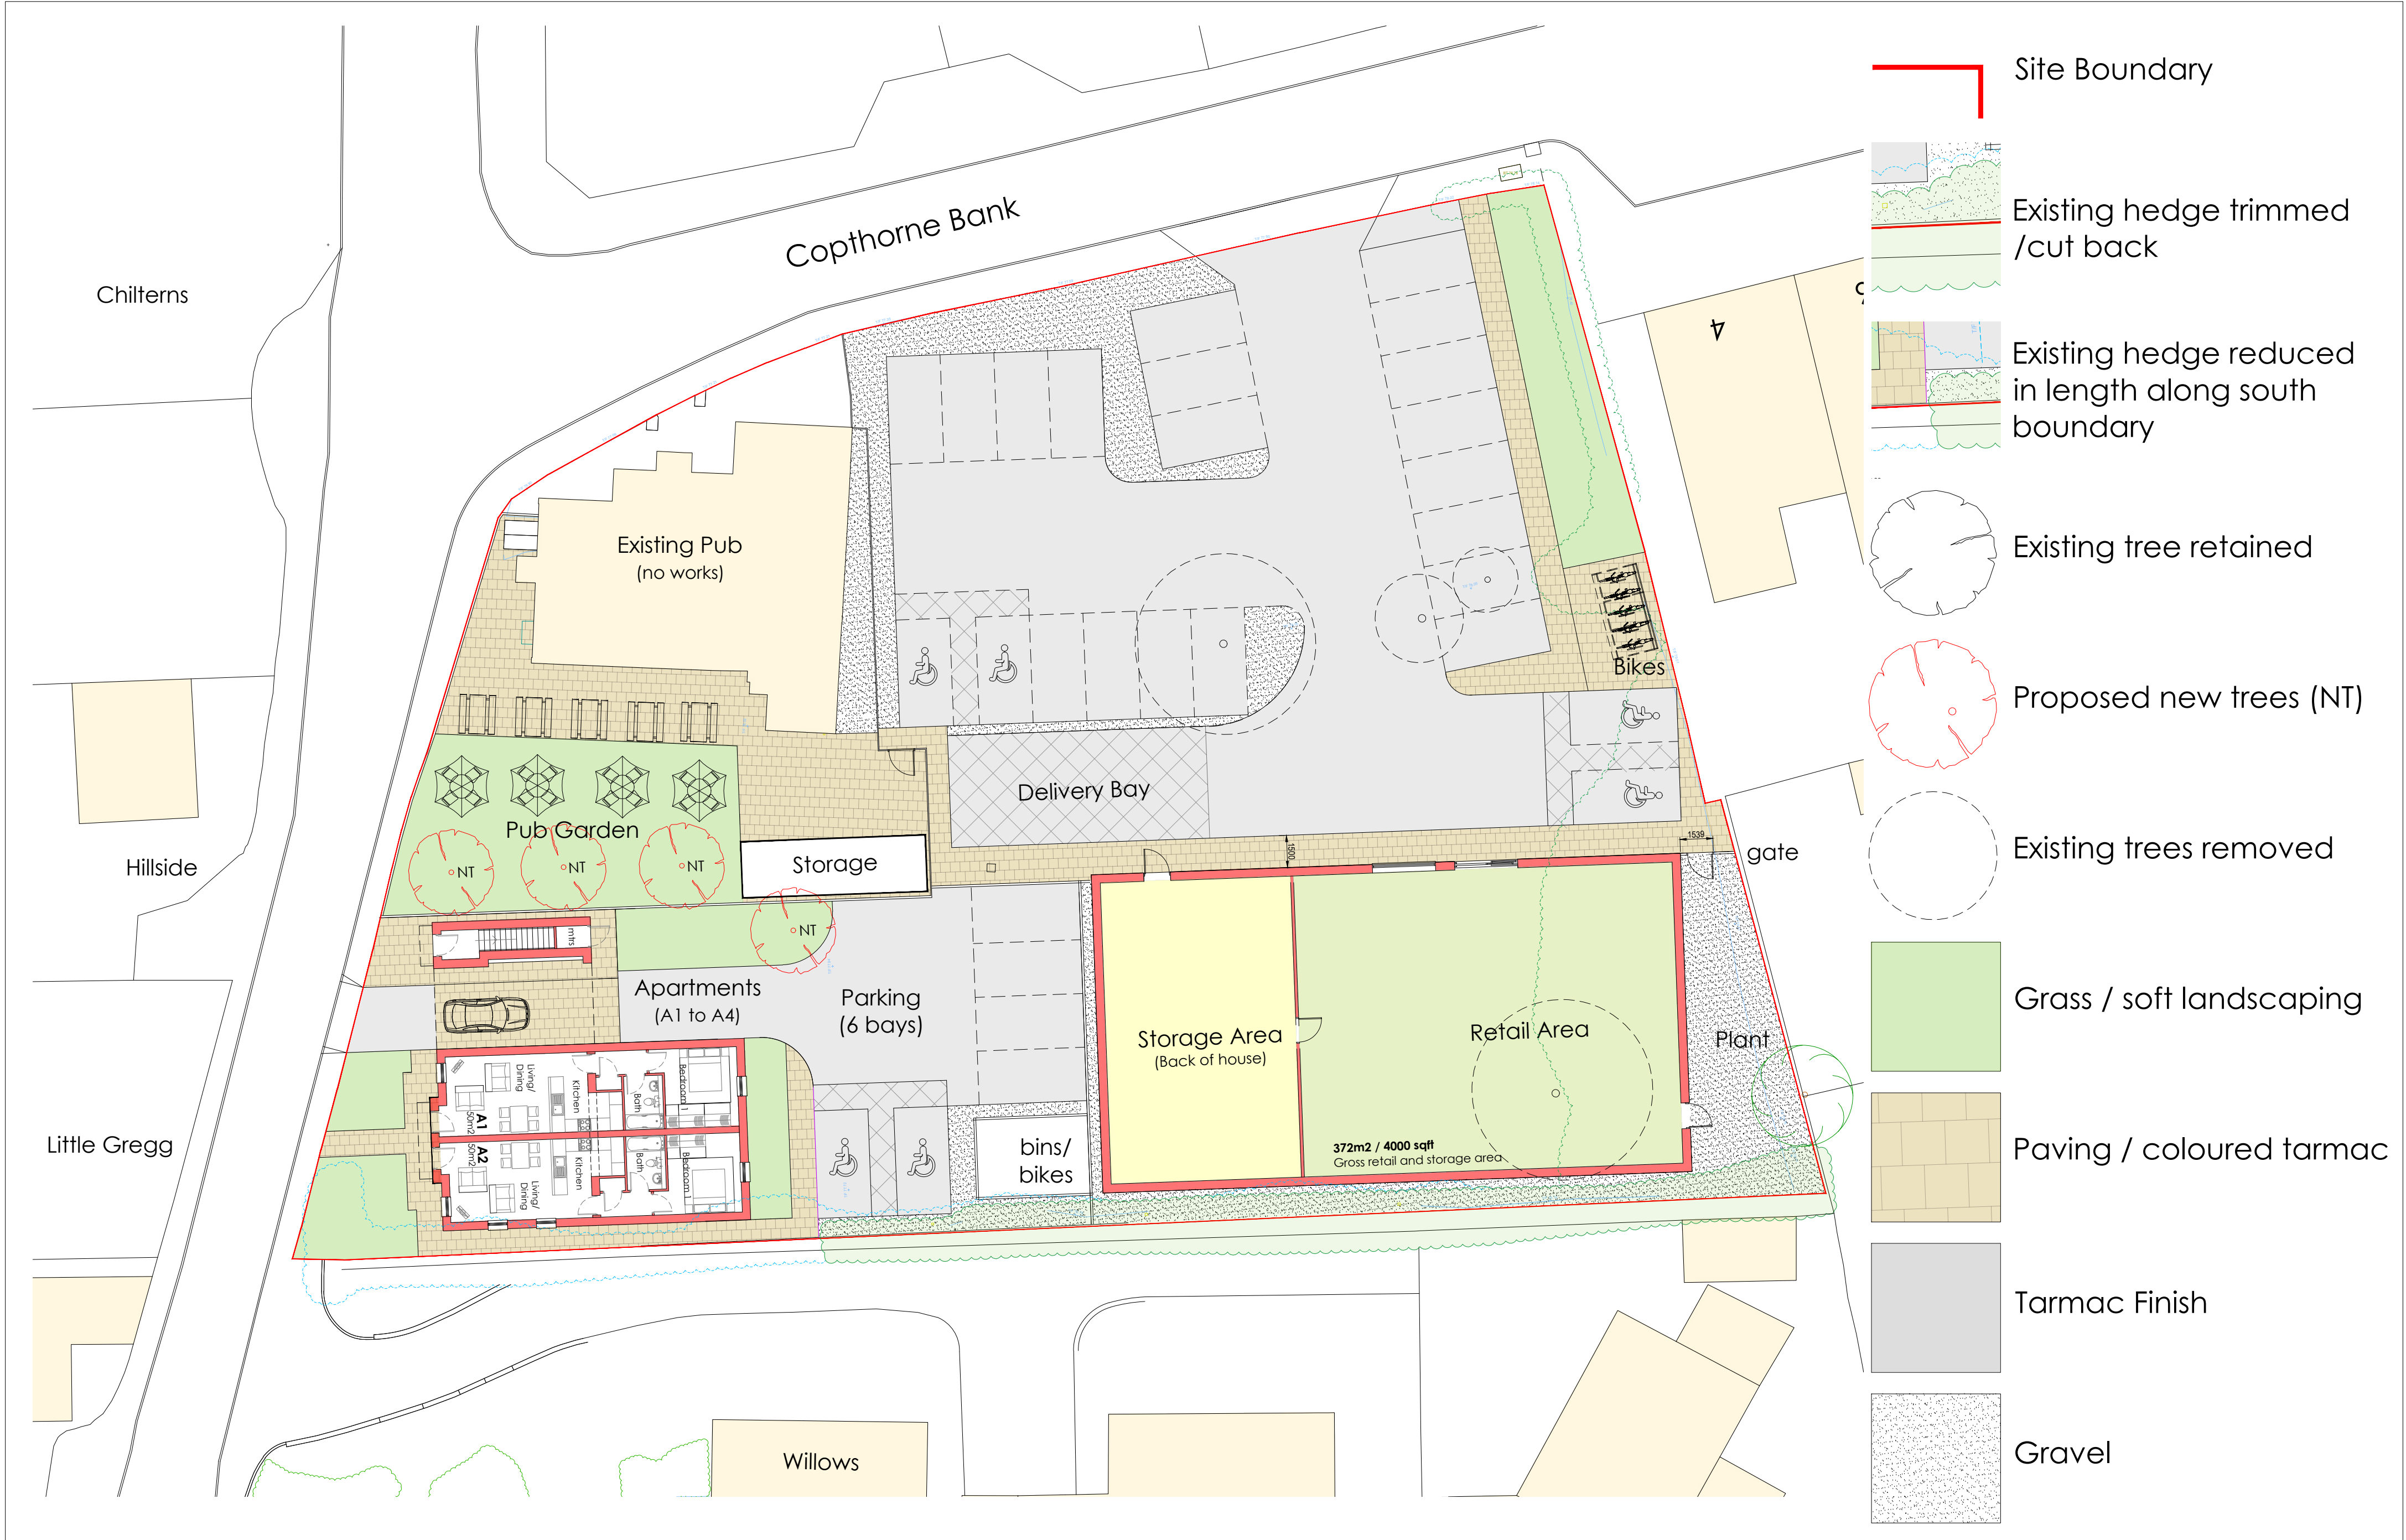


 

 U A N All dimensions to be verified on site. Any discrepancies are to be reported to the relevant parties. The content of the drawing remain the copyright of UAN and can not be used without consent	 North				client	drawn	scale	size	
					Westcoast Convenience Limited	JJ/MG	1:200	A2	
		E	South boundary hedge retained and cut back	MG	14.05.2025	address	checked	Proposed Site Plan	
		D	Pub garden furniture added / bike shelter shown	LH	15.04.2025	The Prince Albert, Copthorne Bank, Copthorne, Crawley, RH10 3QX	MG		
		C	Retail building position adjusted	LH	26.03.2025	Mixed Use Development	date		
		B	parking notes removed	MG	27.11.2024		21.08.2024		
		A	design adjustments	JJ	28.08.2024	proj no.	status	dwg no.	revision
		revision	description	drawn	date	23-144	Planning	23-144-02	E