




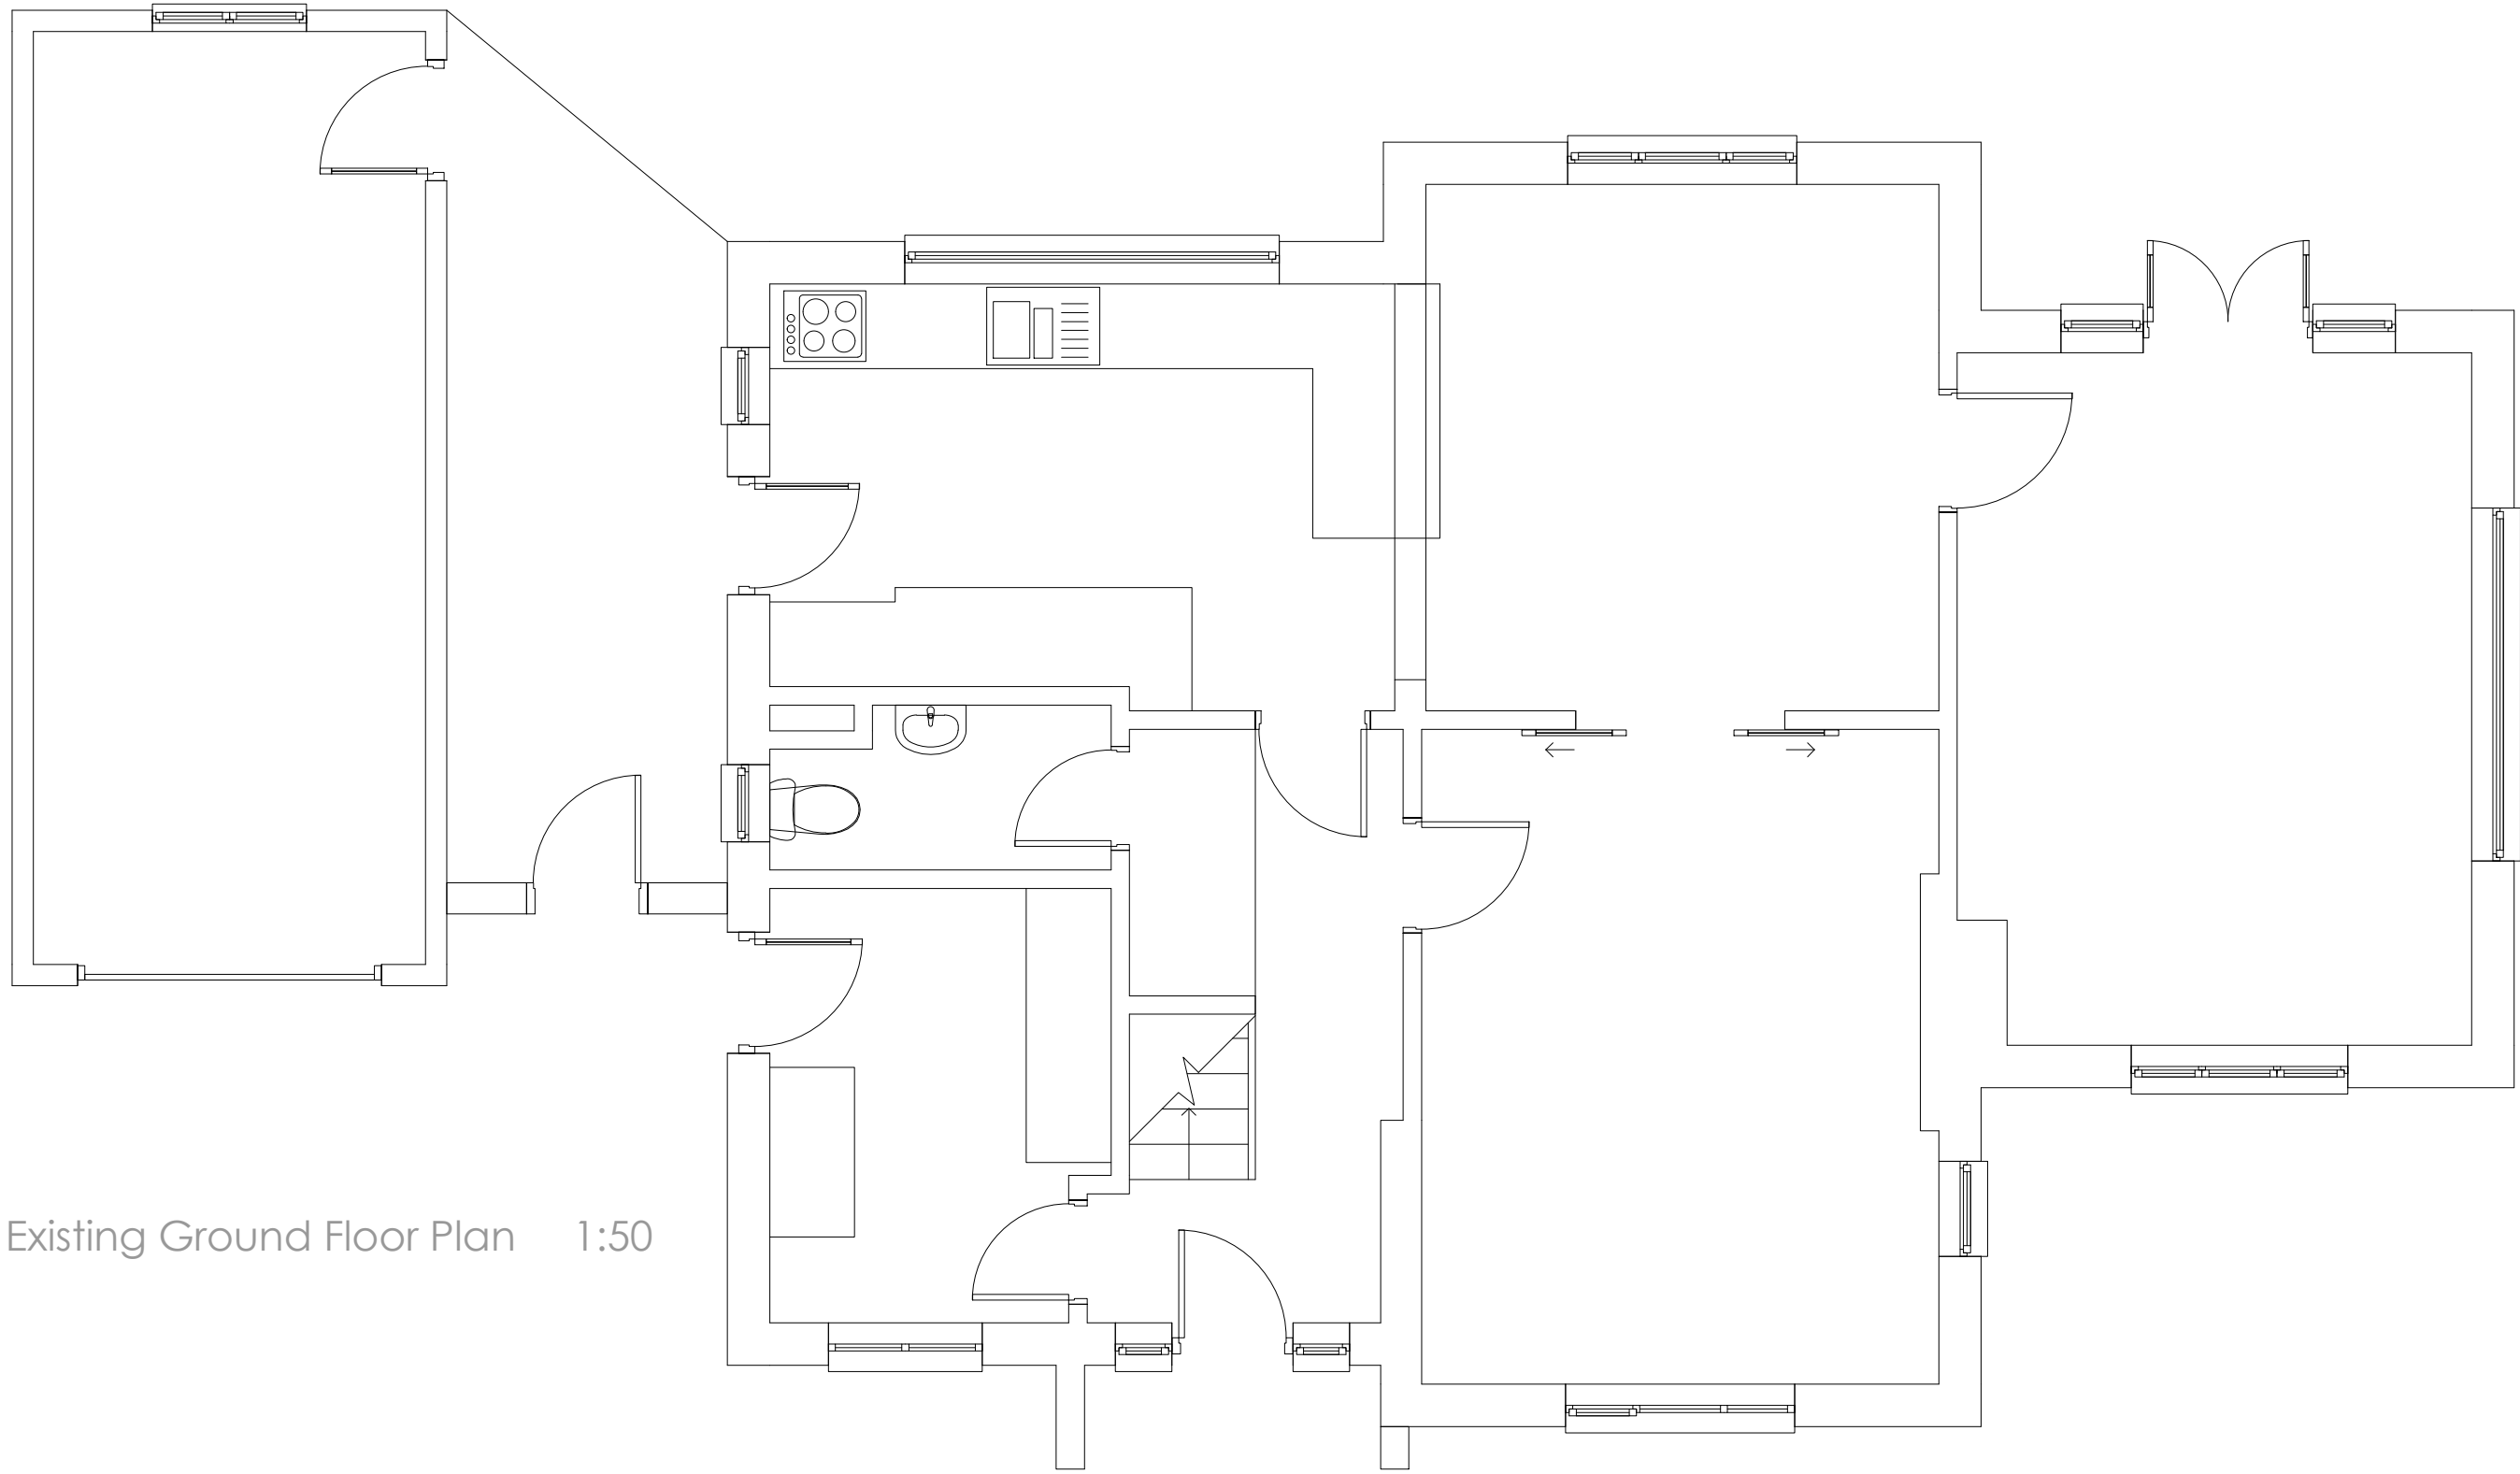


Existing Ground Floor Plan 1:50

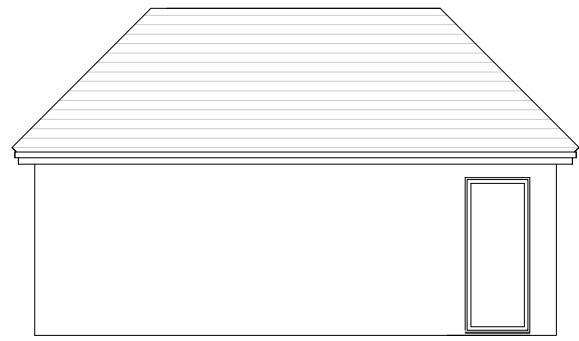


Existing Garage South Elevation 1:100

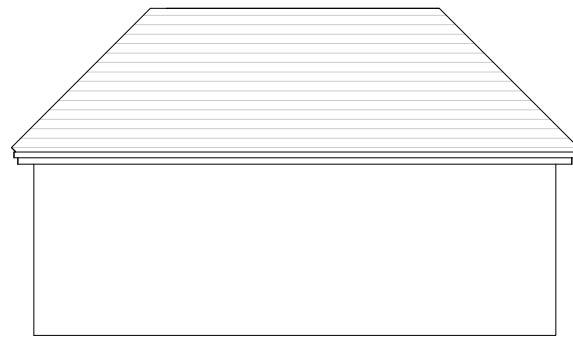


Existing Garage North Elevation 1:100

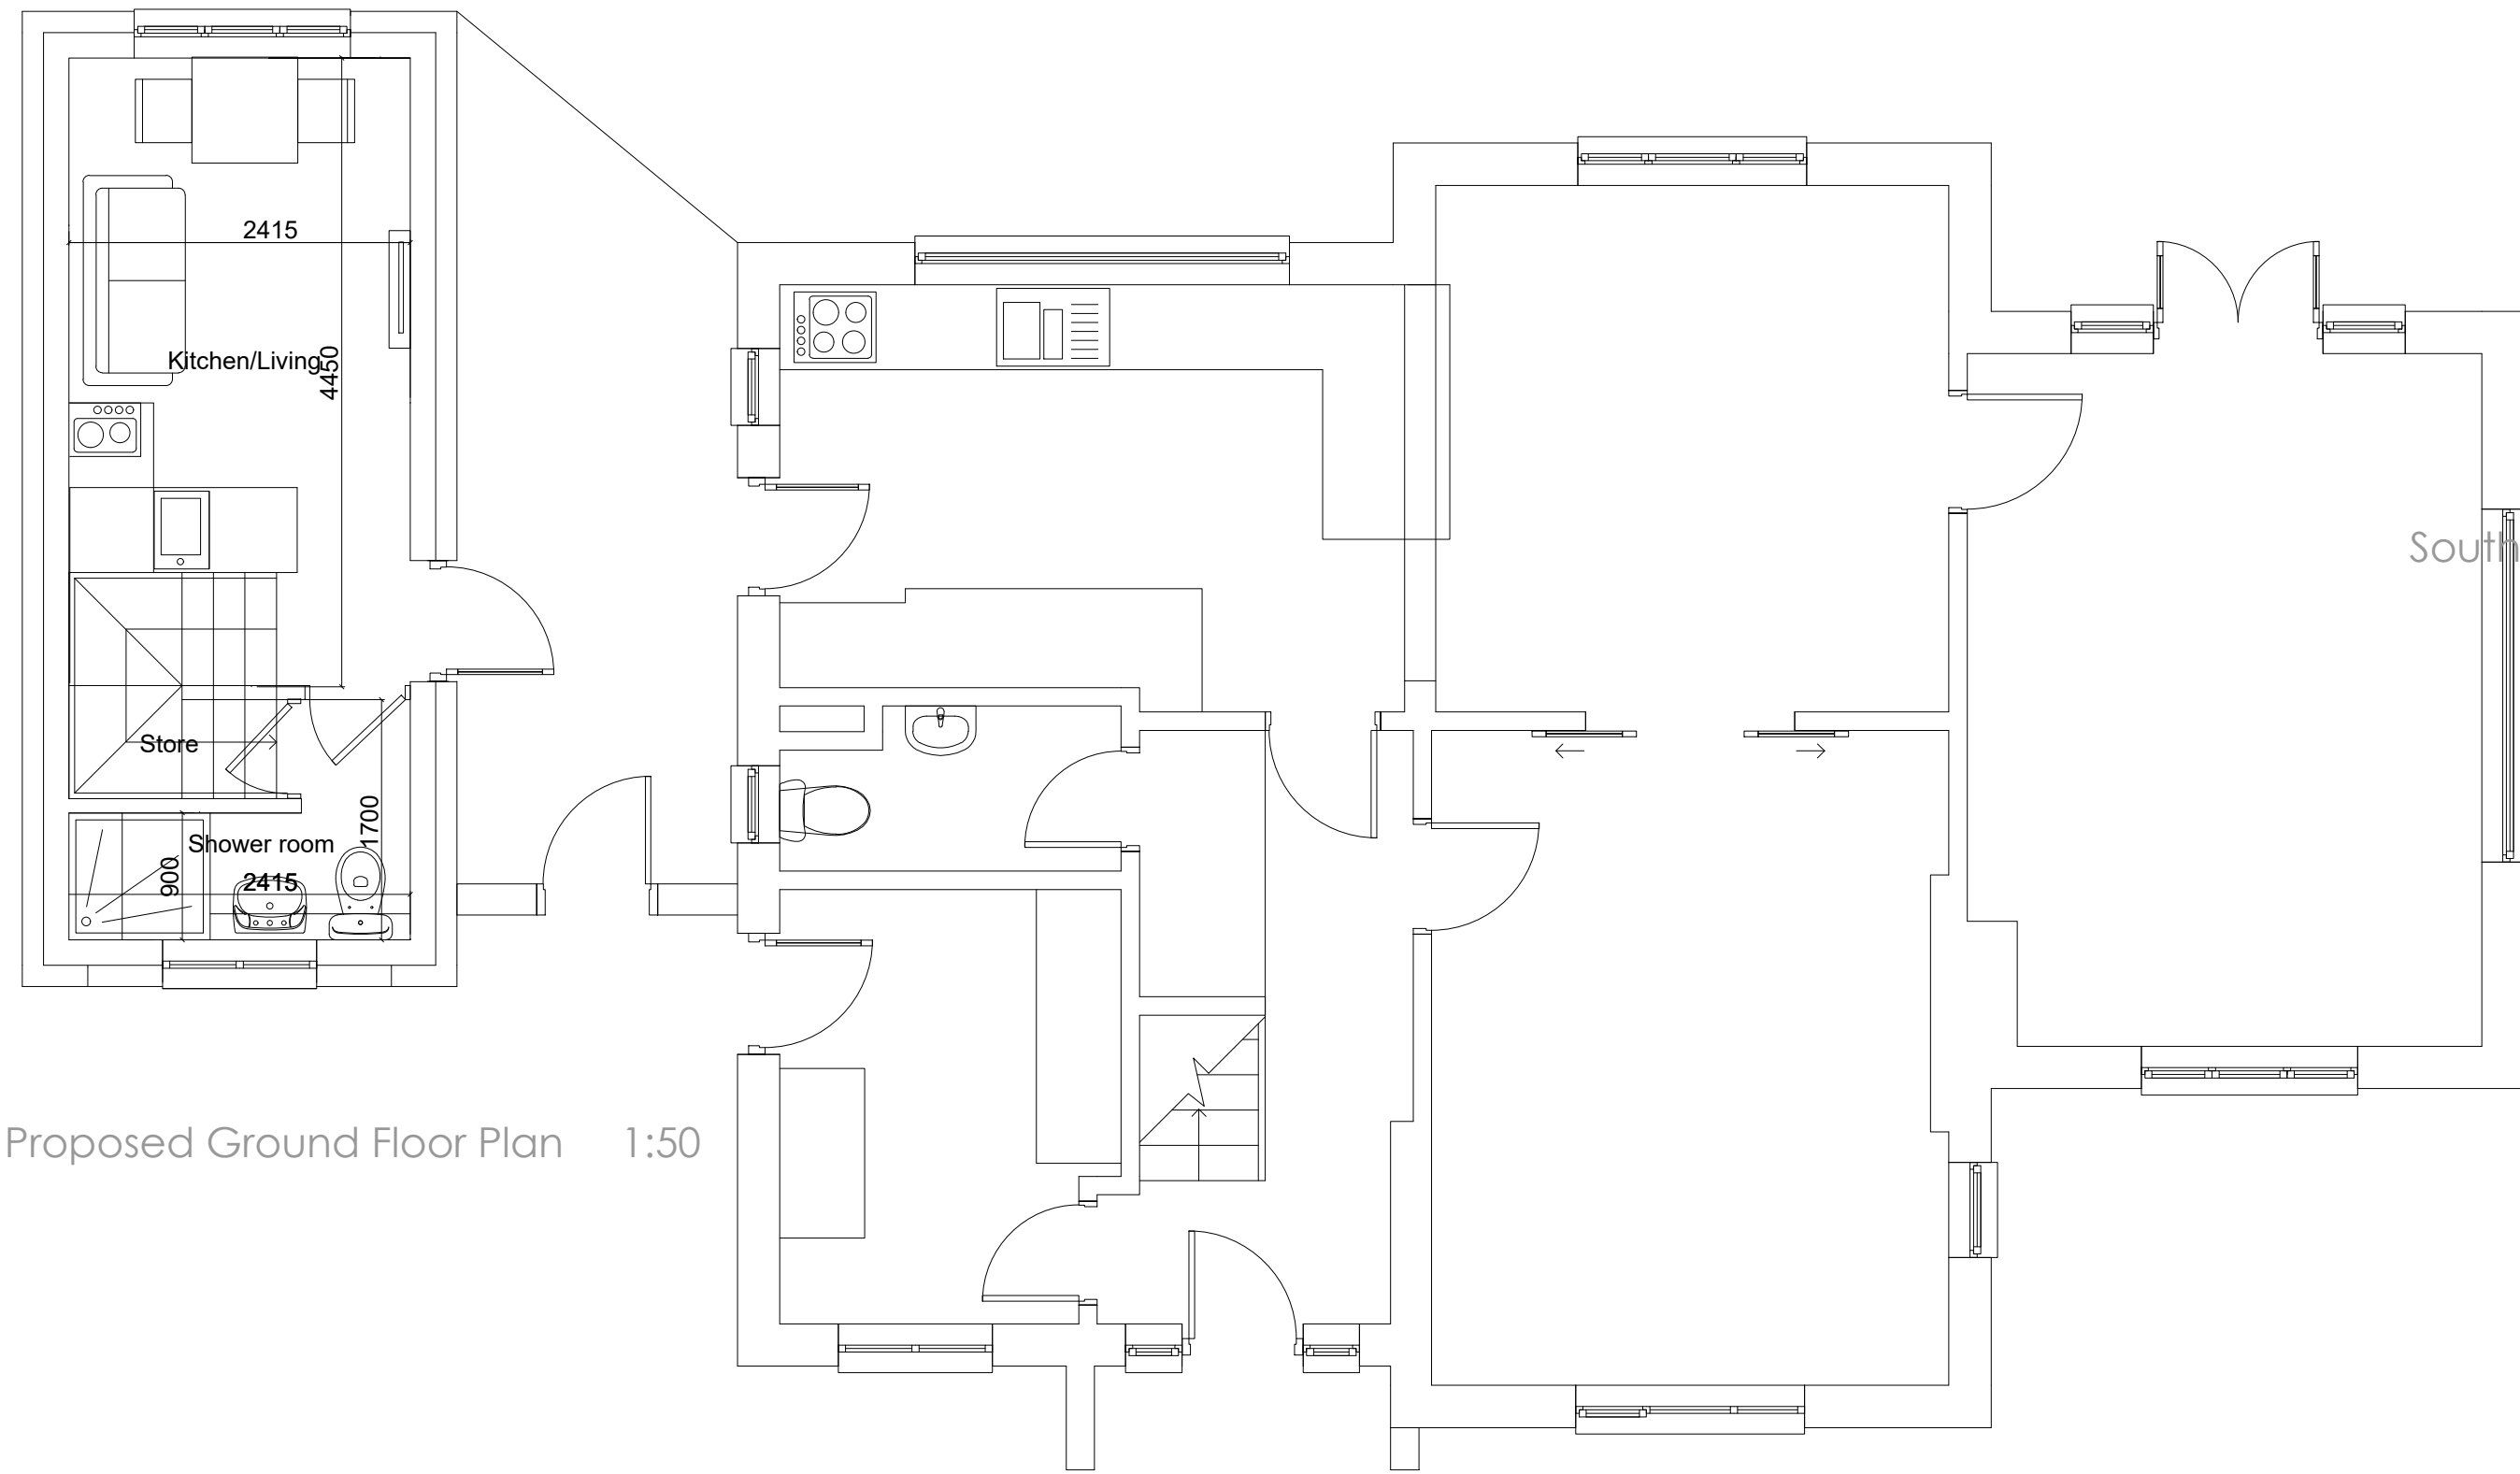

Proposed Ground Floor Plan 1:50

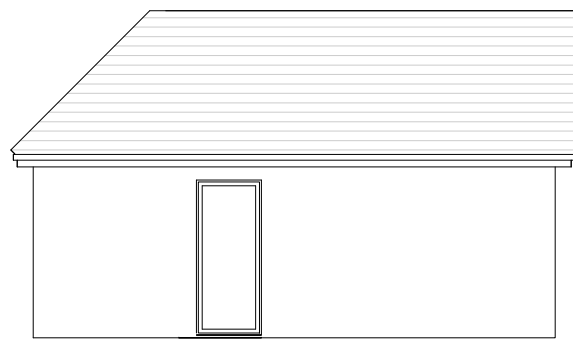

South Elevation 1:100 Proposed Garage South Elevation 1:100

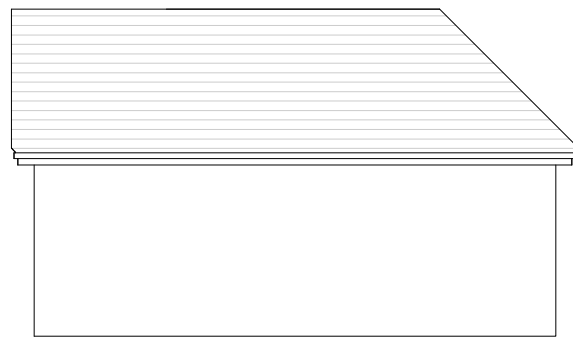

Proposed Garage North Elevation 1:100

NOTES:

- © Copyright of this drawing remains the property of Buchan Rim Architects Ltd and should not be reproduced in full or parts or re-used without written permission from Buchan Rim Architects Ltd
- These drawings must be read in conjunction with the structural engineers drawings & details, and with all other consultants, sub-contractor and specialist's drawings & details.
- All dimensions are in millimetres, unless stated otherwise.
- All goods materials workmanship to conform with building regulations BS8 and CDM.
- All dimensions must be checked on site, and any discrepancies verified with the architect.
- Do not scale from the drawing
- Any discrepancies between the drawings, details and specification must be reported to the architect immediately before work is put in hand
- All works to be carried out in full accordance with current Building Regulations, British Standards and all Health & Safety Regulations
- If in doubt please ask.

| rev.       | date | comment |
|------------|------|---------|
| amendments |      |         |

Client  
**10 Oathall Road,  
Haywards Heath**

Job Title  
**Garage conversion**

**Proposed & Existing Garage  
North and South Elevations**

**9 SAVILL ROAD  
LINDFIELD  
WEST SUSSEX RH162NY**  
E : [info@buchanrimarchitects.co](mailto:info@buchanrimarchitects.co)

|                                     |              |
|-------------------------------------|--------------|
| Scale<br>1:50 / 1:100               | Size<br>A1   |
| 08/2024                             | DR By<br>BRA |
| Drawing number:<br>24/151_PL_00_120 | Rev          |