




EXISTING ELEVATIONS

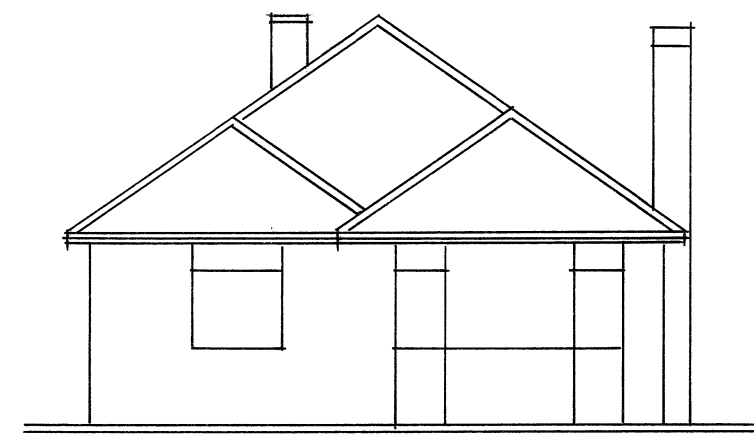


FRONT (S)

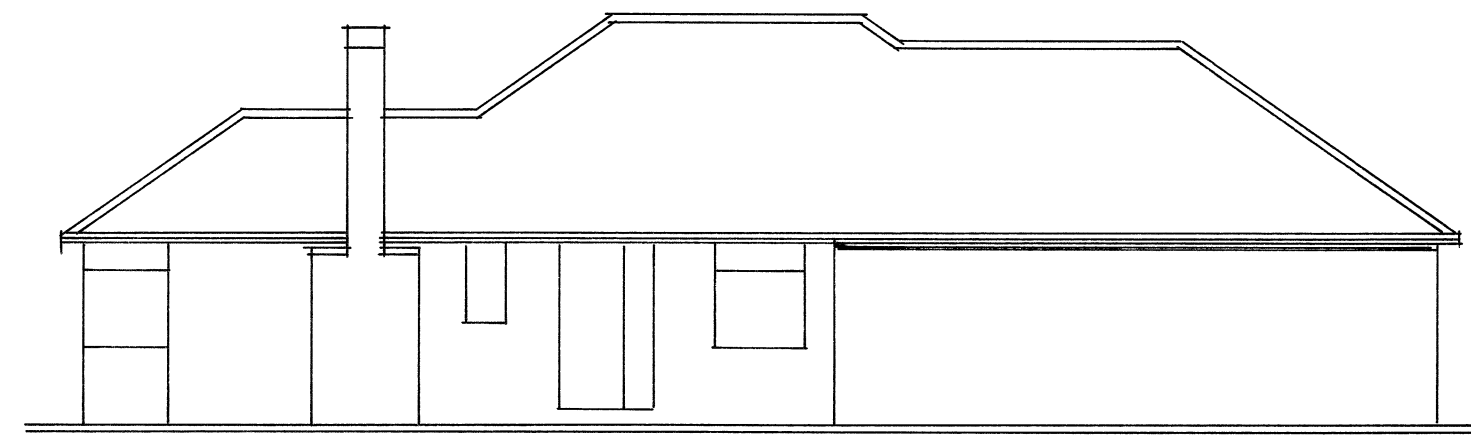


SIDE (E)

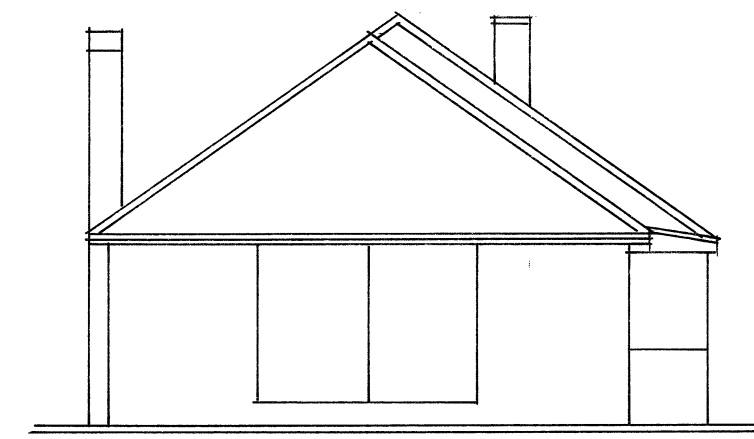

REAR (N)

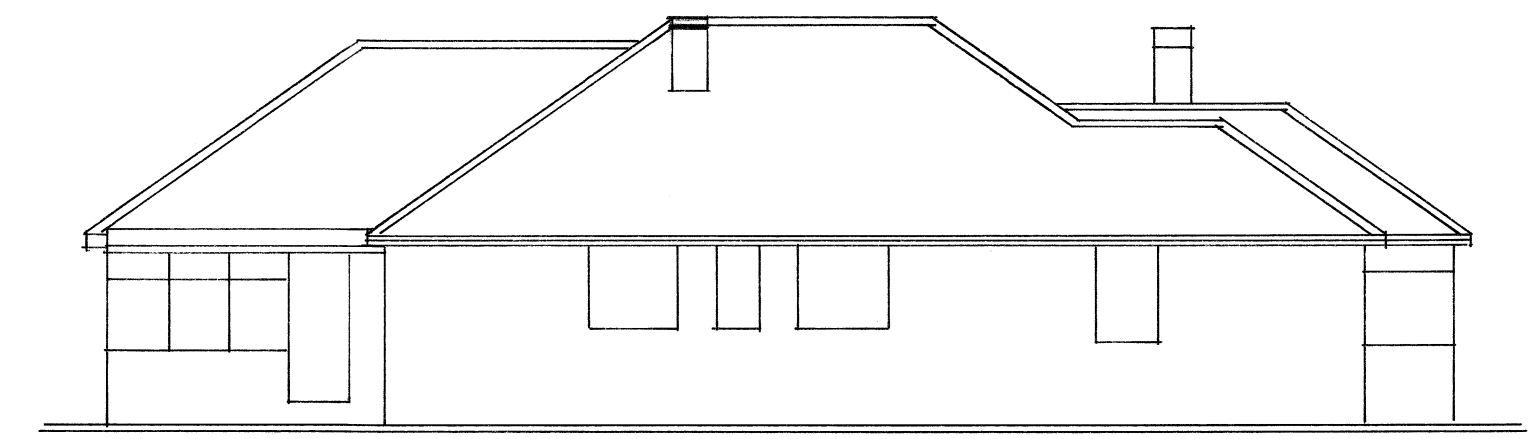


SIDE (W)

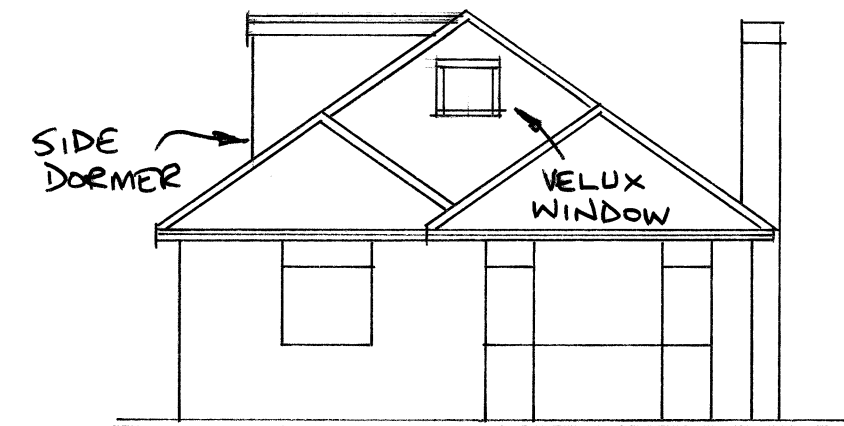


SIDE DORMER

VELUX WINDOW

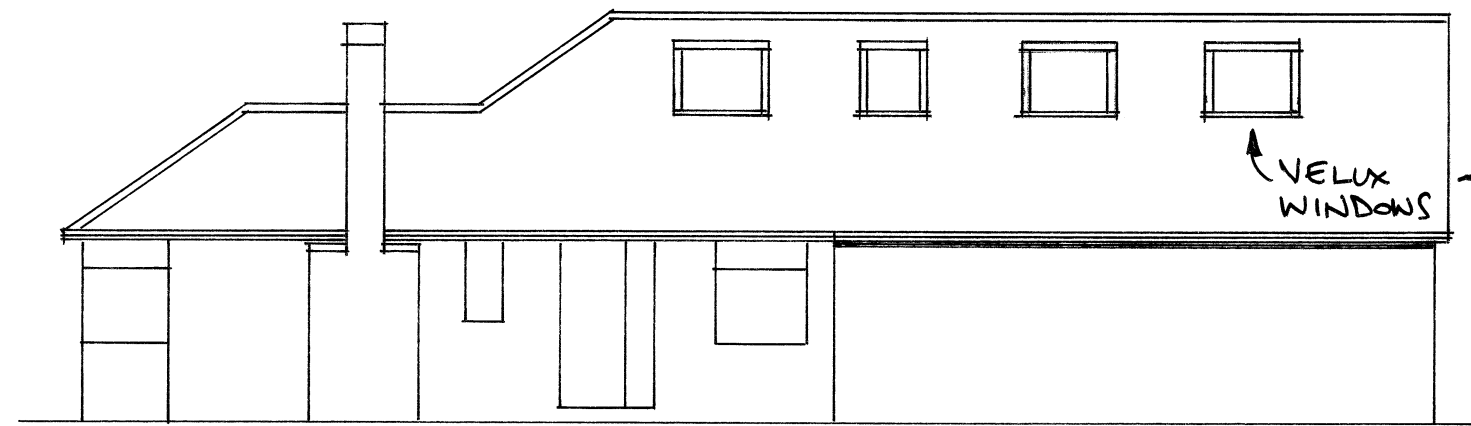


VELUX WINDOWS

REAR GABLE

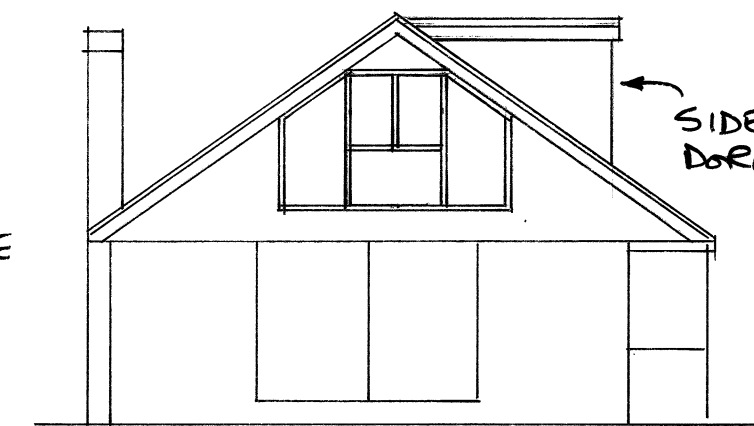


SIDE DORMER

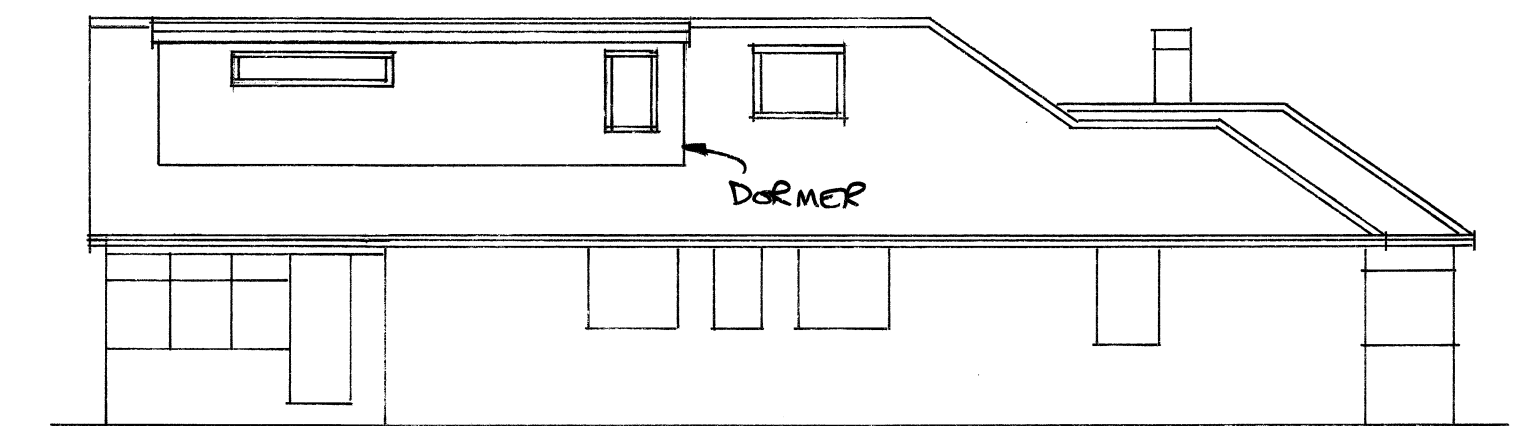


DORMER

PROPOSED ELEVATIONS


EXISTING PLANS

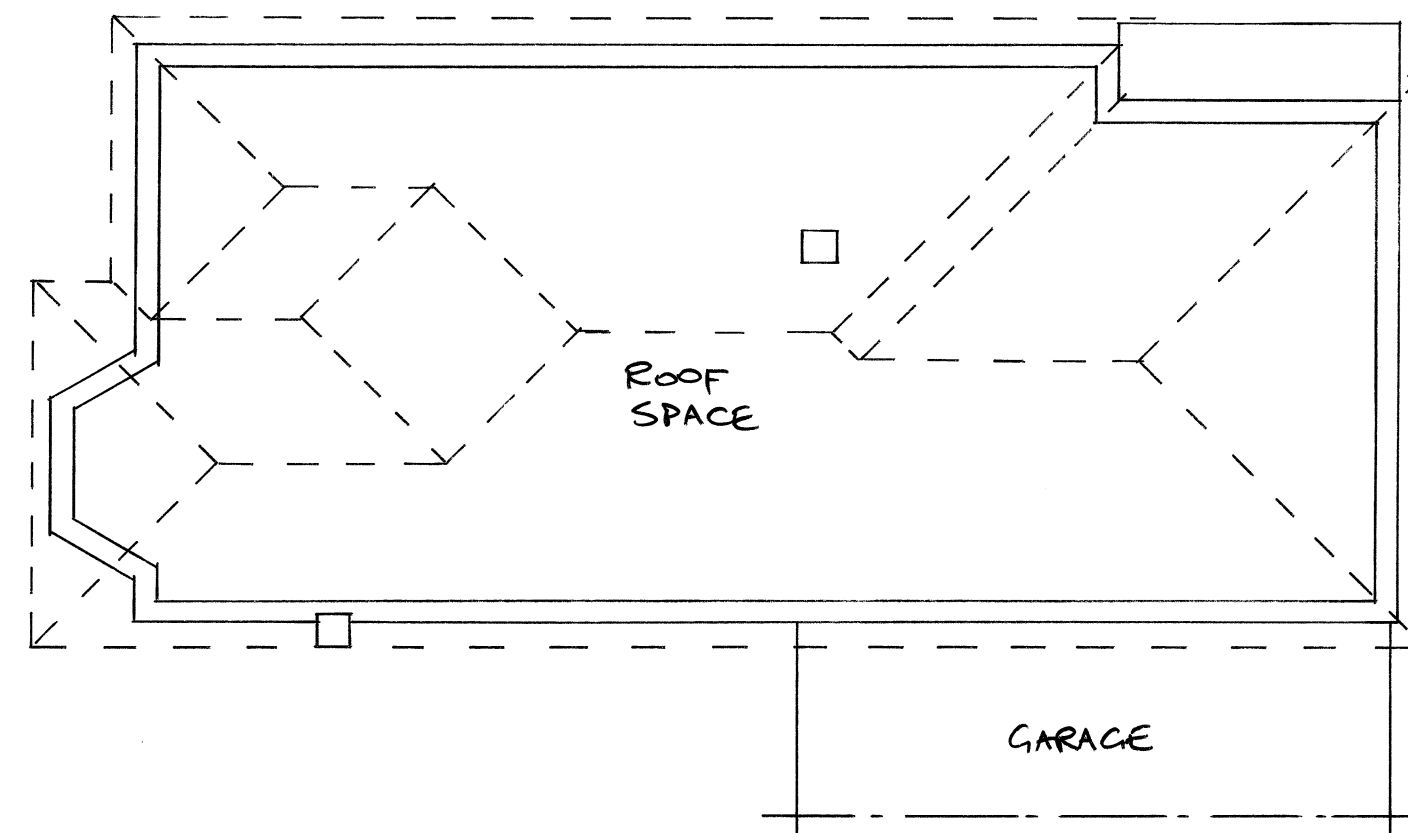

LOFT PLAN

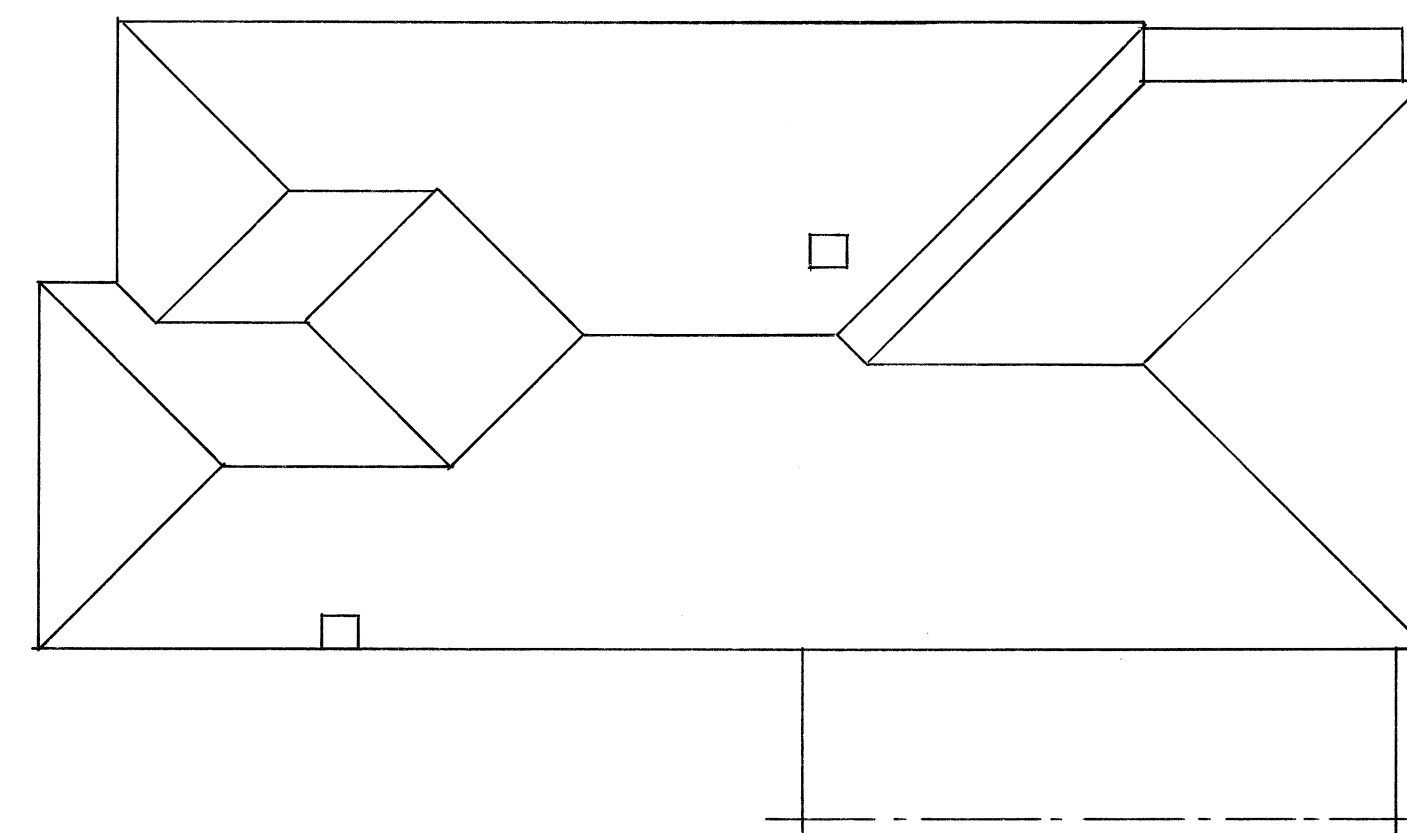

ROOF PLAN

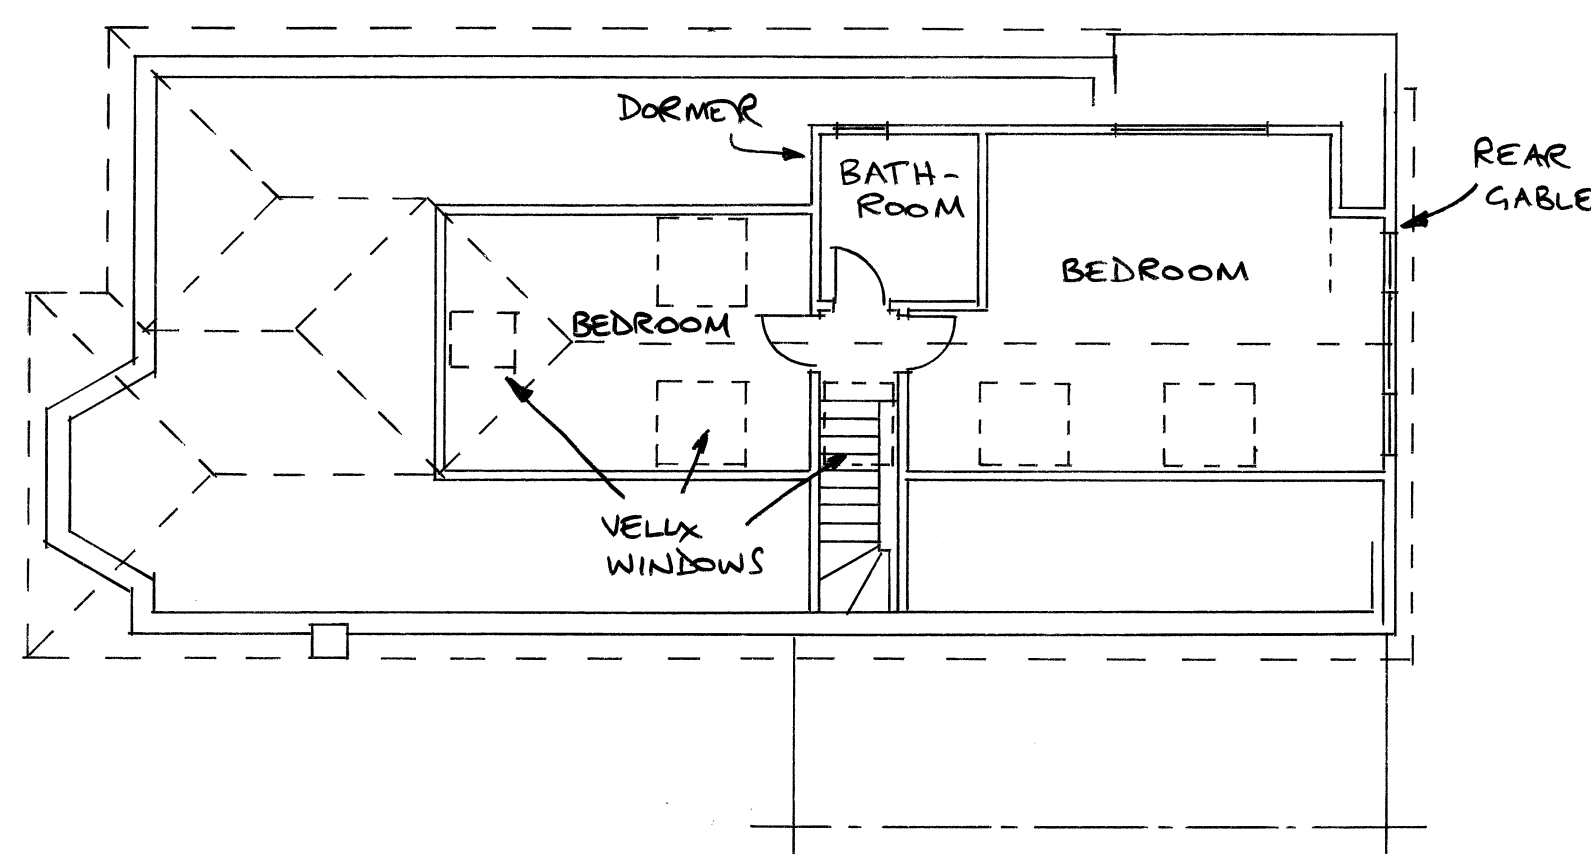

DORMER


BATH-ROOM

BEDROOM

BEDROOM

VELUX WINDOWS

REAR GABLE

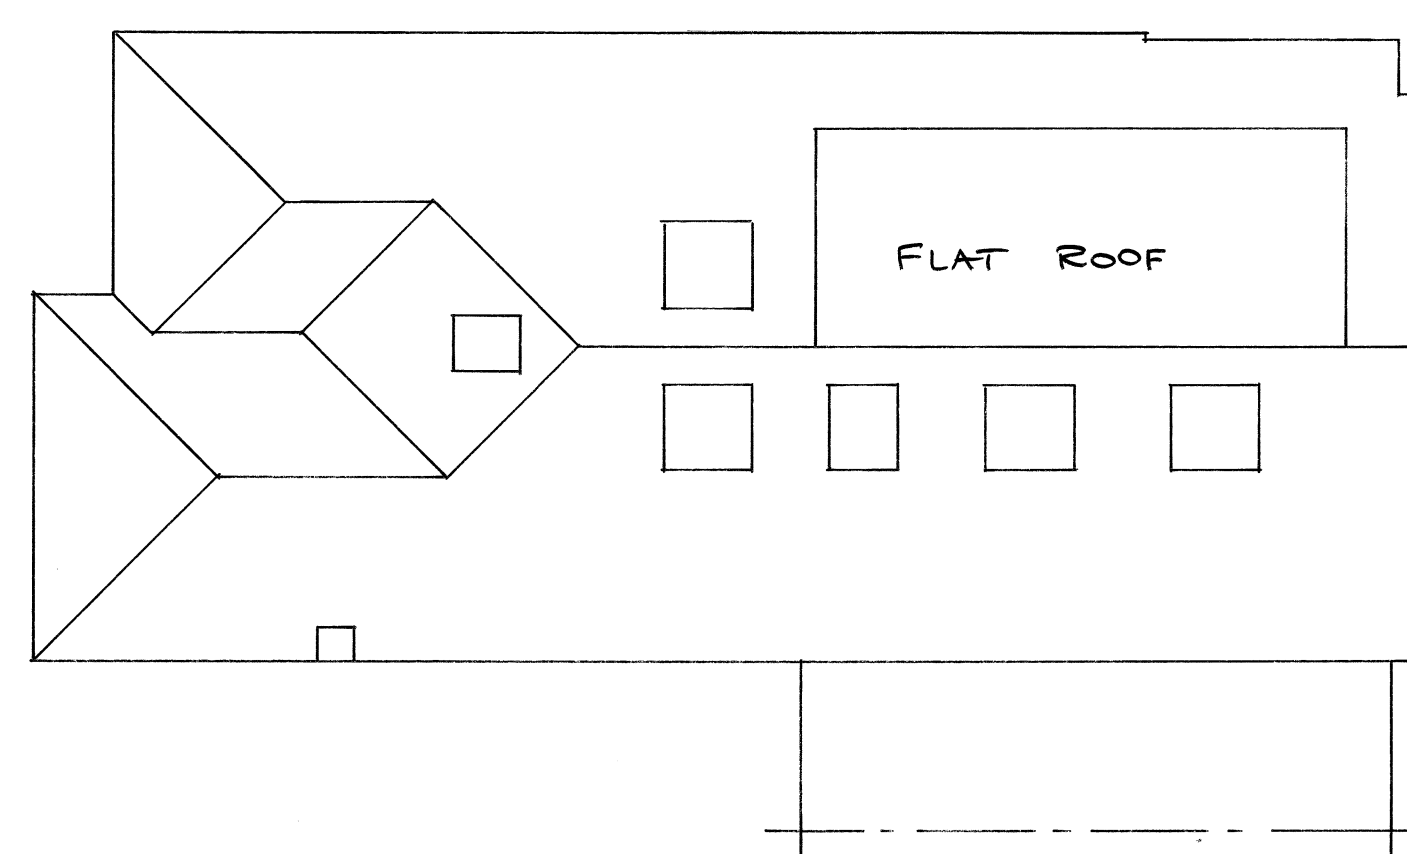


FLAT ROOF

PROPOSED PLANS

0 1 2 3 4 5 6 7 8 9 10 m

SCALE 1/100 ON A1 PAPER

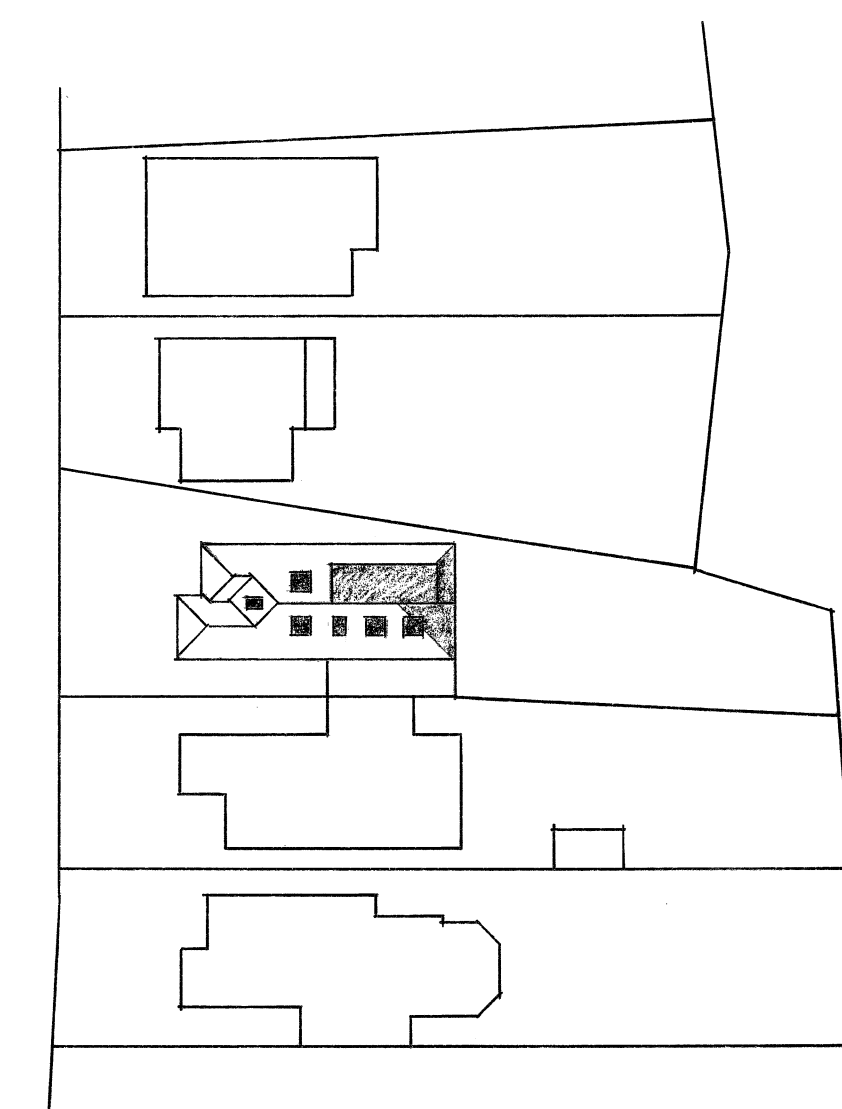

BLOCK PLAN (1/500)

0 10 20 m
Scale bar (1/500)

PROPOSED LOFT CONVERSION FOR MR. SIMPSON
109 GRAND AVENUE, HASSECKS
SCALE: 1/100 DATE: 9/05/2025 DRG. NO: SI/01