



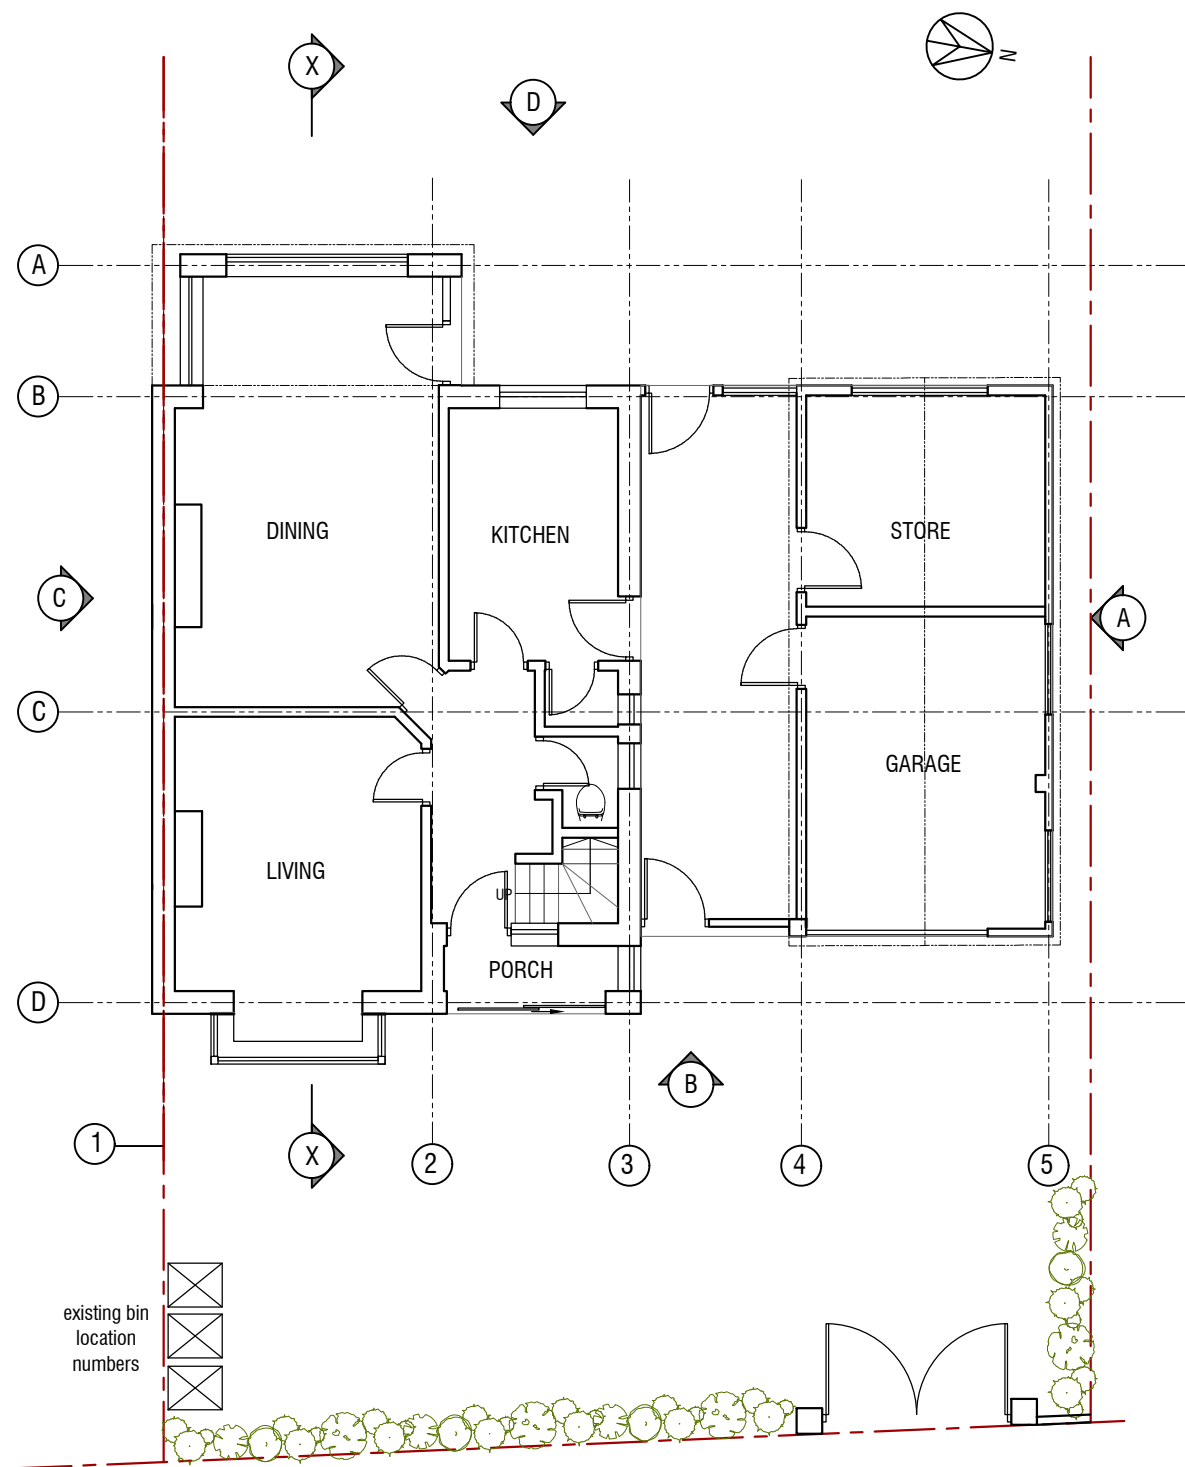

EXISTING GROUND FLOOR PLAN

Scale 1:100

Floor area - 89.9sqm

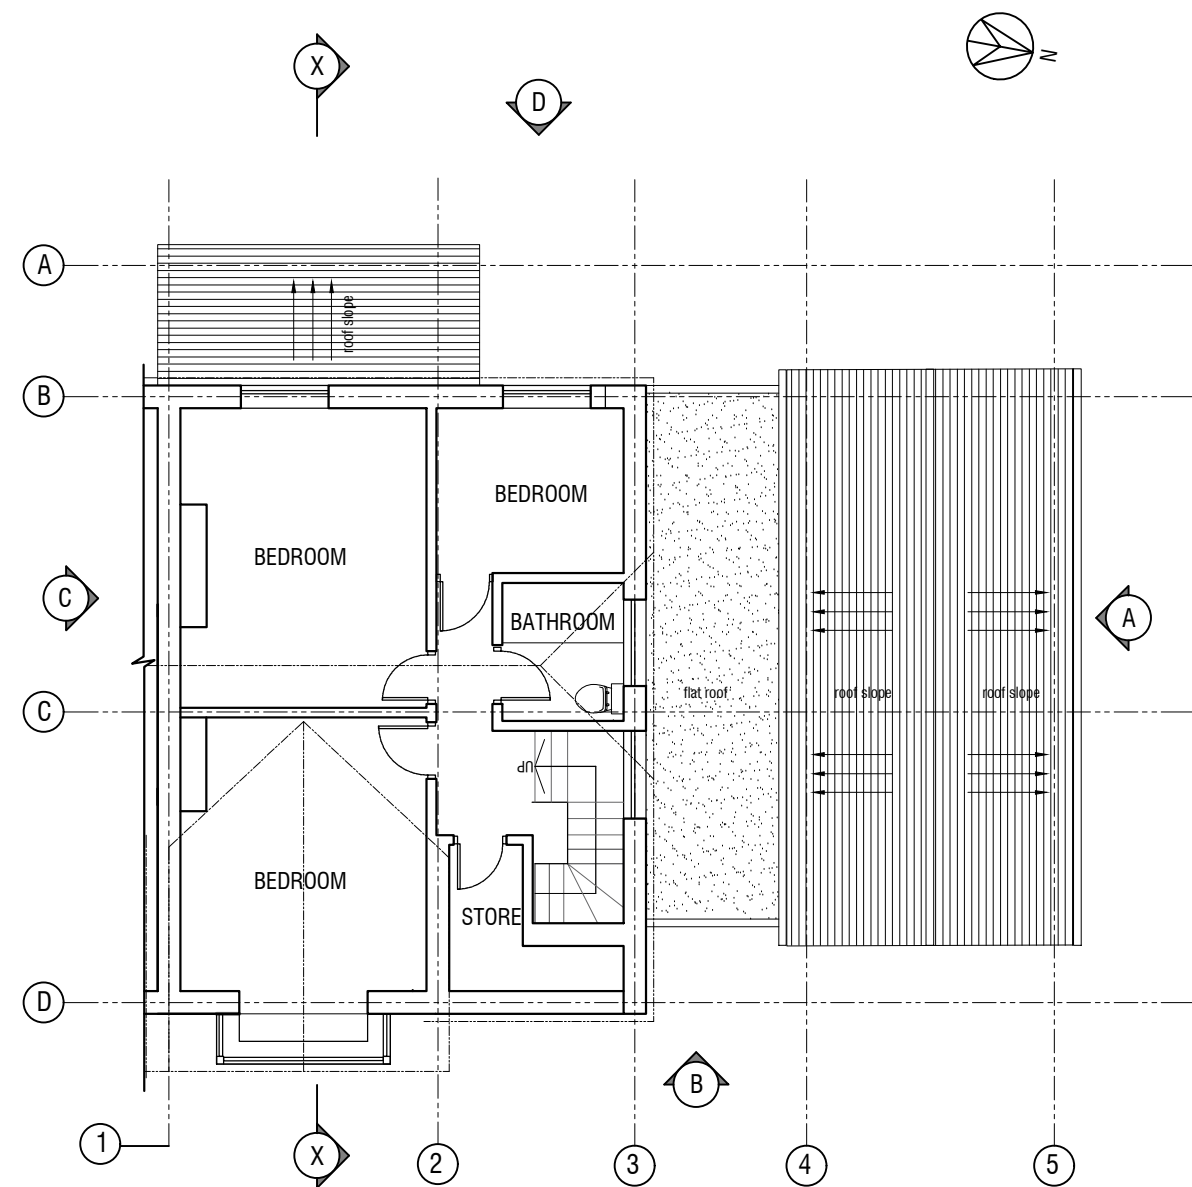

EXISTING FIRST FLOOR PLAN

Scale 1:100

Floor area - 46.3 Sqm

Boundary line

