



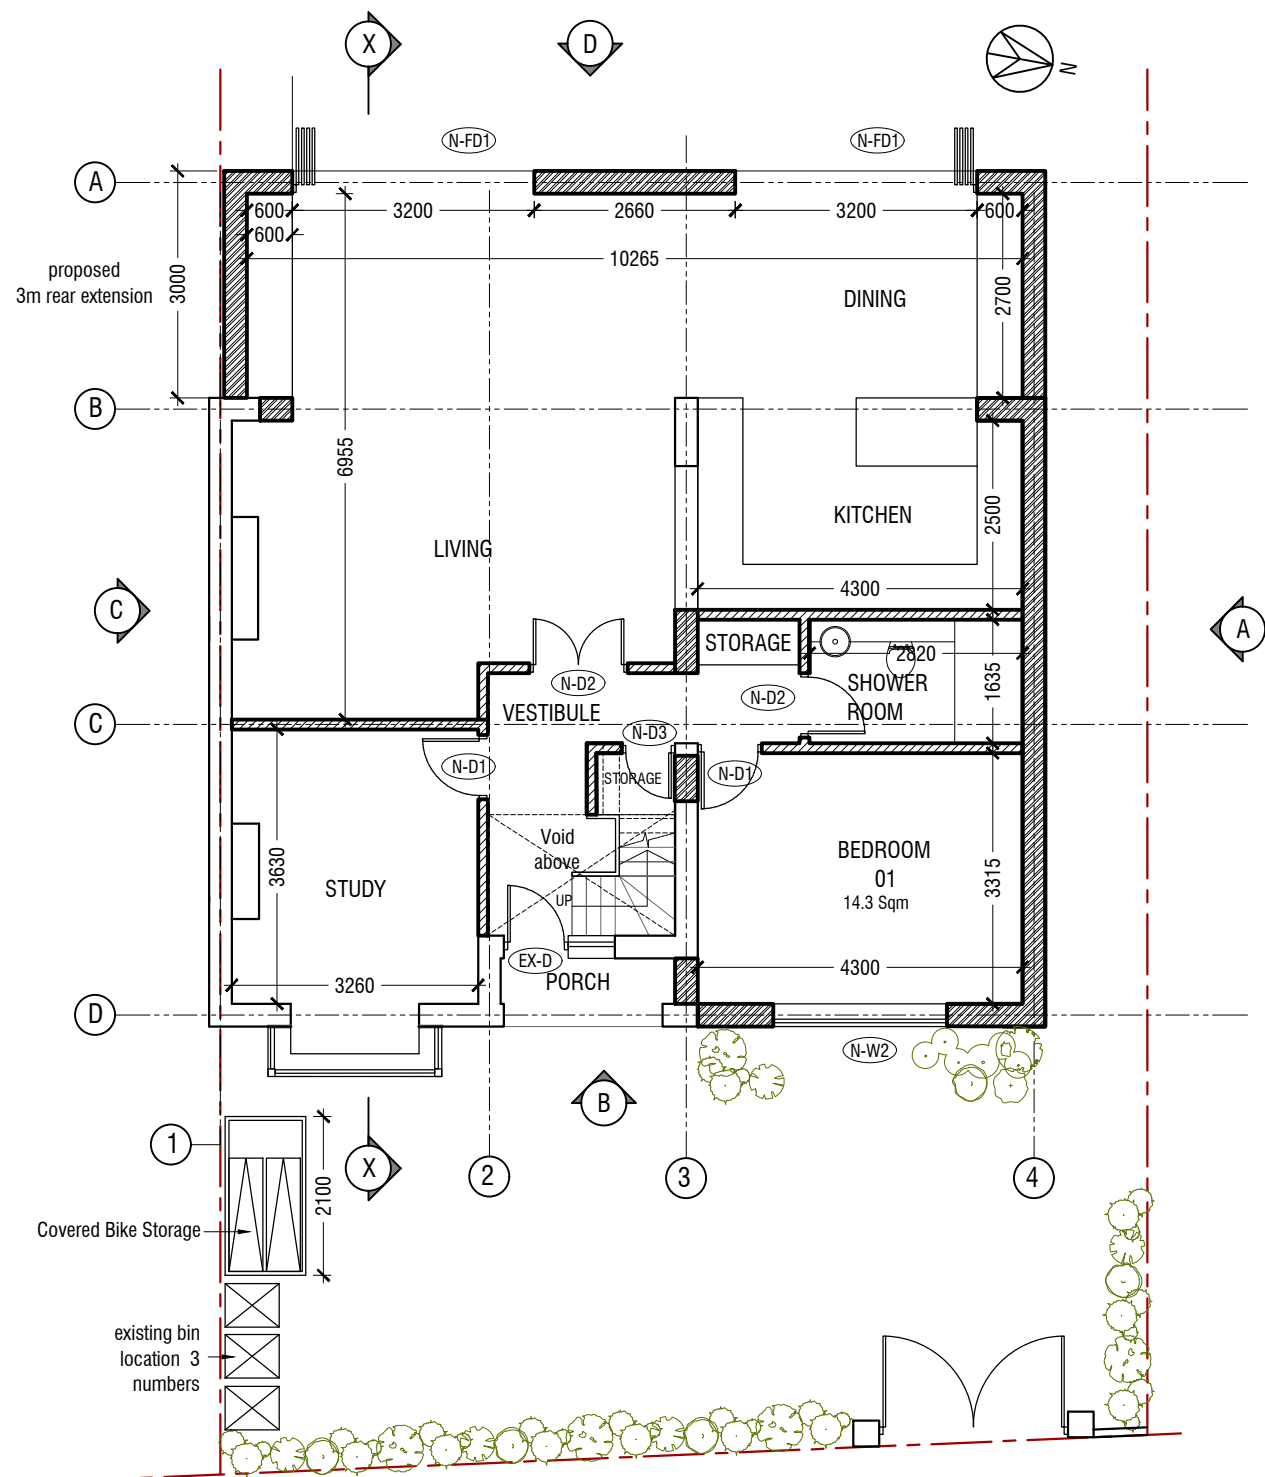

PROPOSED GROUND FLOOR PLAN

Scale 1:100

Existing - 89.9 Sqm
Proposed - 24.4 Sqm
Total - 114.3 Sqm

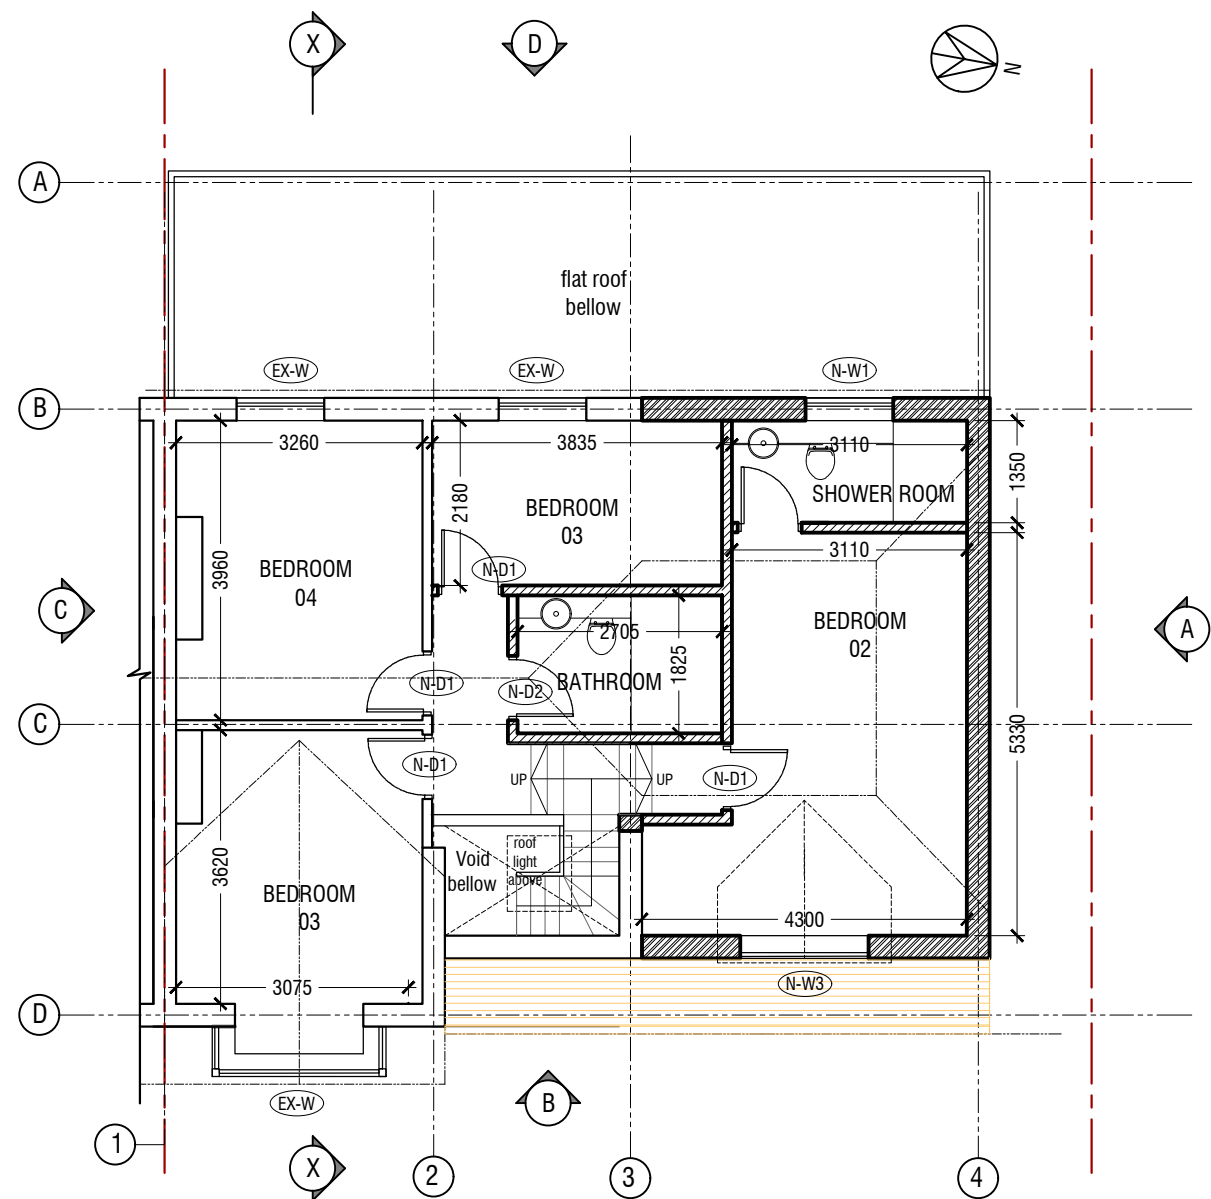

PROPOSED FIRST FLOOR PLAN

Scale 1:100

Existing - 46.3 Sqm
Proposed - 29.2 Sqm
Total - 75.5 Sqm

Boundary line ---

