

Materials

Walls:
Brick to match existing
Powdercoated aluminium cladding: Prefa Rhomboid Façade Tiles
Anthracite Grey RAL7016 (second floor 440x440 tiles & third floor 290x290 tiles)
Fibre Cement Cedral Click vertical cladding: Smooth Slate Grey C18 (stair/lift cores)


Roof: Powercoated aluminium canopy & fascia. Anthracite Grey RAL7016

Windows: uPVC: RAL7048
Doors: Composite with uPVC frames: RAL7048
Existing 3N° entrances doors to remain and be refurbished

Rainwater goods: Black uPVC

Existing Facias: to be refurbished and painted RAL7048

ASHP: Grey or black

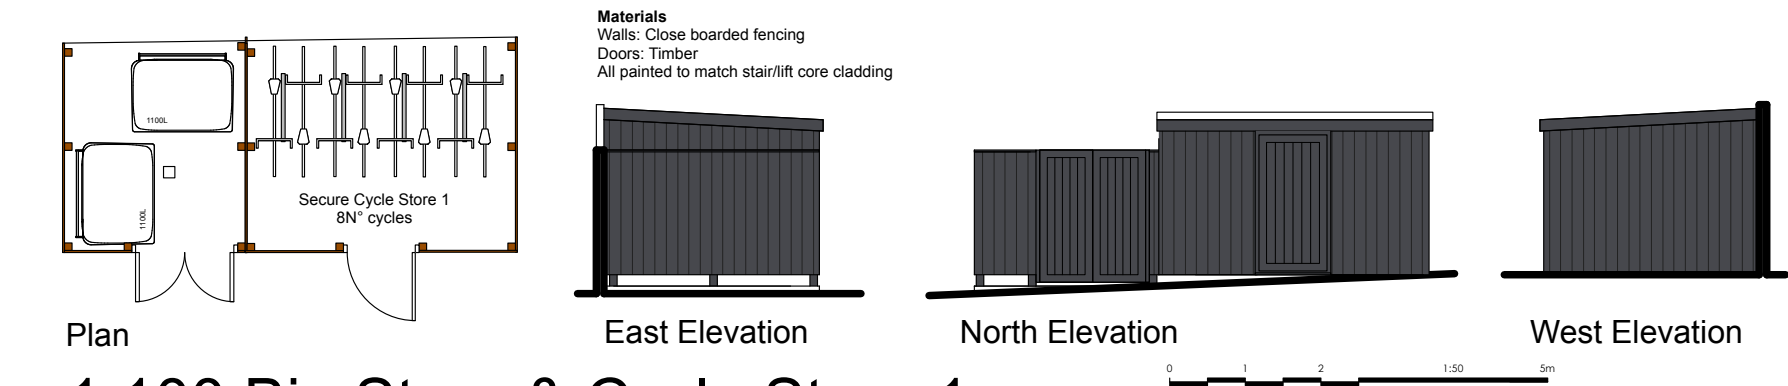


© Copyright CKA Architectural Ltd.
Drawing must not be copied or reproduced without permission from CKA Architectural.
All dimensions to be checked on site.




East Elevation (Front)




South Elevation (Side)

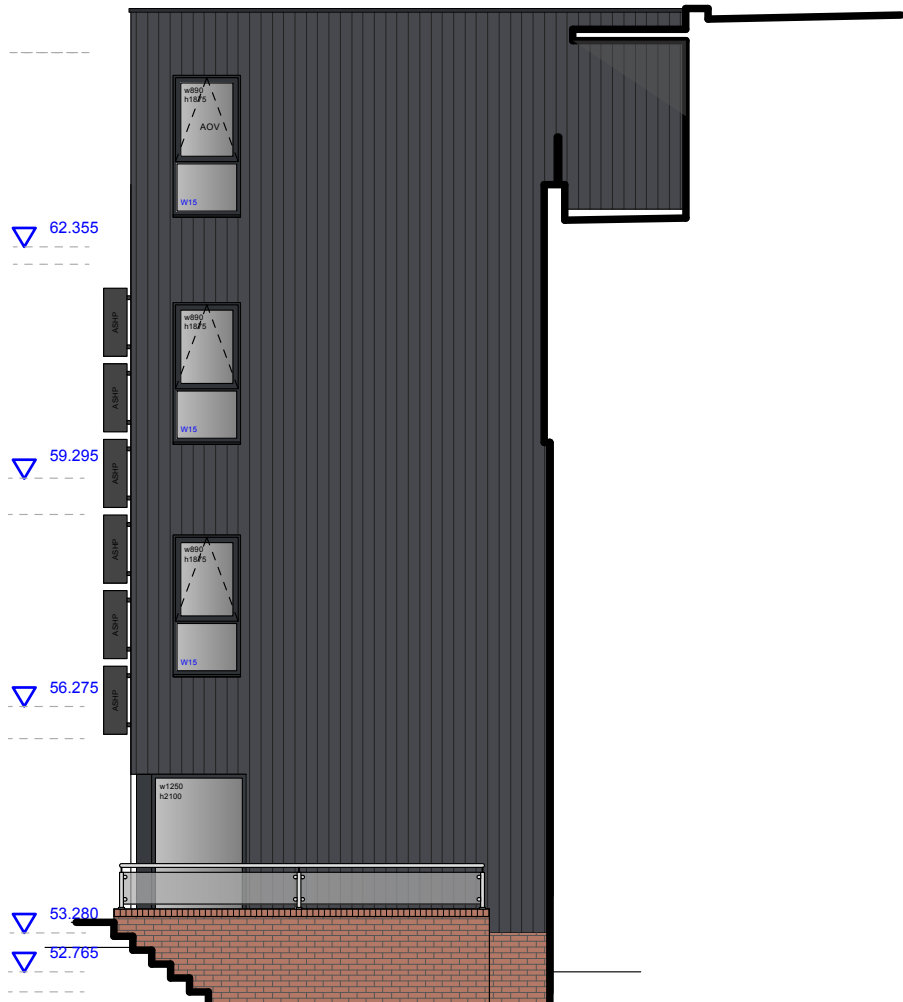

South Elevation (Side)

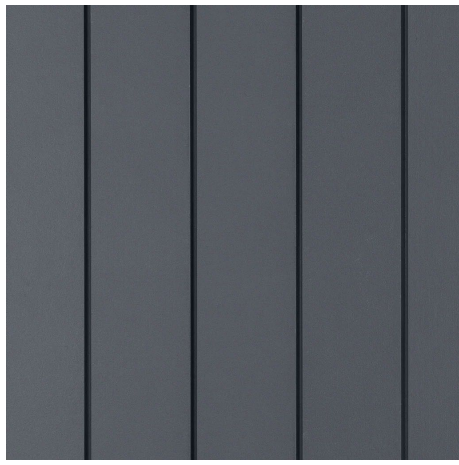

Cedral Click Smooth
Slate Grey C18

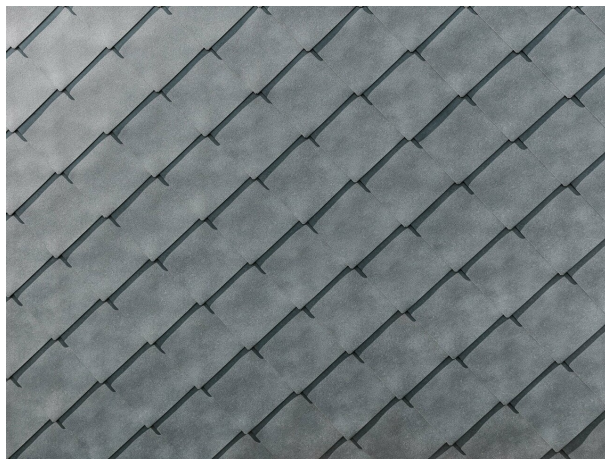


Second & Third floor cladding
Prefa Rhomboid Façade Tile
Second floor: 44x44 tiles
Third floor: 29x29 tiles
Material: Coil coated aluminium
Colour: Anthracite Grey RAL7016




West Elevation (Rear)




North Elevation (Side)

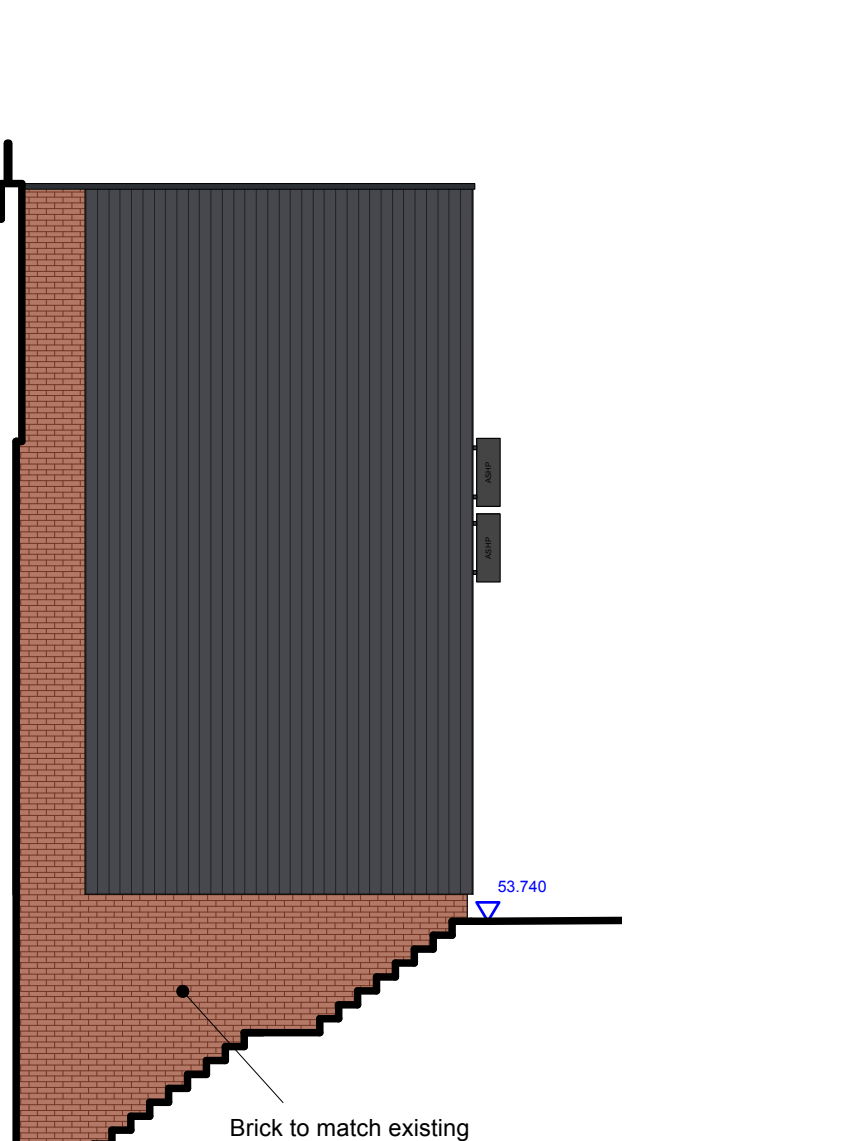


North Elevation (Side)

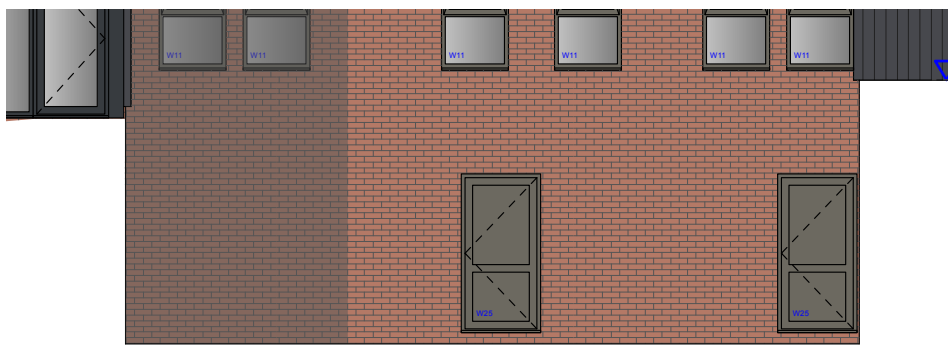


West Elevation (Rear)

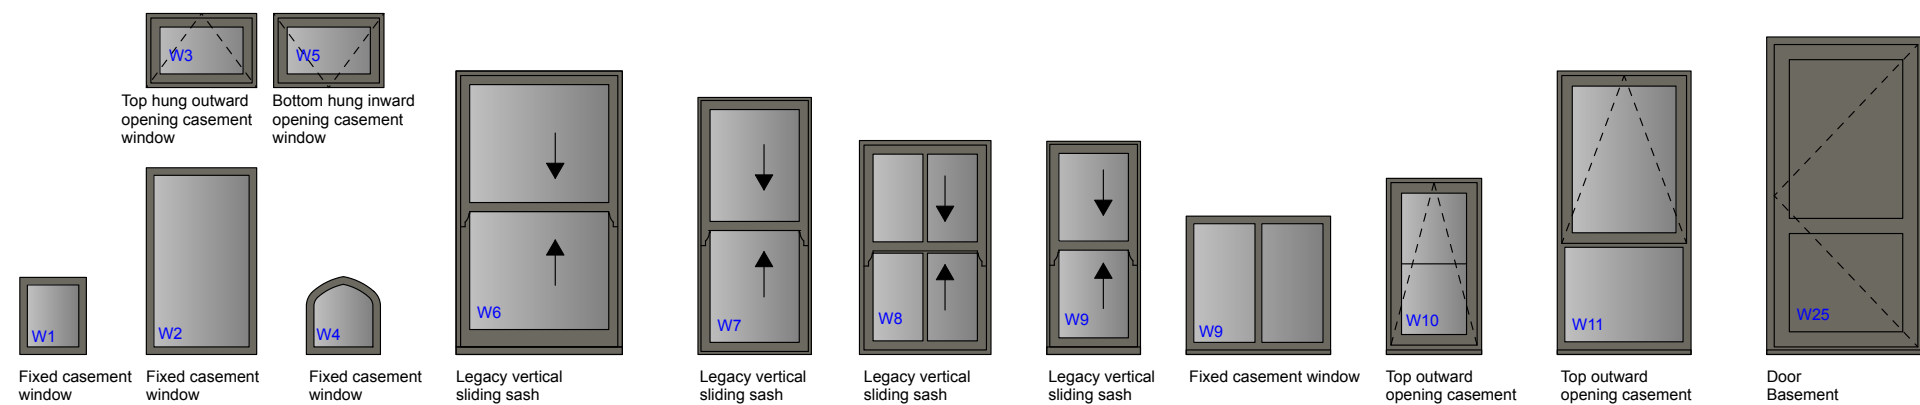


Windows within existing structure
uPVC White

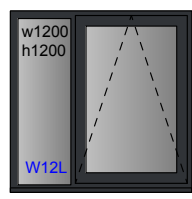


Left hand

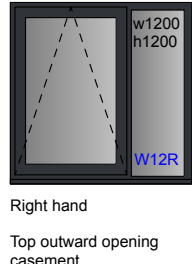


Right hand

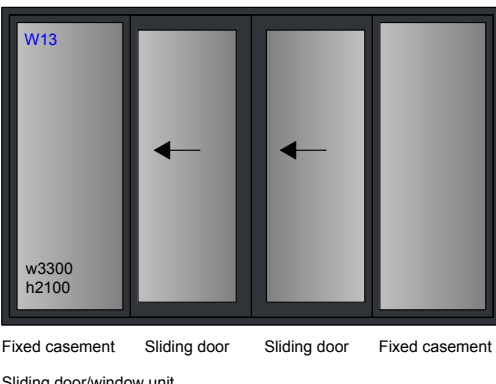


Fixed casement

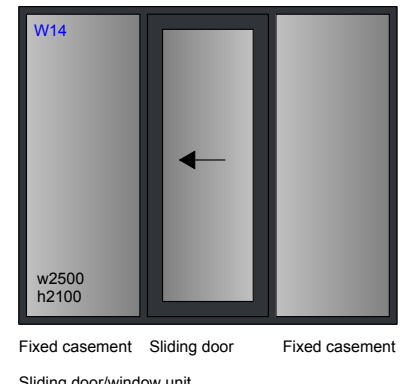


Sliding door

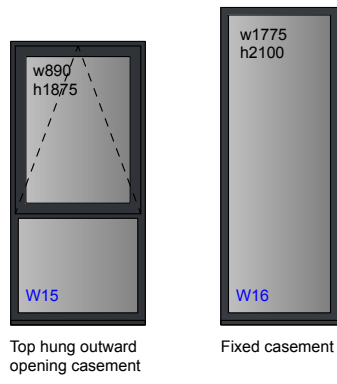


Fixed casement

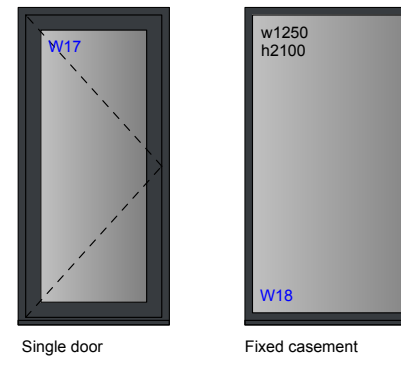


Sliding door

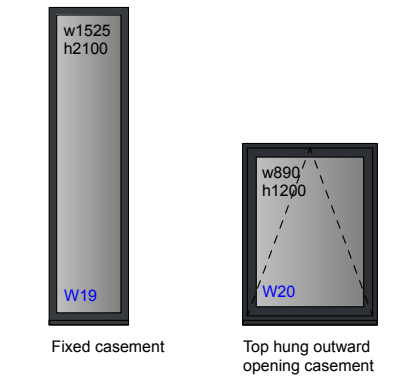

Fixed casement

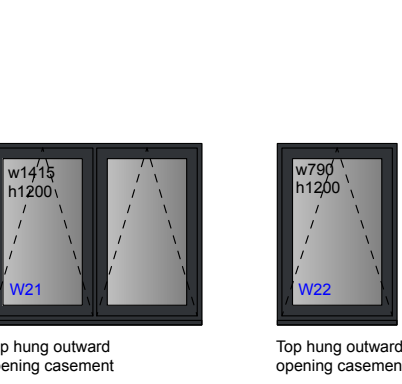

Sliding door

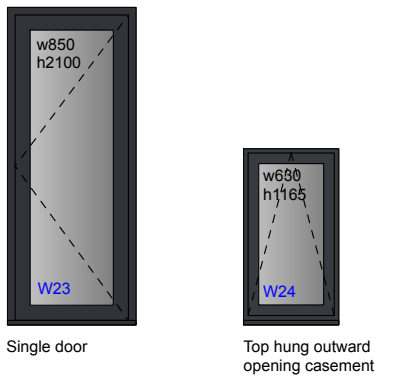

Fixed casement

Revisions

- 10/07/2025 First issue

F 25/06/2025 Balustrade

G 10/07/2025 RAL Colours

H 10/07/2025 RAL colours



CKA Architectural Ltd
36 Church Street, Eastbourne, BN21 1HS
01323 729516 cka.co.uk

Client

PR Homes Direct

Project address

1-3 Barclay Court
Market Place, Haywards Heath,
West Sussex RH16 1DB

Project description

Conversion & extension to form
10N° flats

Drawing title

Proposed Elevations

Scale 1:100 & 50 @ A1

Job N° 3428

Drawing N° 18

Revision H

Proposed Elevations